


*Building Research Establishment - Site Layout for daylight and Sunlight*

The proposed dwelling falls outside the maximum obstruction angle. Therefore, suitable daylight for habitable rooms in No. 12 Convent Lane is achieved.

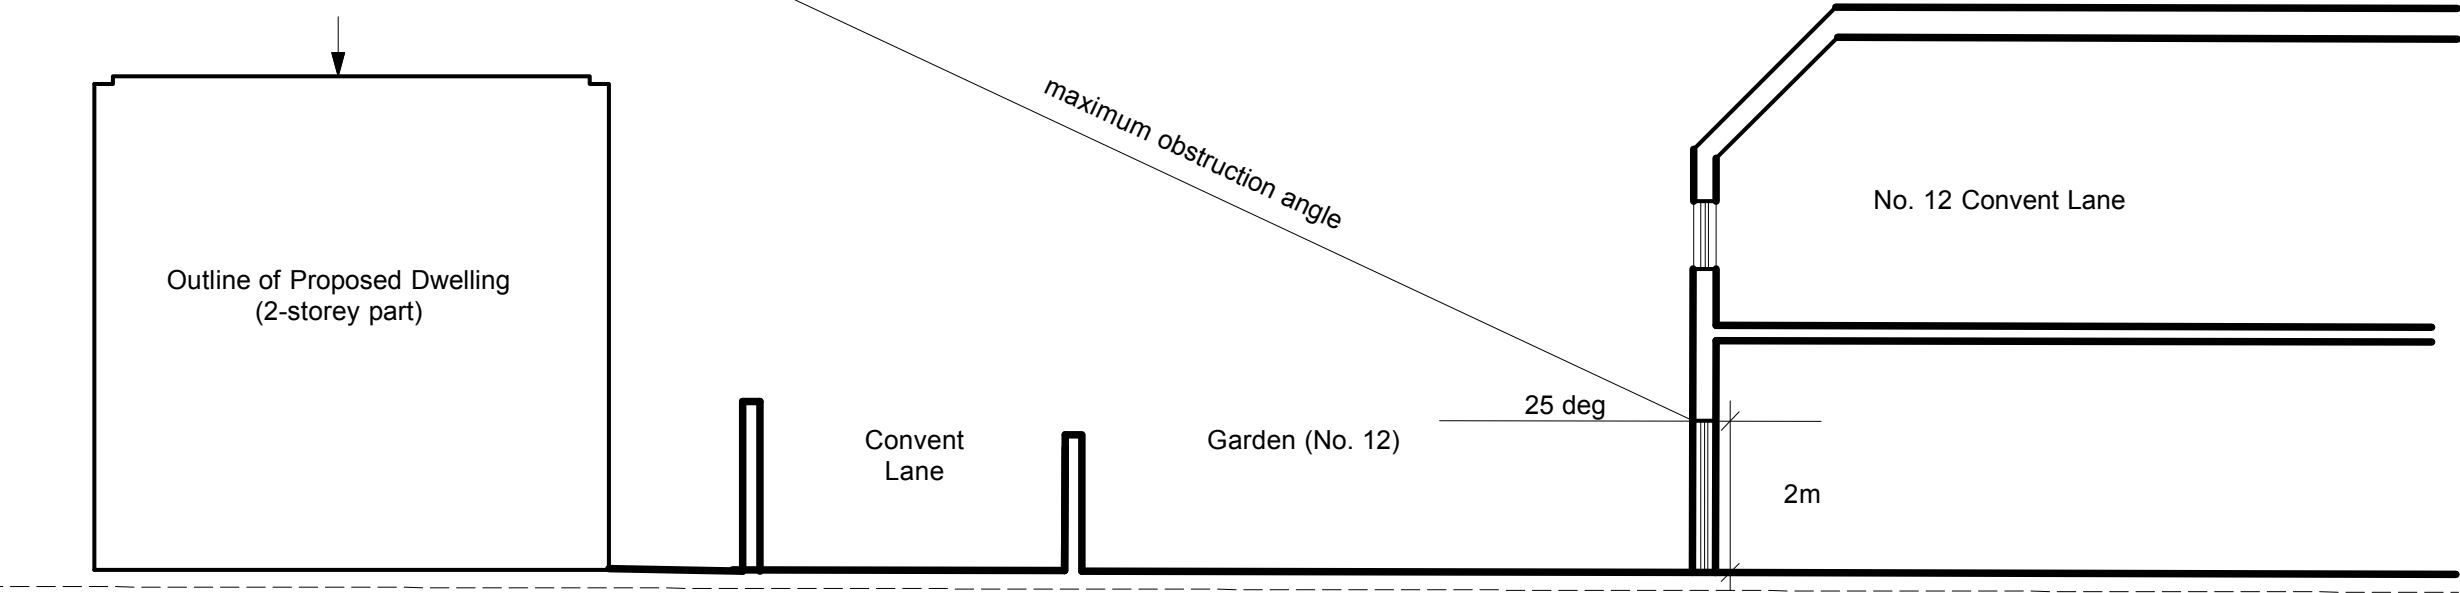

SECTION THROUGH NO.12 CONVENT LANE

0 5M

To be read in conjunction with all relevant information

|         |      |                                                       |      |
|---------|------|-------------------------------------------------------|------|
| project |      | Former St John Ambulance Site, Convent Lane, Emsworth |      |
| for     |      | Mr & Mrs Sutherland                                   |      |
| title   |      | PROPOSED THROUGH NO. 12 CONVENT LANE                  |      |
| status  |      | FOR APPROVAL                                          |      |
| scale   | size | drawing number                                        | rev. |
| 1:100   | A3   | P.16                                                  | 00   |

**ruth butler architects**

7 The Green  
Rowlands Castle, Hants PO9 6BW

tele/fax 023 92413562  
e-mail [butlersutherland@me.com](mailto:butlersutherland@me.com)  
web