



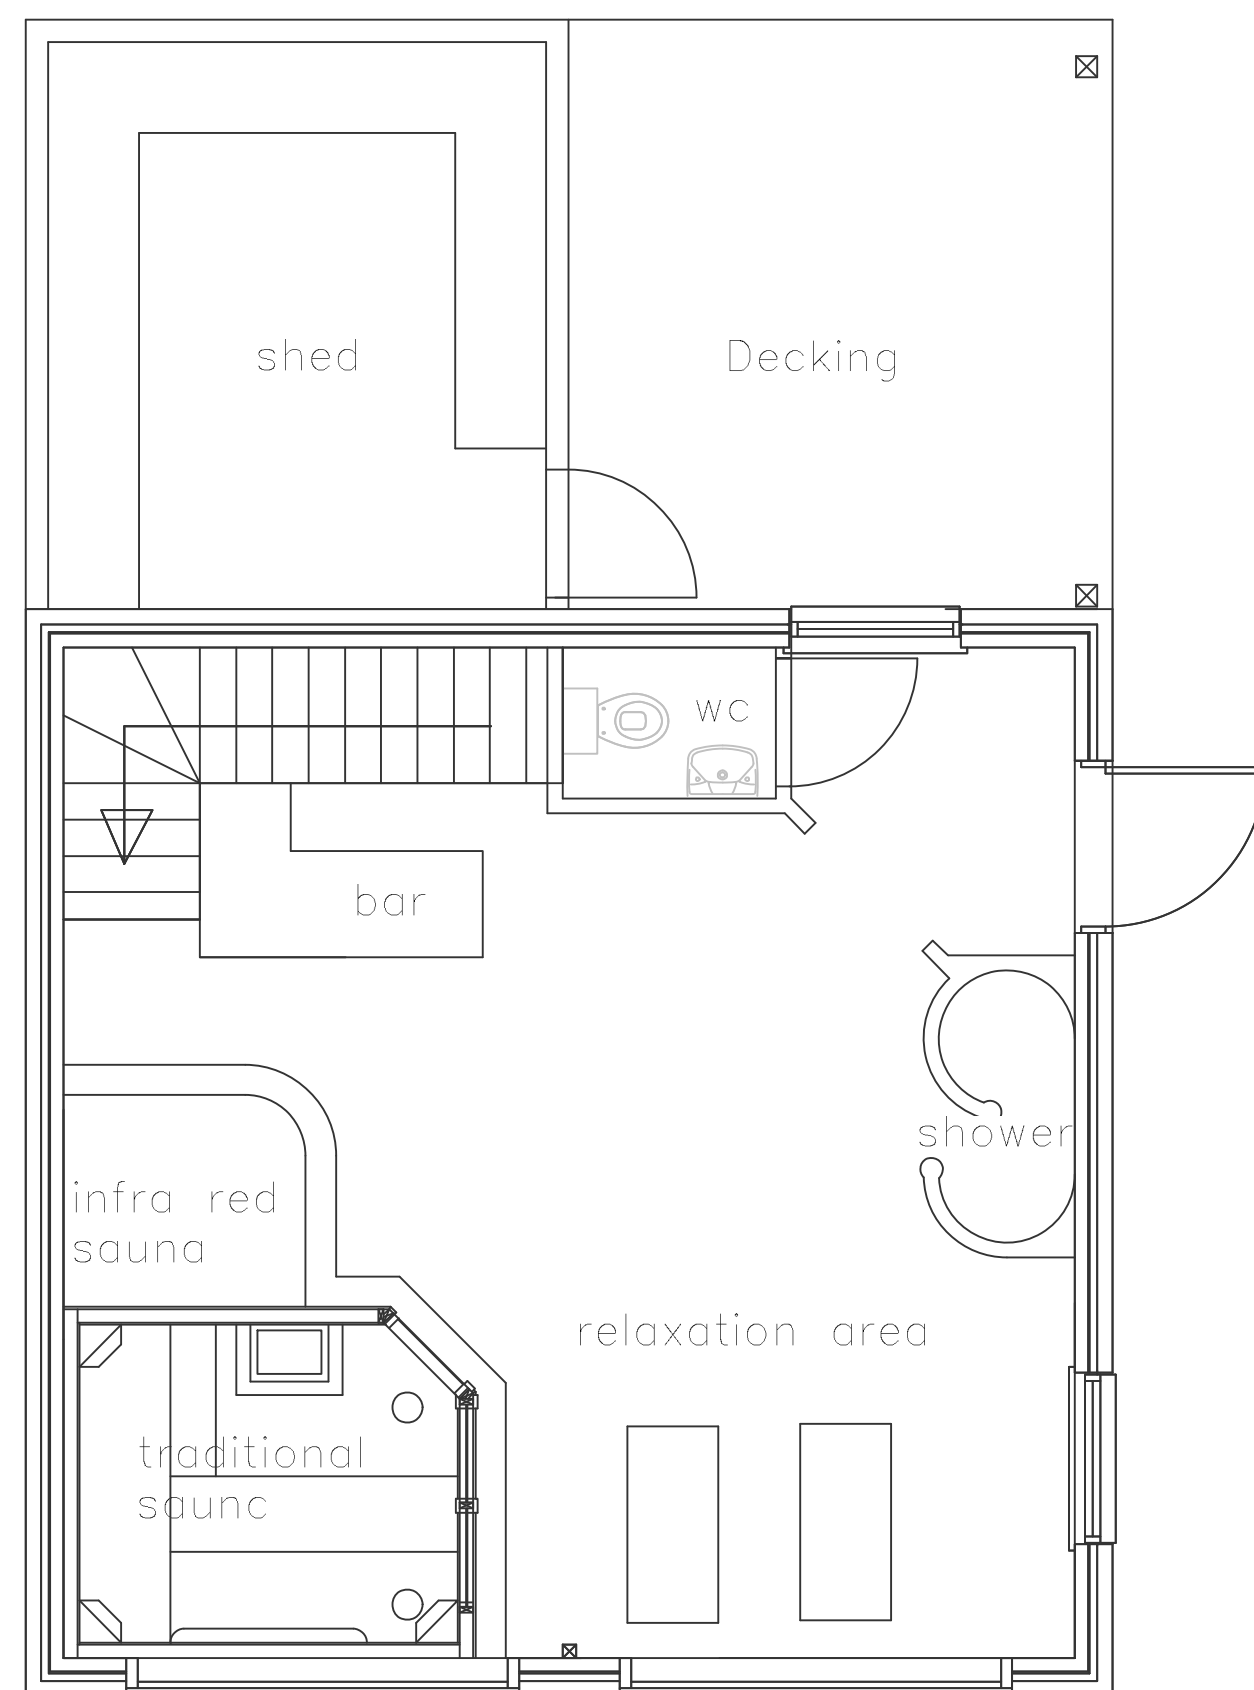

EXISTING/PROPOSED GF GARAGE
LAYOUT PLAN

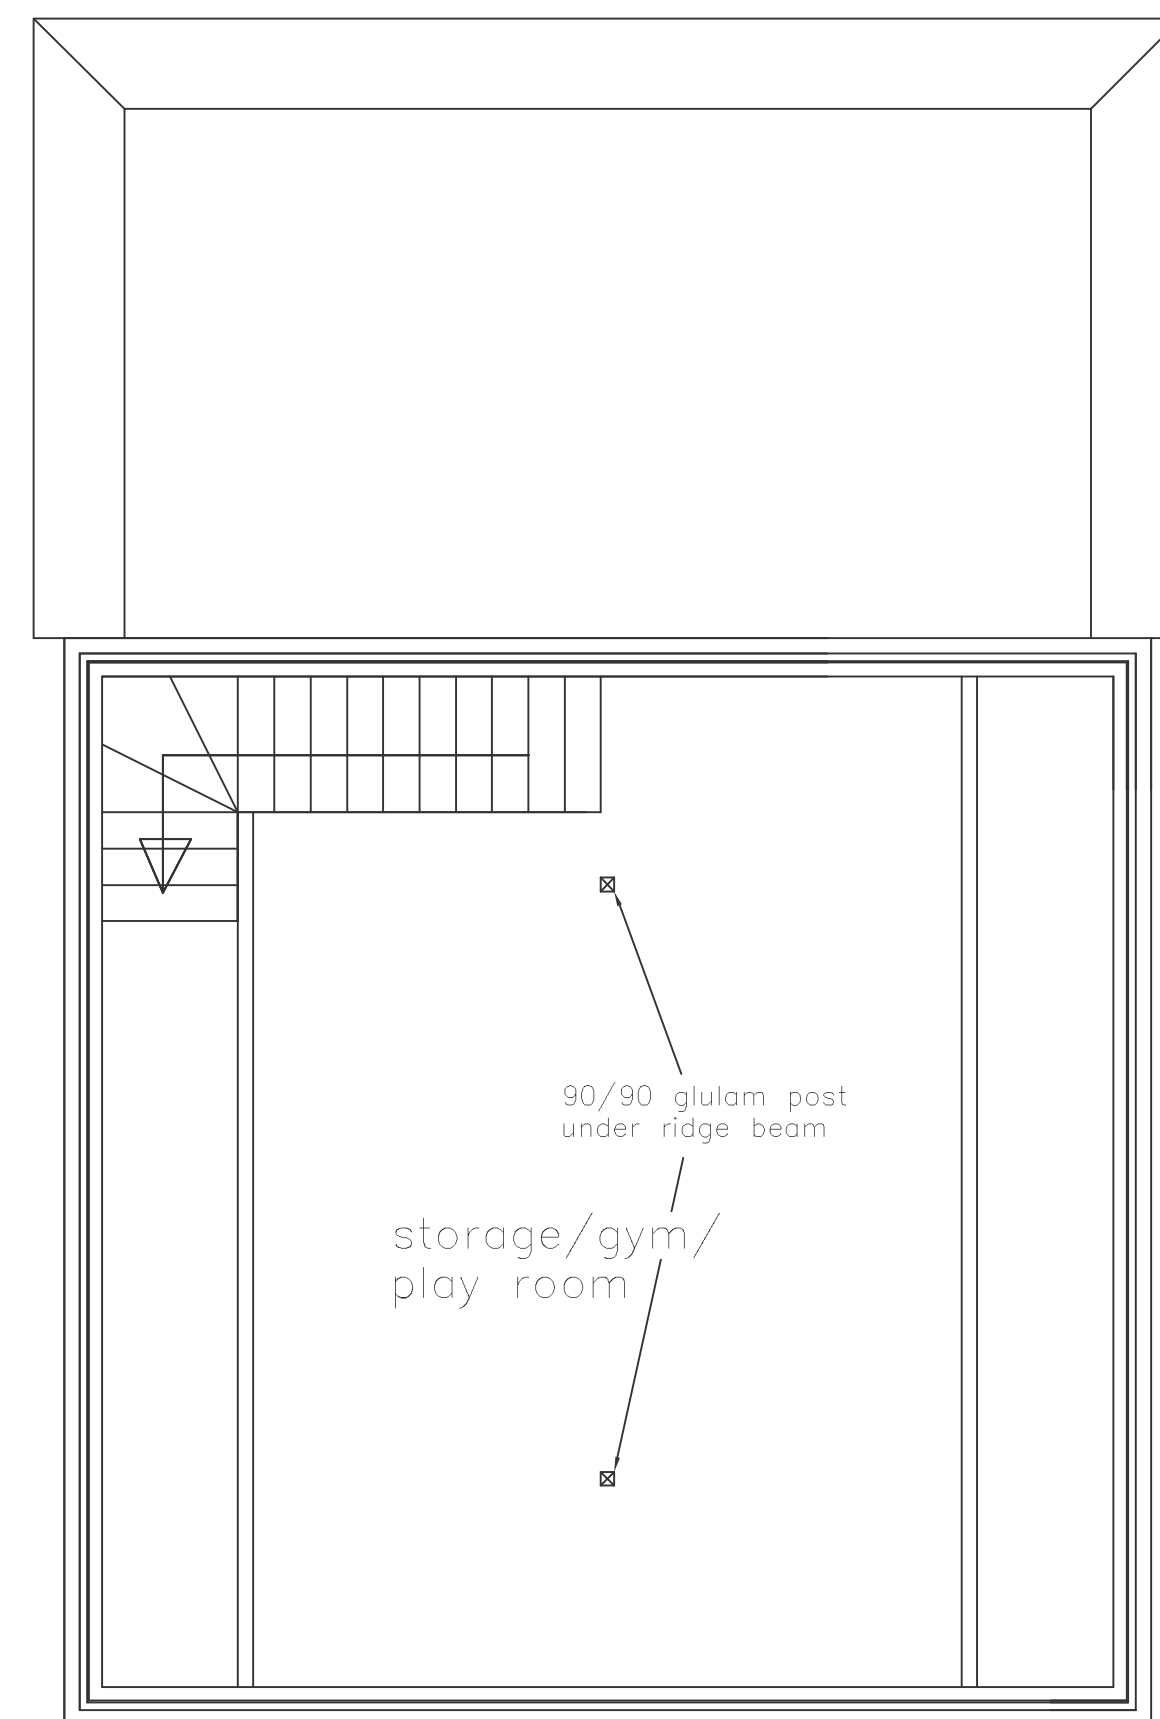

EXISTING/PROPOSED FF GARAGE
LAYOUT PLAN

Date 13/11/2012	Drawn EM	checked by	date checked	Client MERCO PLACE LTD	 8 New Brighton Road Emsworth, Hampshire, PO10 7PS TEL: 08450 450 862 www.erconstructions.co.uk
Scale 1/50	Drawing title Garage GF/FF layout plan			Project EASTERN BARN	
Drawing No 105/75				Address 8 New Brighton Road Emsworth, Hampshire PO10 7PS	