


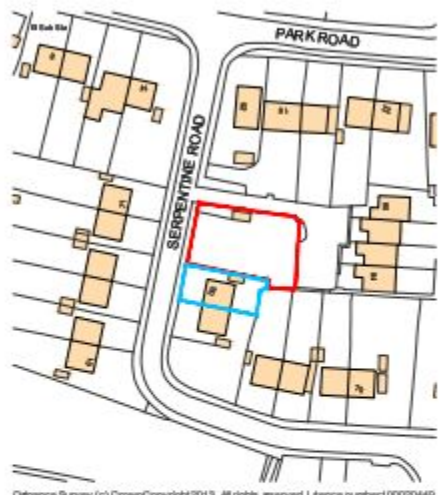

location plan
(as existing)

scale A1 1:1000, A3 1:2000



location plan
(as proposed)

scale A1 1:1000, A3 1:2000


SCHEDULE OF ACCOMMODATION

Unit One - 3 Bed House
89.0m sq. (955 sq. ft)
Unit Two - 3 Bed House
89.0m sq. (955 sq. ft)

TOTAL NEW UNITS 2

TOTAL PARKING SPACES : min. 5 spaces (incl. garages)

Associated refuse/recycling & bike storage facilities

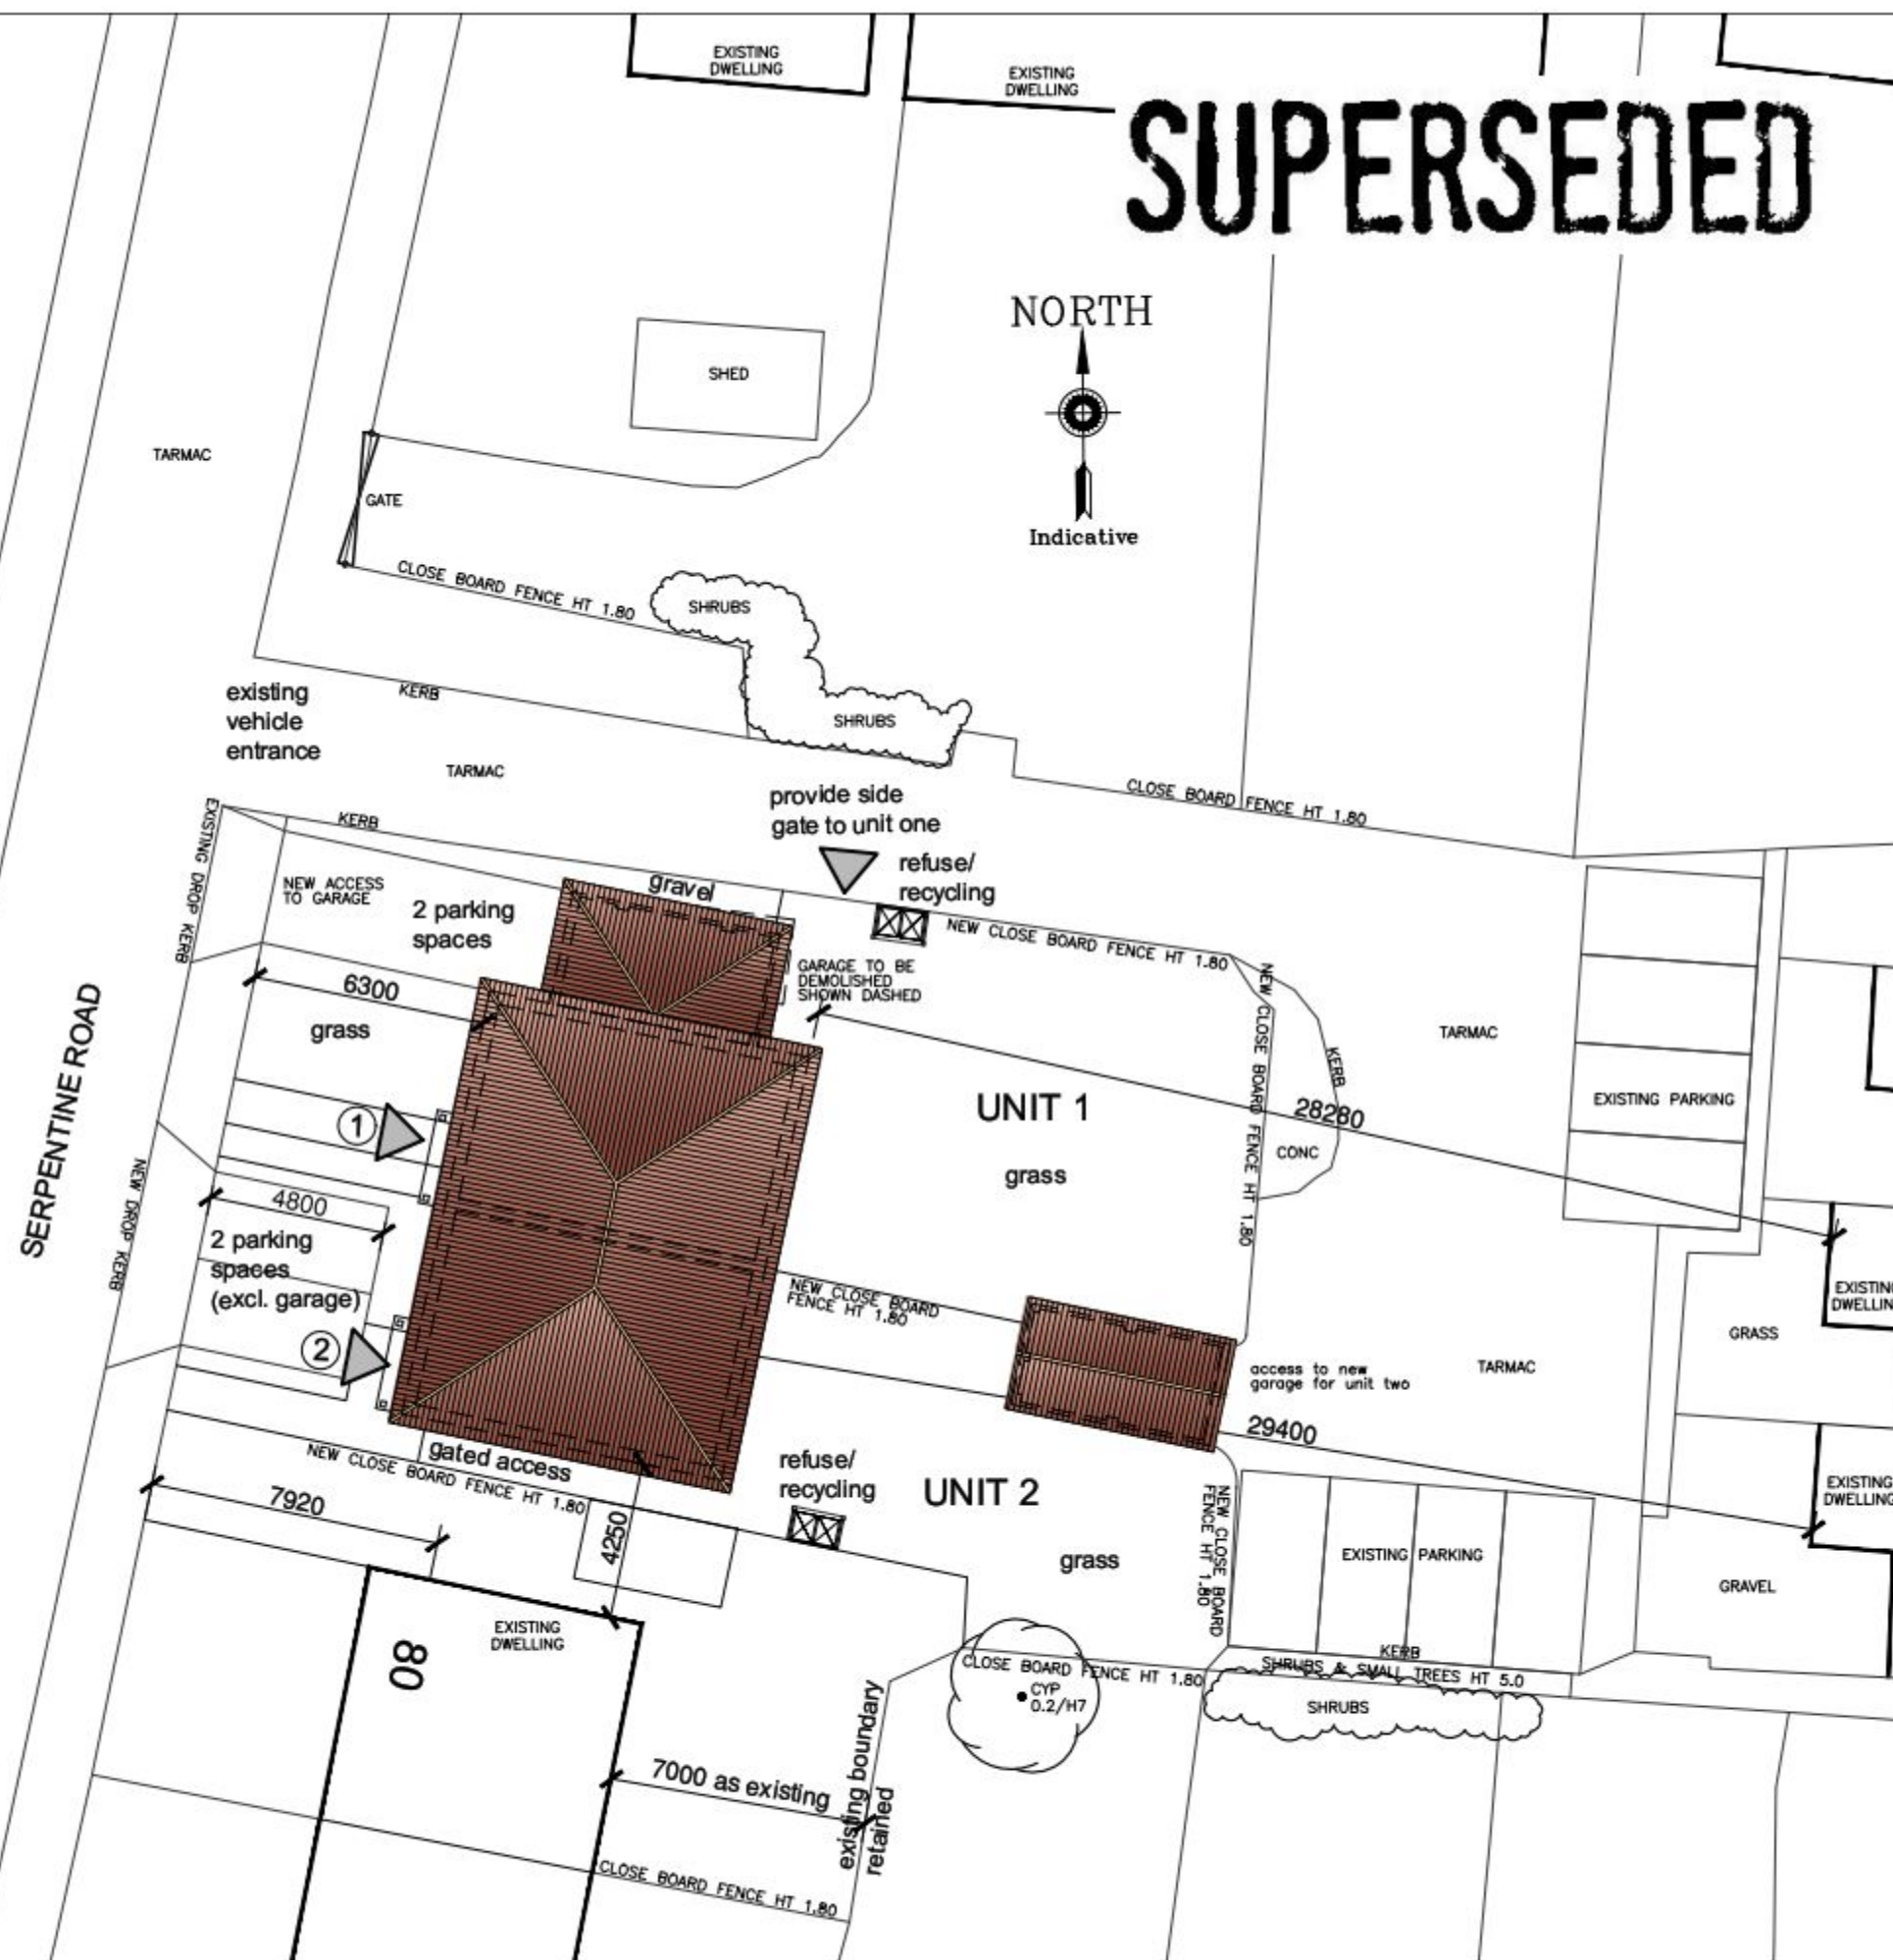

proposed block plan scale A1 1:100, A3 1:200

SUPERSEDED

NORTH



Indicative

This drawing is the copyright of the Holman Reading Partnership. It must not be reproduced in whole or part without the written consent of the architect.

All dimensions to be checked on site prior to commencement of construction works and the architect will not be responsible for any discrepancy.

Figured dimensions are to be used & preference to be given to scaled dimensions.

No deviation from this drawing will be permitted without prior consent of the architect.

All drawings are prepared subject to a full measured and structural survey of the buildings and site.

All structural work is subject to the appointment of a structural engineer to confirm and agree the structural proposals.

as proposed to no. 100020449.

scale with 100mm @ A1 - 50mm @ A3

date

drawn

check

date

drawn

check

