




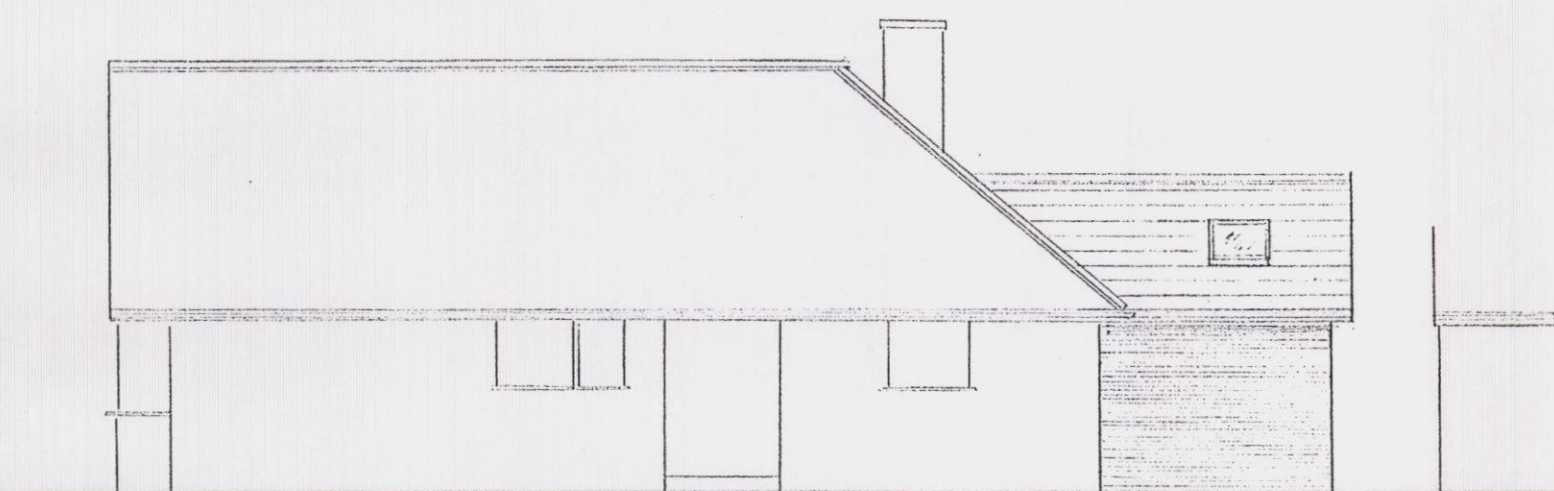


SOUTH WEST ELEVATION

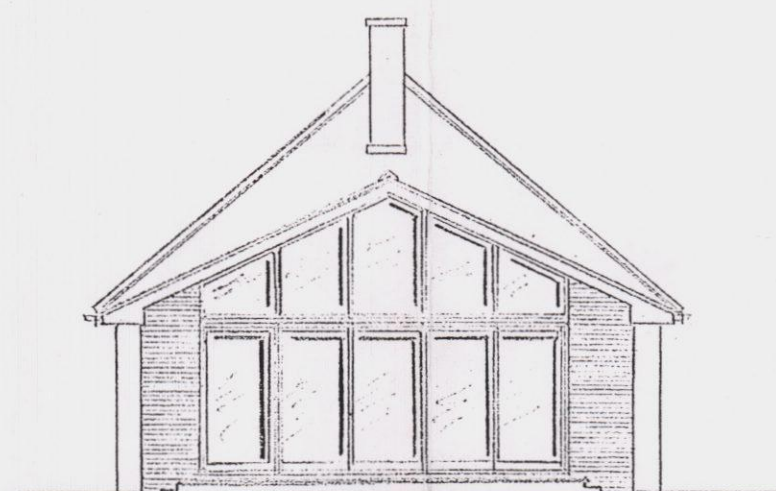

SOUTH EAST ELEVATION

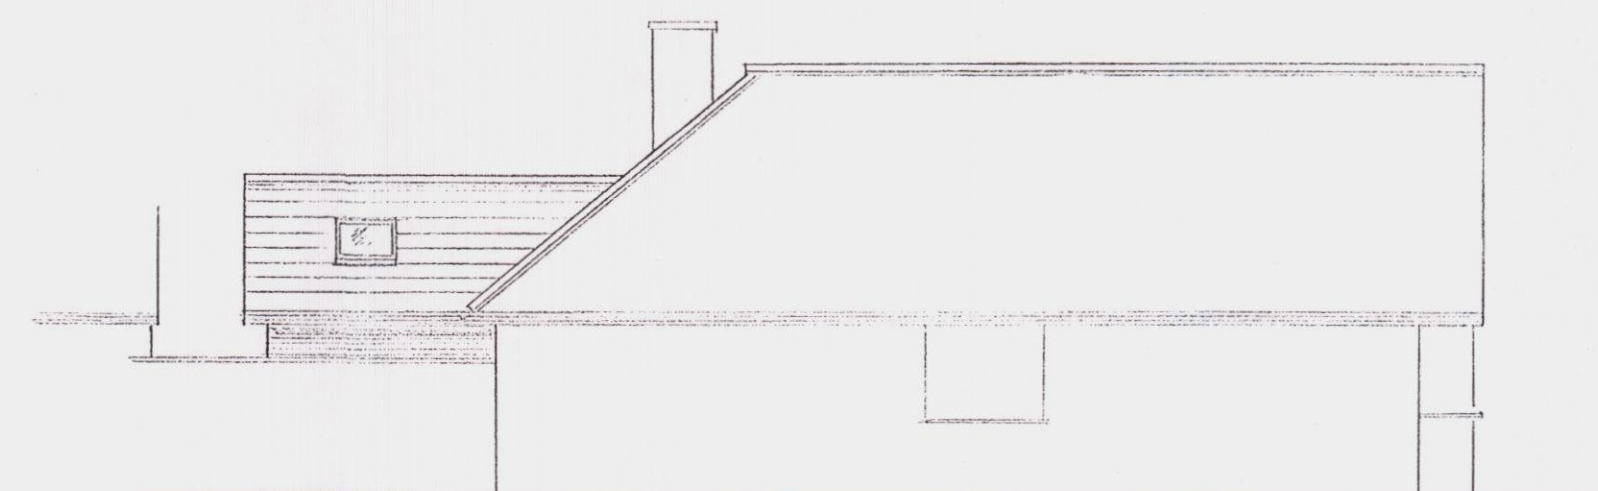

NORTH EAST ELEVATION

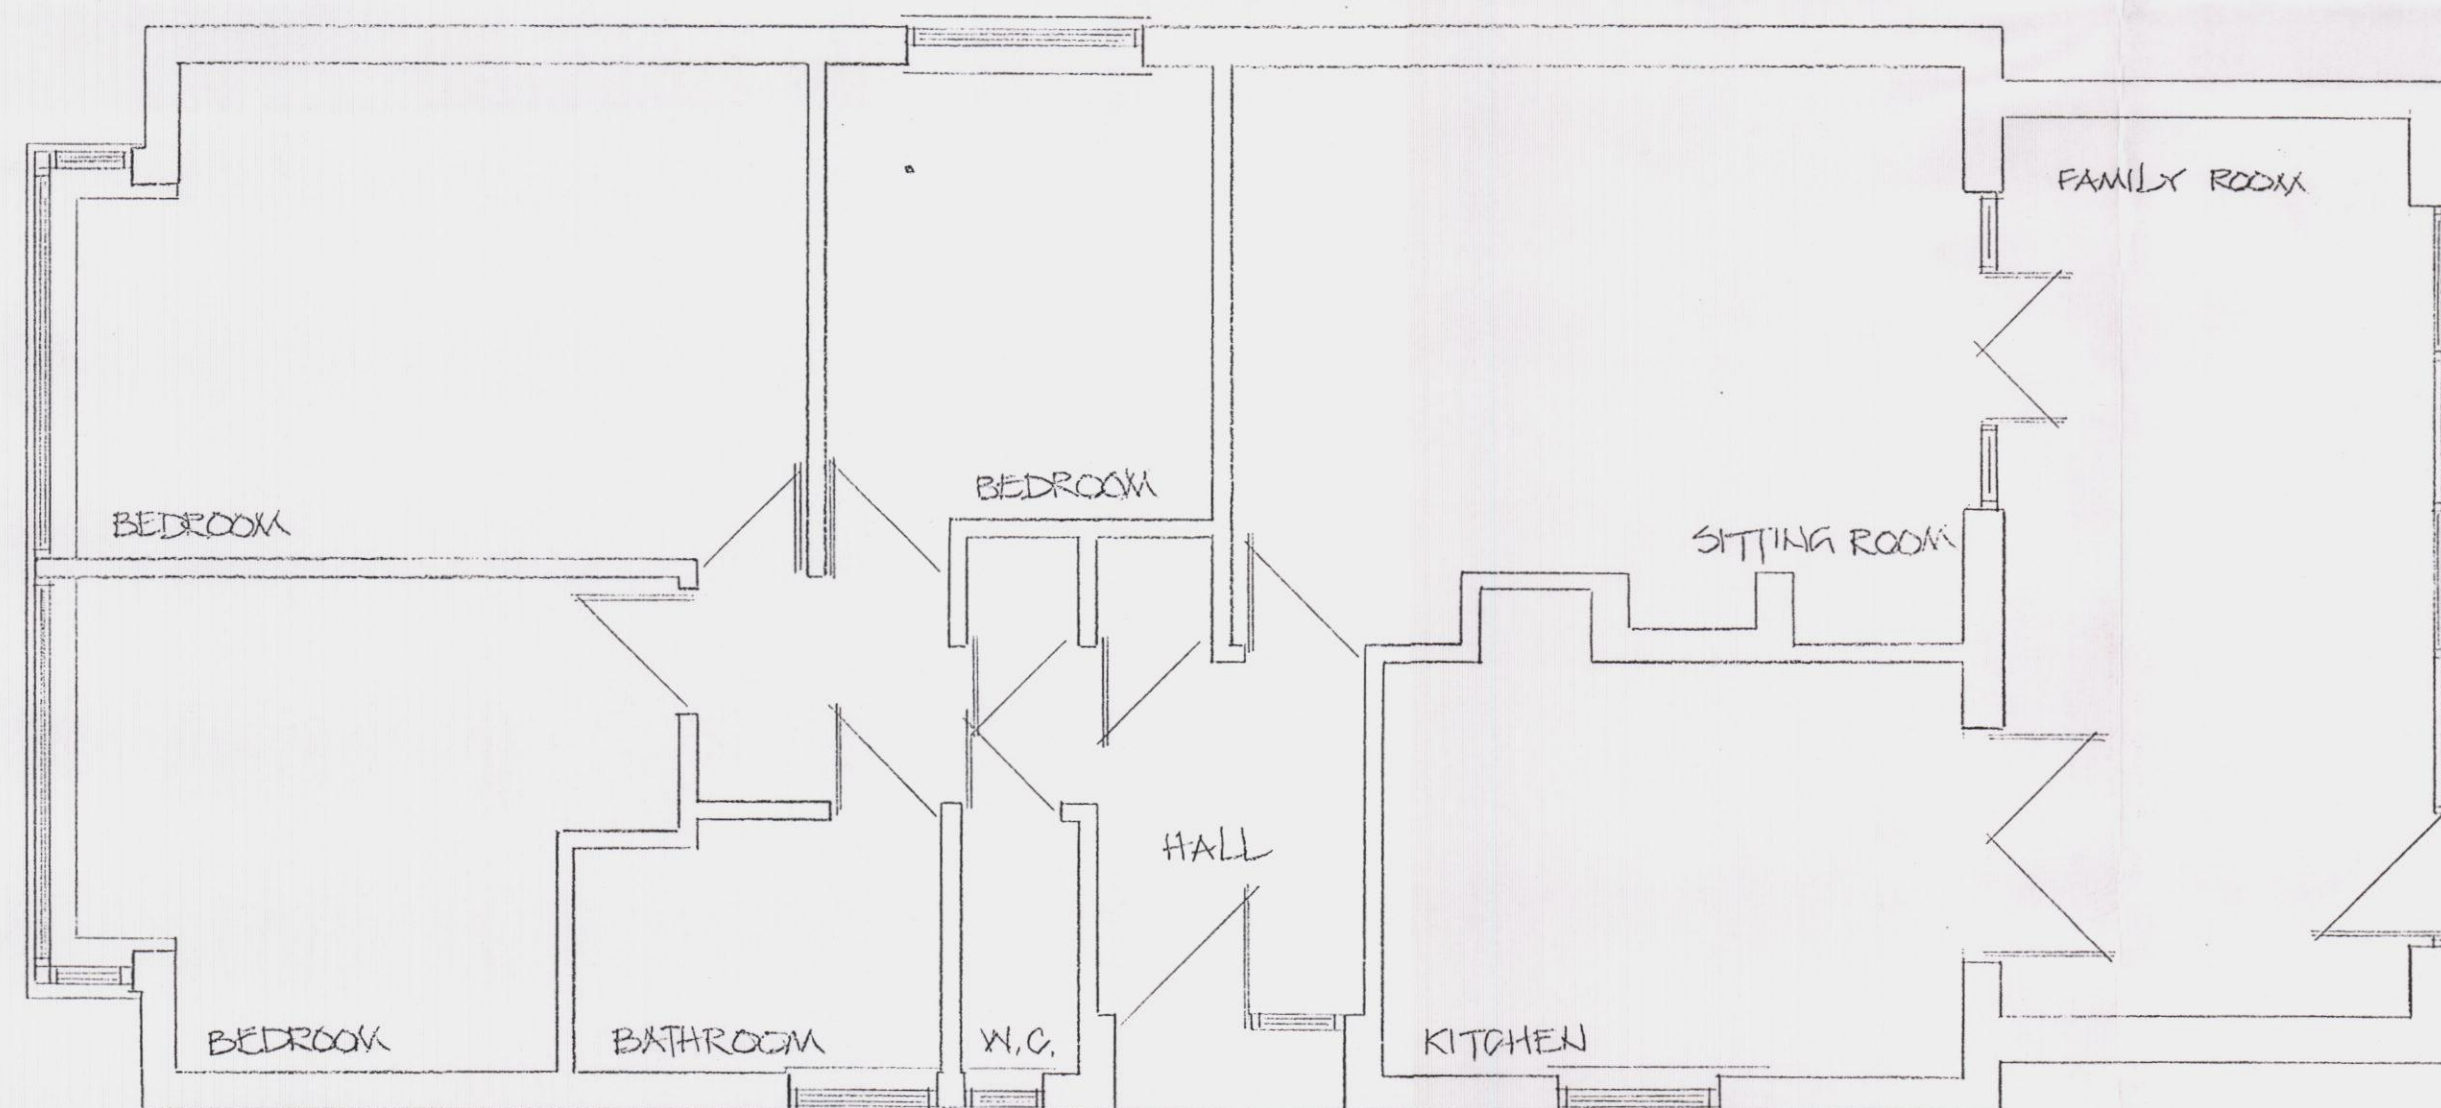

FLOOR PLAN



MRS E NIVEN

74 WESTBOURNE AVE
EMSWORTH
HANTS
PO10 7QN

PROPOSED SINGLE STOREY
REAR EXTENSION

David Niven Design Ltd

davidnivedesign@gmail.com
07873 342 807
74 Westbourne Avenue,
Emsworth, Hampshire PO10 7QU



Architectural Design & Planning

1:100, 50 MARCH '13 13/934/2