


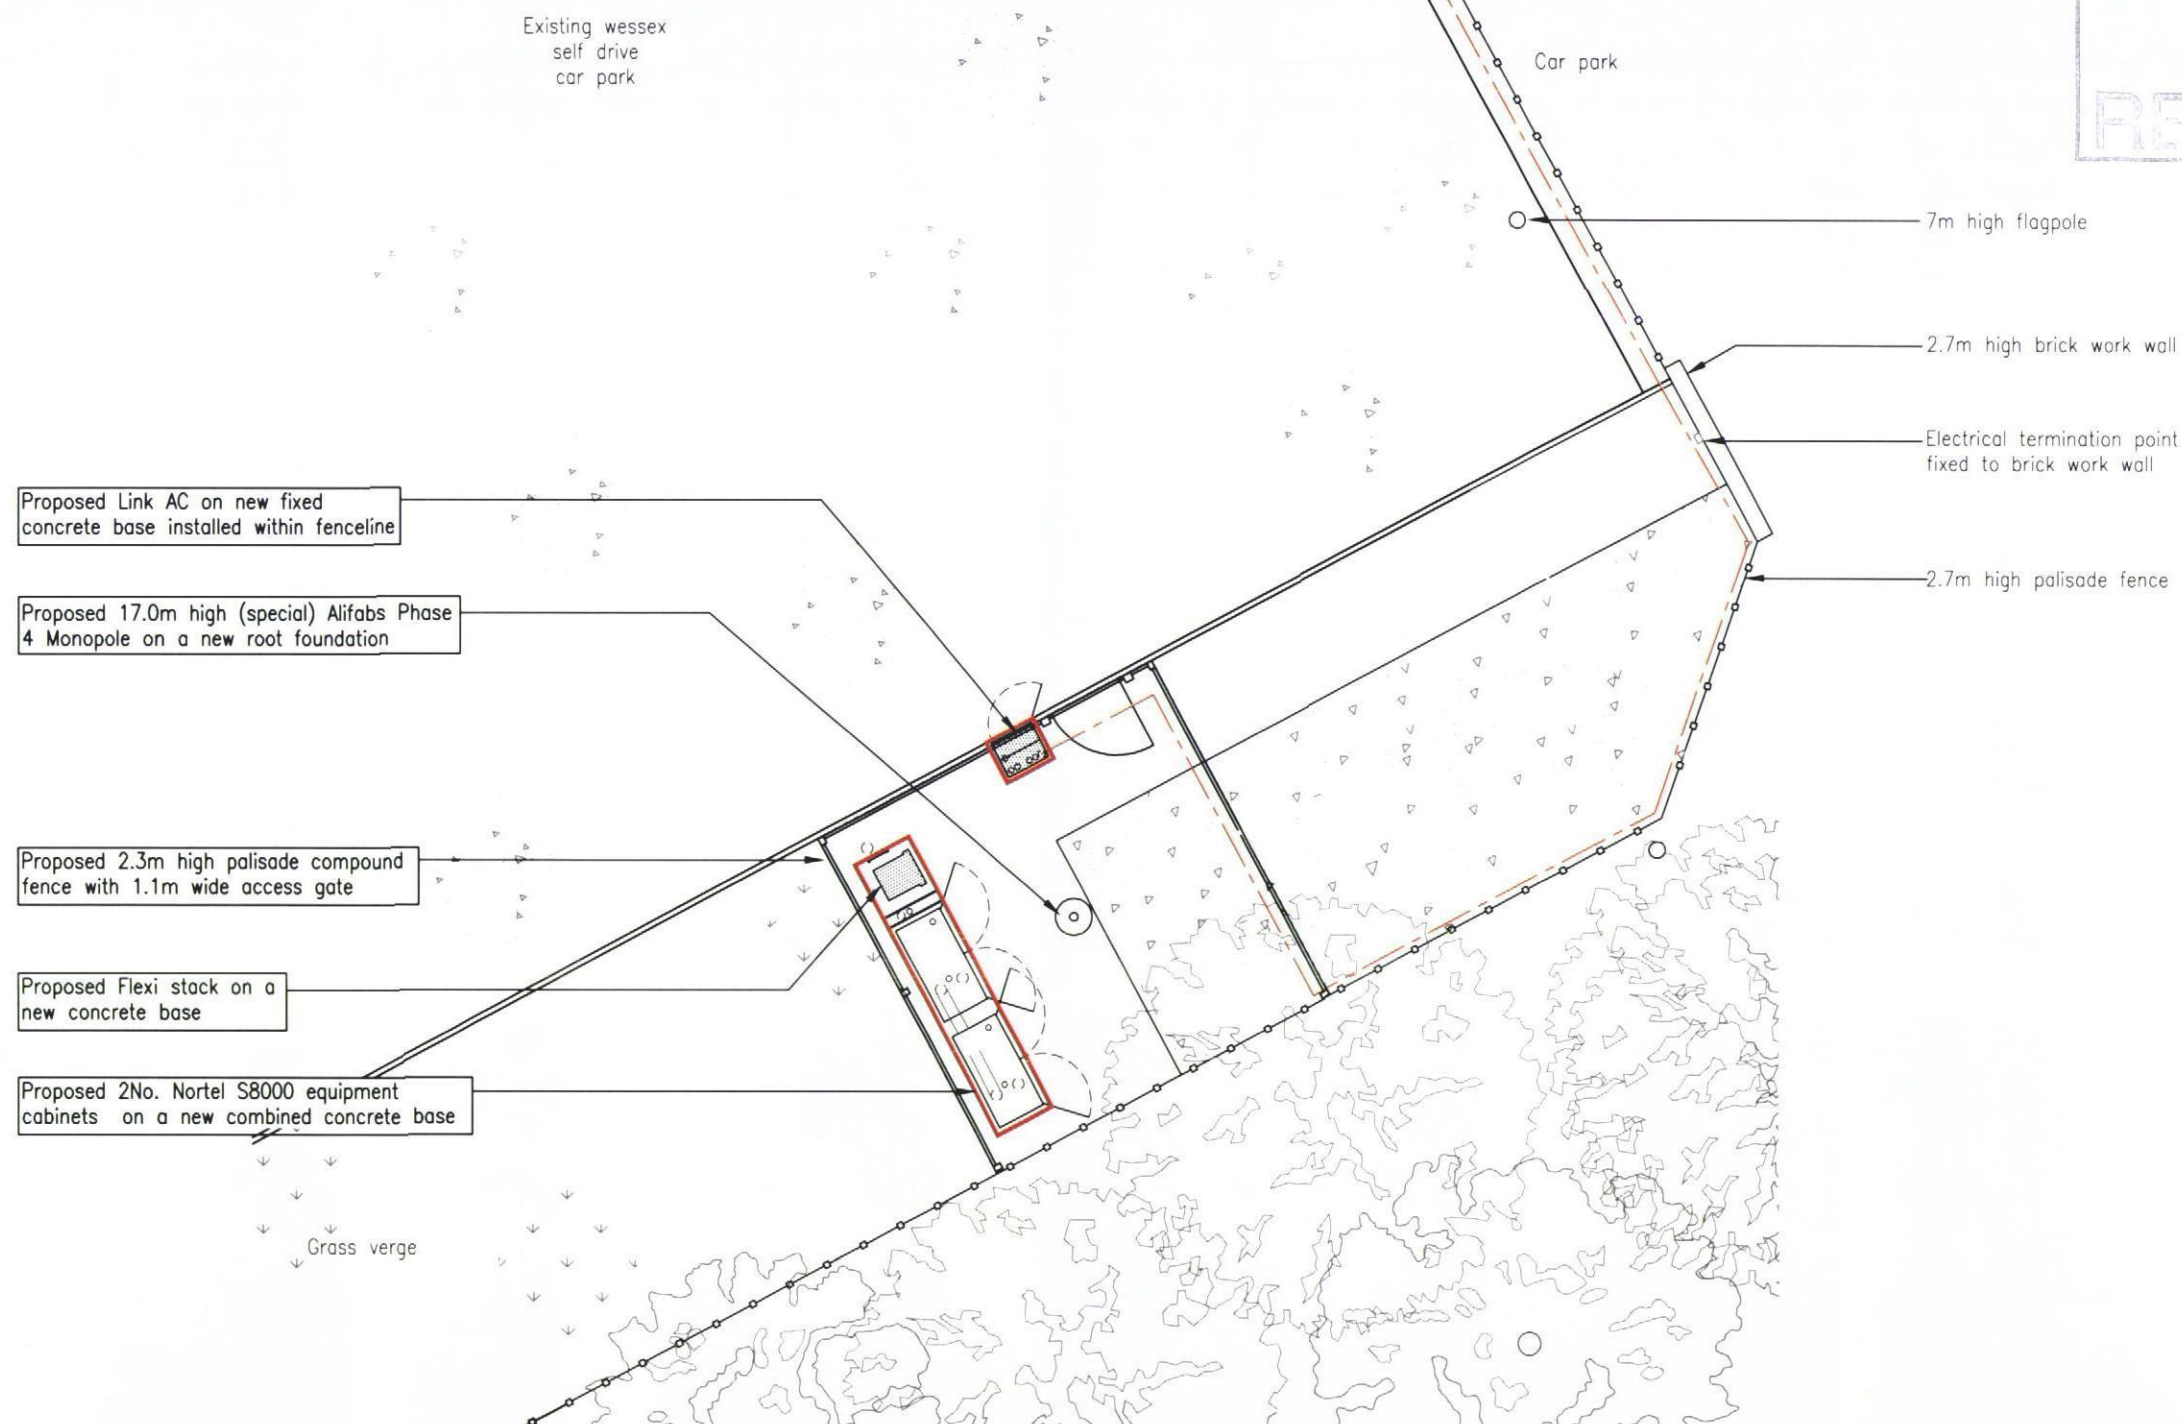

Note: All details are existing unless stated otherwise

SITE LAYOUT
SCALE 1:100

COMMERCIAL IN CONFIDENCE

DO NOT SCALE

RELEVANT BS STANDARDS BS 308 BS 3429



DELTA HOUSE,
DELTA WAY,
EGHAM,
SURREY
TW20 8RX

TEL: 01784 471045
FAX: 01784 435982

F	TOWER REVISED	NTA	06/12/12	JR
E	DESIGN REVISED	NTA	24/07/12	JR
D	DIMENSION REVISED	NTA	29/06/12	JR
C	DESIGN REVISED	NTA	01/06/12	JR
B	DESIGN REVISED	NTA	27/04/12	MH
A	FIRST ISSUE	NTA	23/04/12	MH
REV	DESCRIPTION	BY	DATE	CHKD

TITLE
SITE LAYOUT
WESSEX SELF DRIVE
WESSEX SELF DRIVE
FULFLOOD ROAD, HAVANT, HAMPSHIRE
PO9 5AX

SCALE	DRAWN	CHECKED	APPROVED
AS SHOWN	NTA	MH	JR
	DATE	DATE	DATE
	23/04/12	23/04/12	23/04/12

**everything
everywhere™**

Hatfield Business Park
Hatfield
Hertfordshire
AL10 9BW

Tel 01707 315000
Fax 01707 319001

DRAWING NUMBER
55905/102F

EXTRANET DOC
-