






EXISTING NORTH ELEVATION

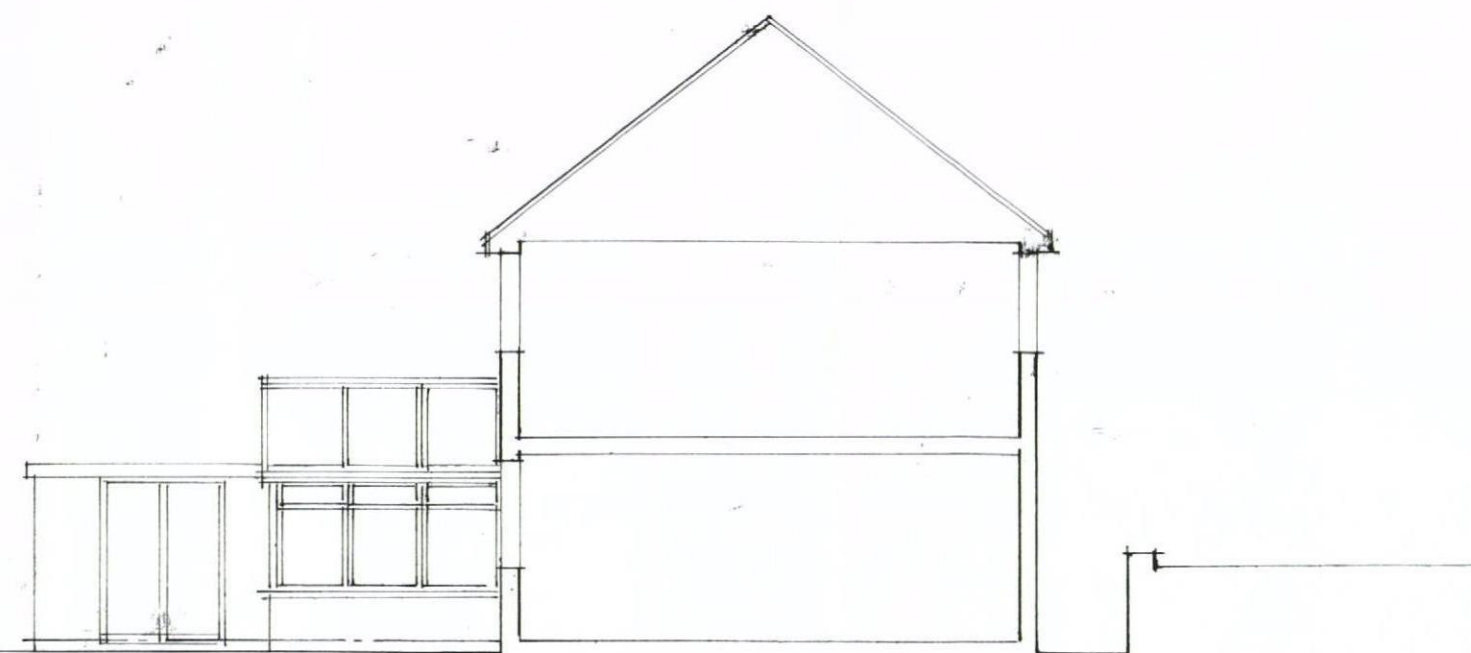

WEST ELEVATION

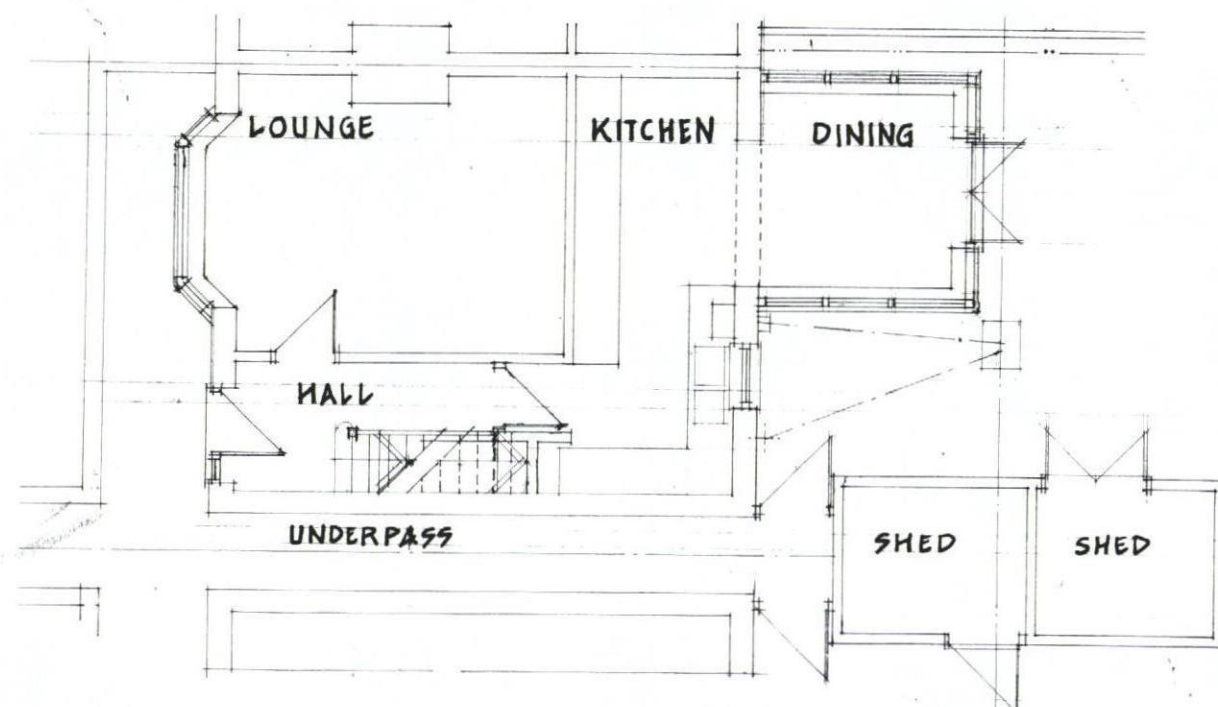

EXISTING GROUND FLOOR PLAN

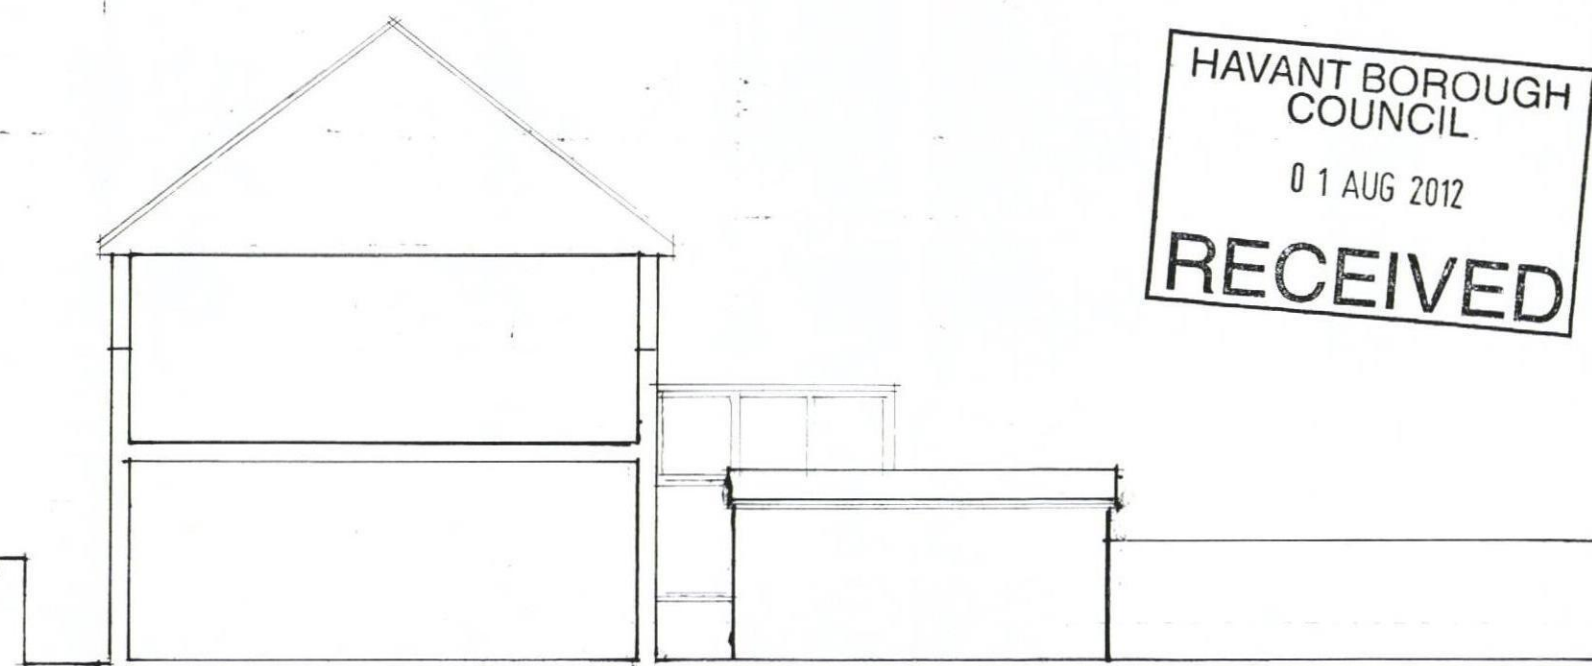

EAST ELEVATION

