
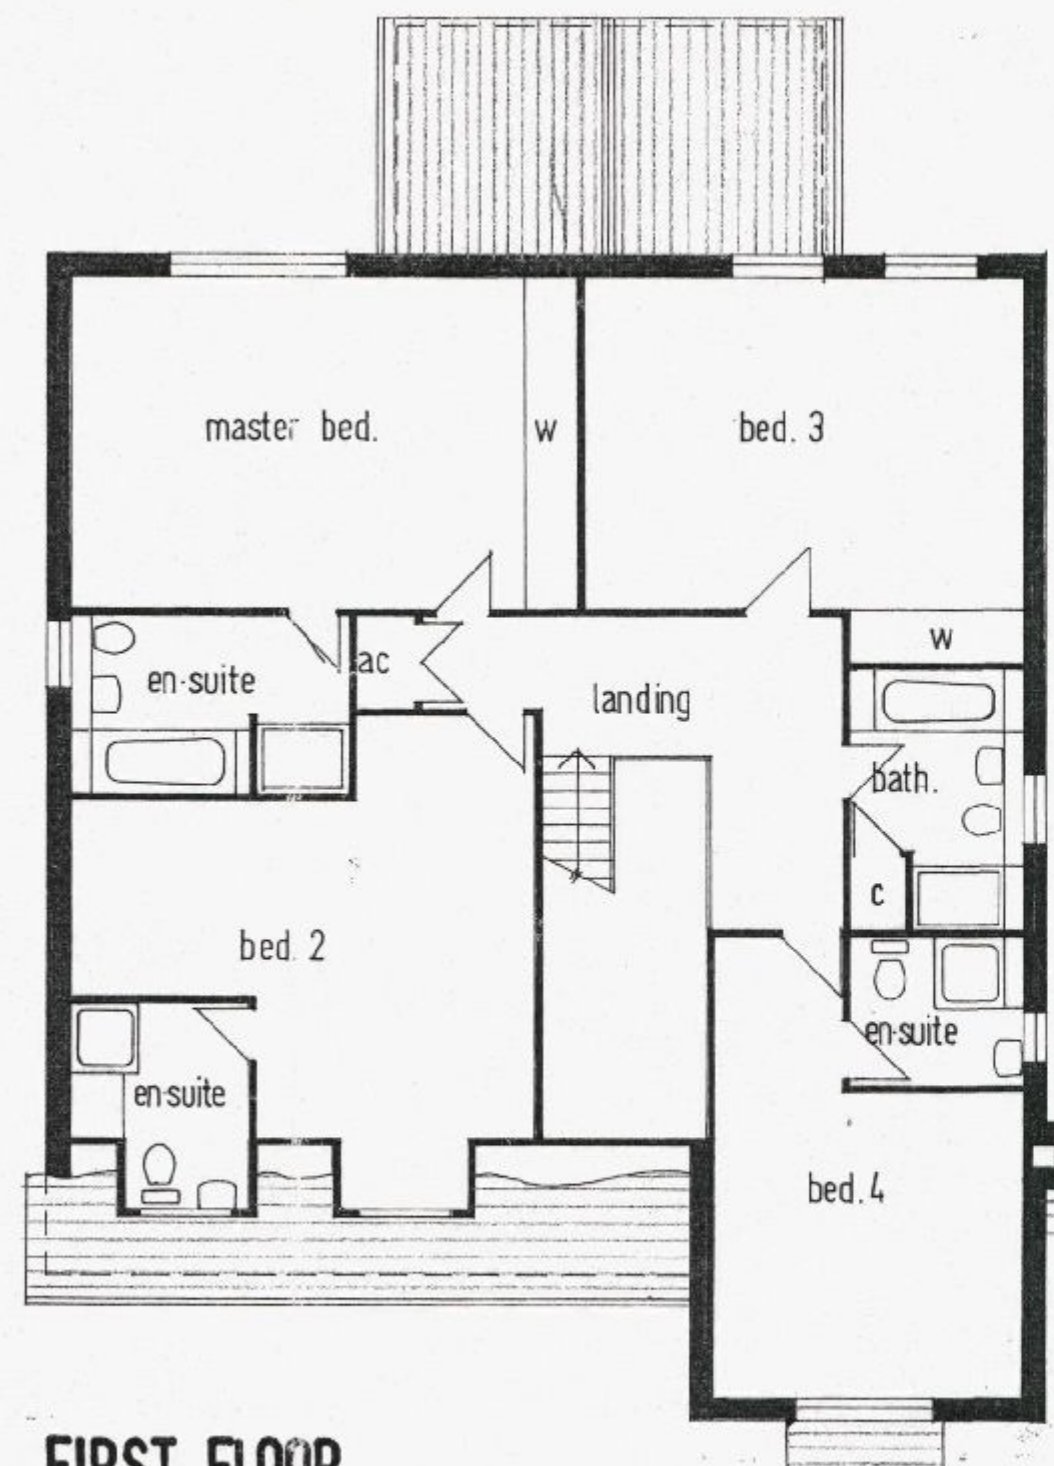


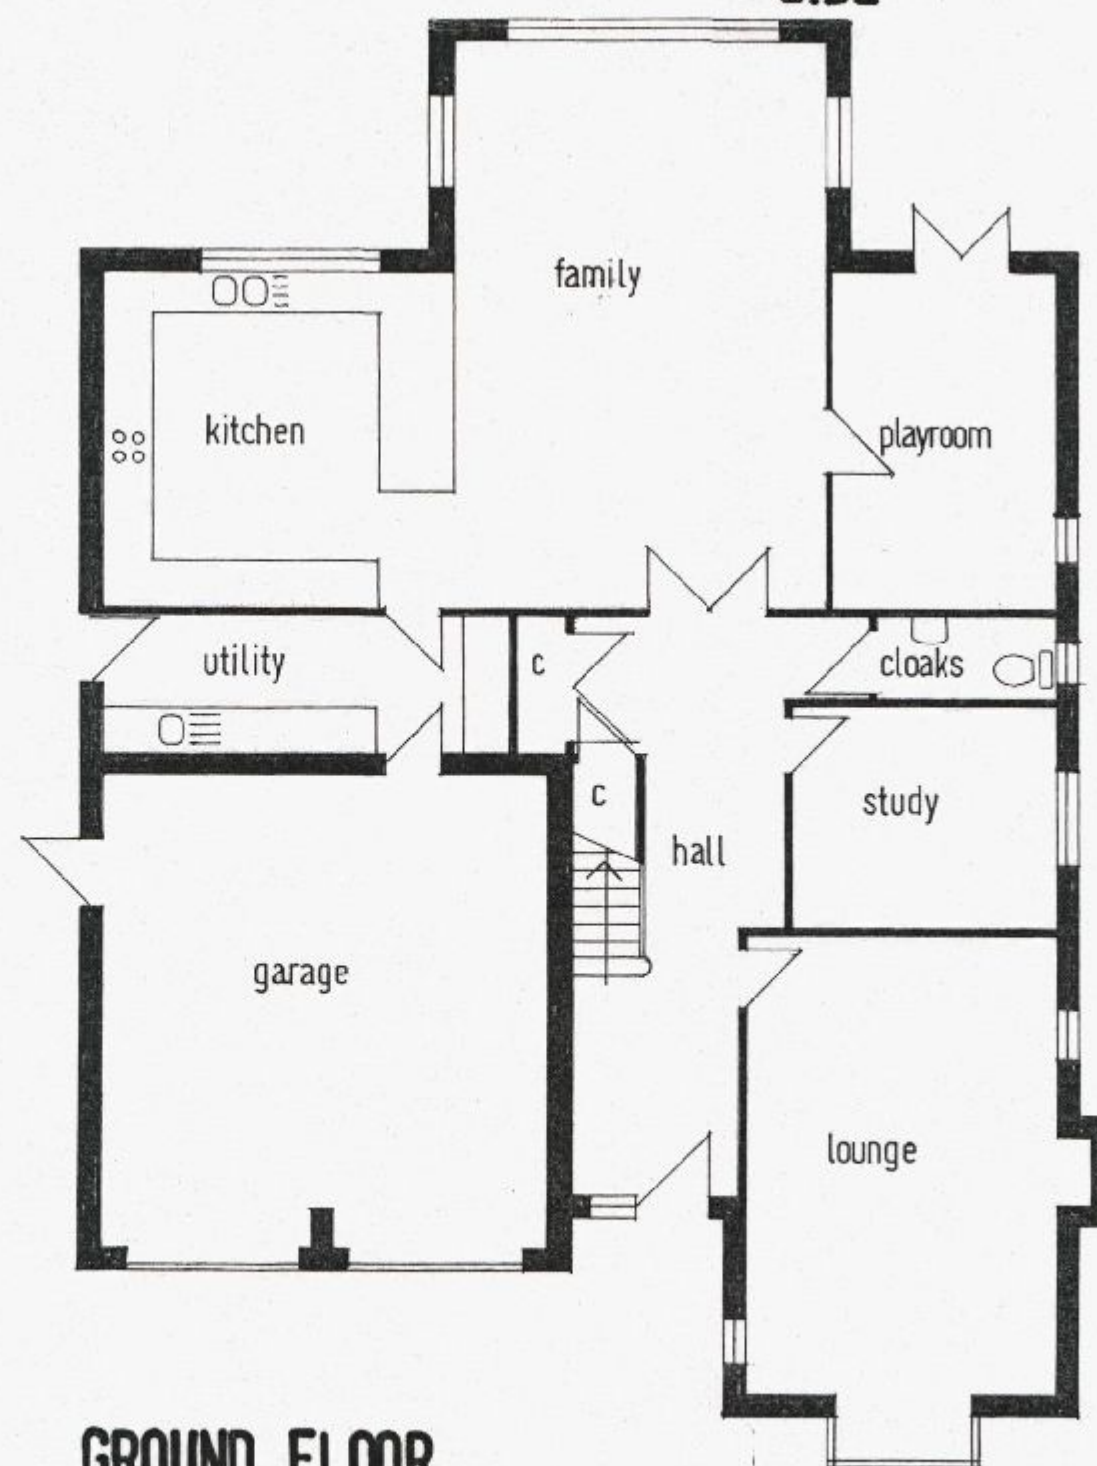

A 1/5/12 EN SUITE ADDED TO BED. 2 DT

Derek TREAGUS ASSOCIATES
 ARCHITECTURAL SERVICES
 Flat 2, 74 Wimbledon Park Road, Southsea, Havant PO5 2PT
 Tel 07956 624094

Project **DEVELOPMENT AT
 108 LOVEDEAN LANE,
 WATERLOOVILLE,
 HAMPSHIRE.**

Client **Mr & Mrs S Tee**

Title **PLANNING DRAWING**

Date	Drawn	Scale
Apr 2012	DT	1:100, 1:1250

Dwg No.	Rev
12.998.02	A

