


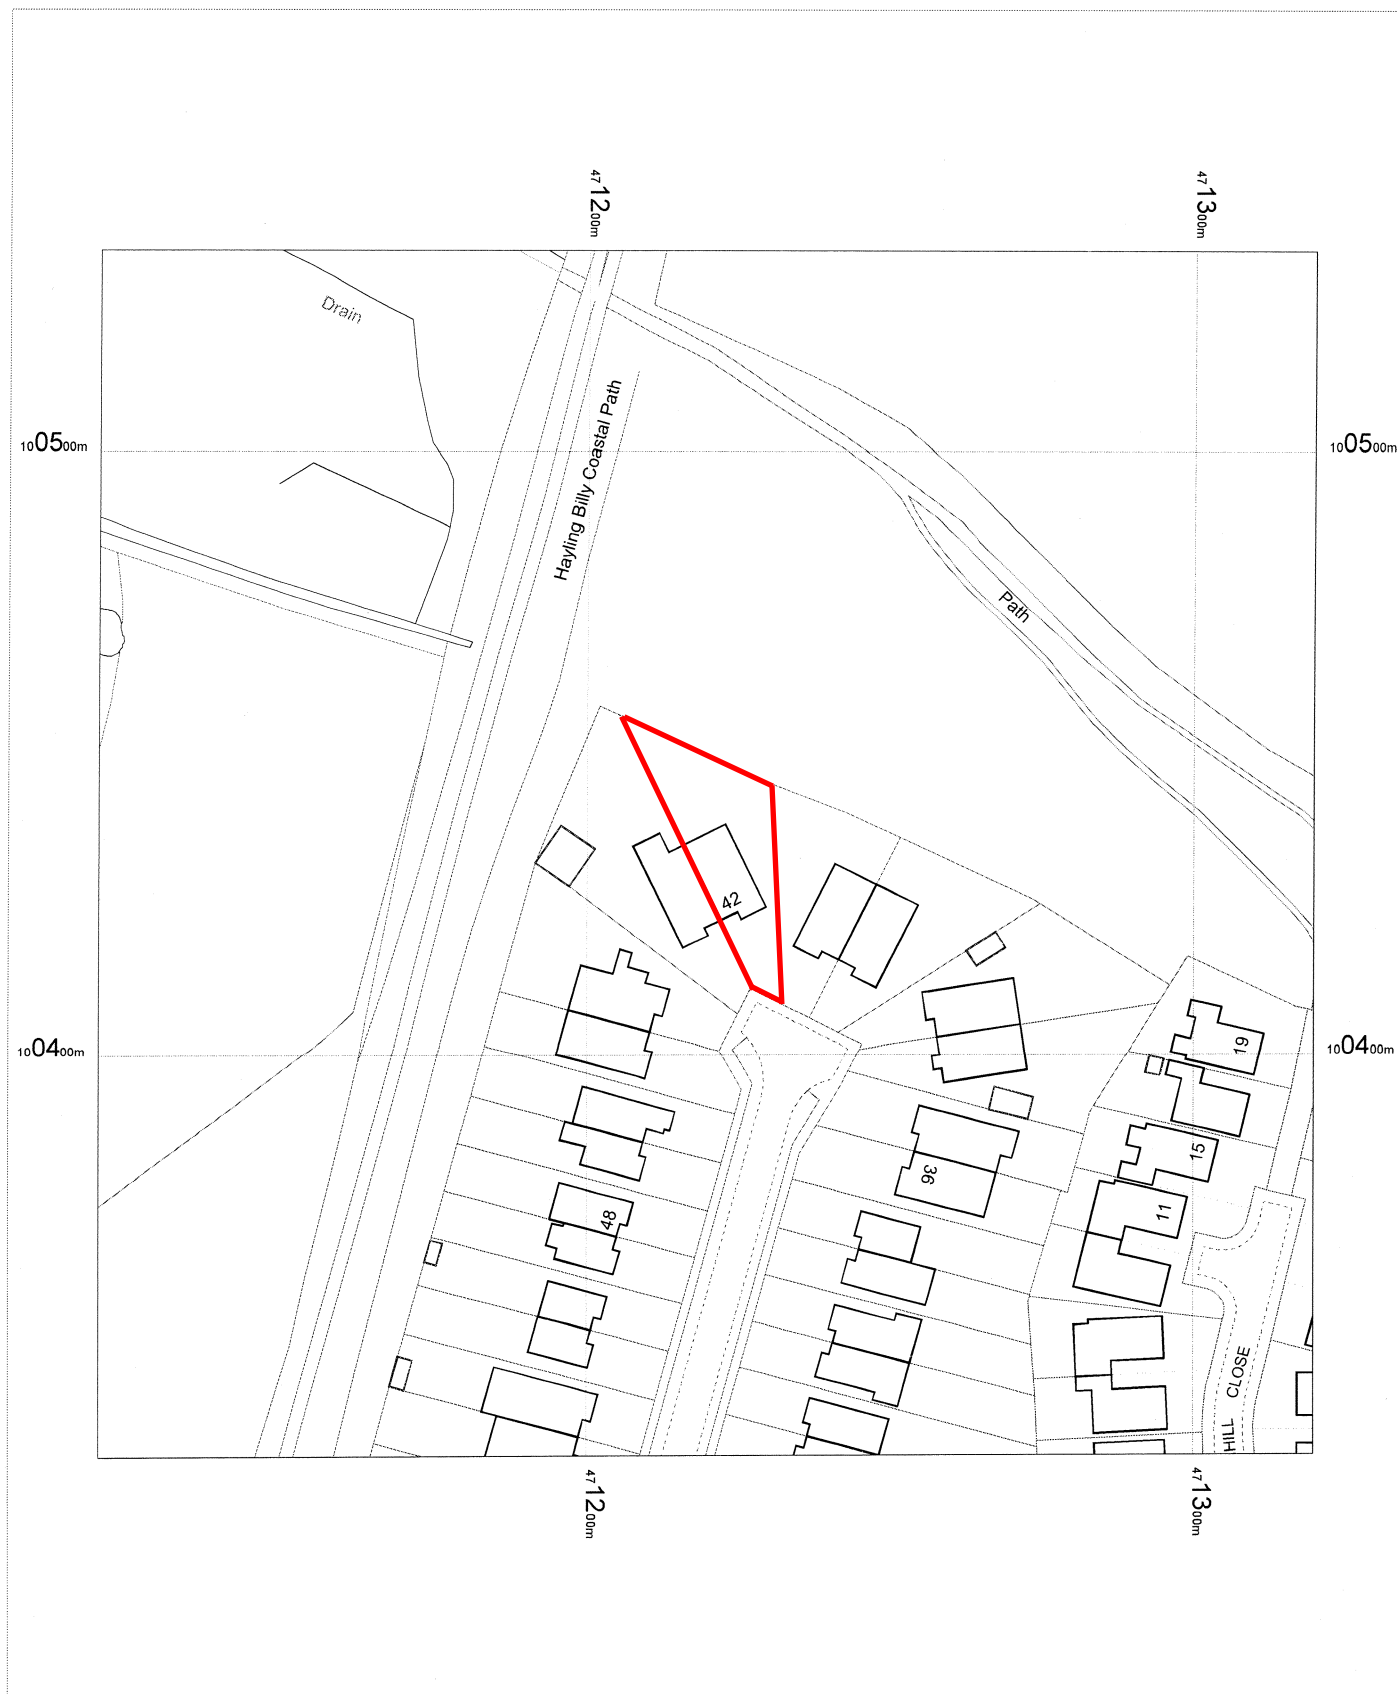

OS Mastermap
17 May 2012, ID: BW1-00150972
www.blackwellmapping.co.uk

1:1250 scale print at A4, Centre: 471220 E, 100433 N

©Crown Copyright. Licence no. 100041040



BLACKWELL'S
www.blackwellmapping.co.uk

TEL: 0114 268 7658
maps.sheffield@blackwell.co.uk