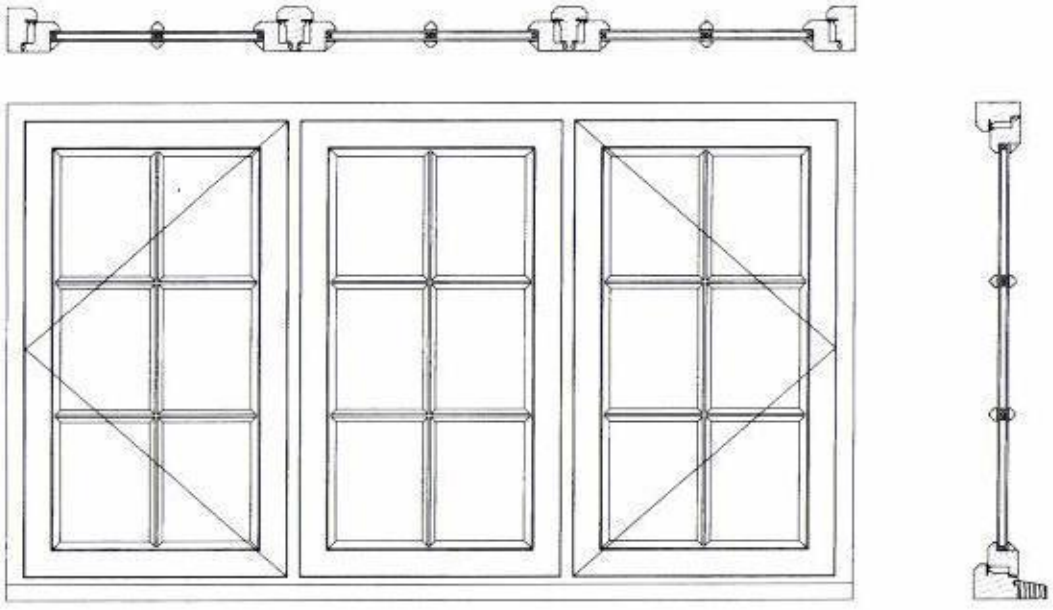


50 cm

Scale 1:15

Meadowsweet Windows
Existing = Restored

28 January 2012

HAVANT BOROUGH COUNCIL
16 MAR 2012
RECEIVED

Notes

1. Figured dimensions are to be taken as preference to scaled dimensions. Site dimensions are to be checked before work is put in hand.
2. All works to be carried out to comply with the Building Regulations, including all amendments, and all relevant Codes of Practice.
3. All works to comply with the CDM Regulations 2007.

	Revision	Date

Client

Job Description
Dr Walter Dittmar

Drawing Title
Flush Windows

Scale (A1)	Date FEB 2012	
Job No. 1006	Dwg No. 02	Rev.

Drawn By

WEDINA JOINERY
Unit 3, 2 St.Marys Road
Hayling Island, Hants. PO11 9DY
023 9263 7280