PERMIT

## EXISTING ELEVATIONS



EXISTING SIDE ELEVATION SCALE @ 1:100



EXISTING SIDE ELEVATION SCALE @ 1:100



EXISTING REAR ELEVATION SCALE @ 1:100

## PROPOSED ELEVATIONS



PROPOSED SIDE ELEVATION SCALE @ 1:100



PROPOSED SIDE ELEVATION SCALE @ 1:100





PROPOSED REAR ELEVATION SCALE @ 1:100

## PROPOSED SECTIONS




SECTION THROUGH KITCHEN/SERVERY SCALE @ 1:50

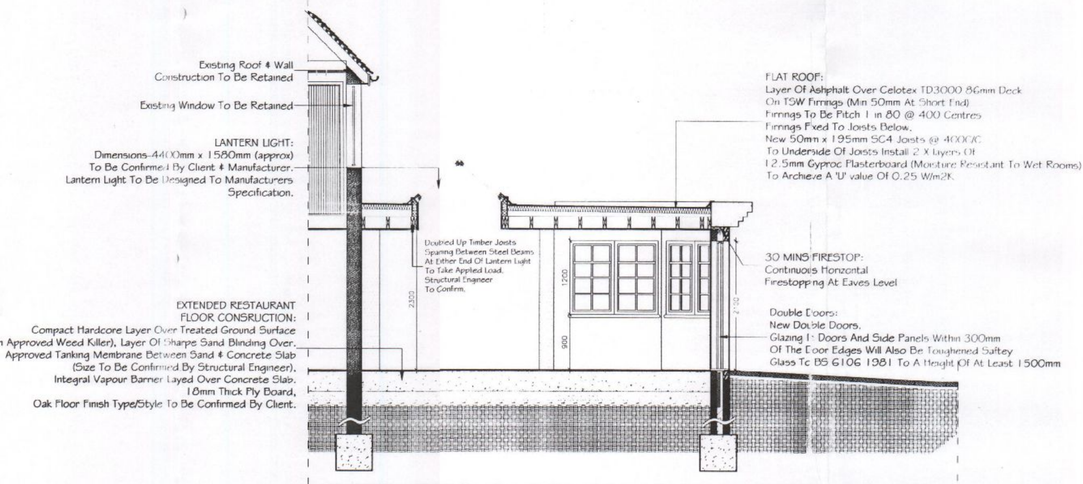


SECTION THROUGH EXTENDED RESTAURANT SCALE @ 1:50

HAVANT BOROUGH COUNCIL
15 SEP 2008
RECEIVED

HAVANT BOROUGH COUNCIL
15 NOV 2011
RECEIVED

| | |
|---|---|
| COMMENTS | TITLE: EXISTING & PROPOSED RESTAURANT & KITCHEN ELEVATIONS & SECTIONS |
| NOTES: This drawing is copyright and remains the property of Graham Ash Architects. All dimensions are to be checked on site. Any discrepancies are to be reported to the Architect before work commences. The scheme is subject to town planning and all other necessary consents | DRAWN BY: GA; DATE: 02-07-08; CHKD / STAGE BY: CA |
| GRAHAM ASH ARCHITECTS | SCALE: 1:50/1:100; PLOTTED: 07-08-08; REV: |
| CHARTERED ARCHITECTS TOWN PLANNING CONSULTANTS 134 MARKET PLACE, HAVANT, HANTS, PO9 1HA. TELEPHONE: 02392 486 776 FAX: 02392 470064 e-mail: ga@ga-ha.co.uk WEBSITE: www.ga-ha.co.uk | CHECKED BY: DATE: SIGNED: |
| CLIENT: | |
| PROJECT: Newtown House Hotel Manor Road Hayling Island | PURPOSE OF ISSUE: ☑ information ☐ approval ☐ tender ☐ construction; DWG. NO: 05:043:38 |

C:\Documents and Settings\Graham Ash\Desktop\Chris's Files\JOBS\Newtown House\Newtown House_Regs V2.dwg, 07/08/2008 15:27:07, ISO A1 - 594 x 841 mm. (landscape),
Technician: Chris Aubin