


PERMIT

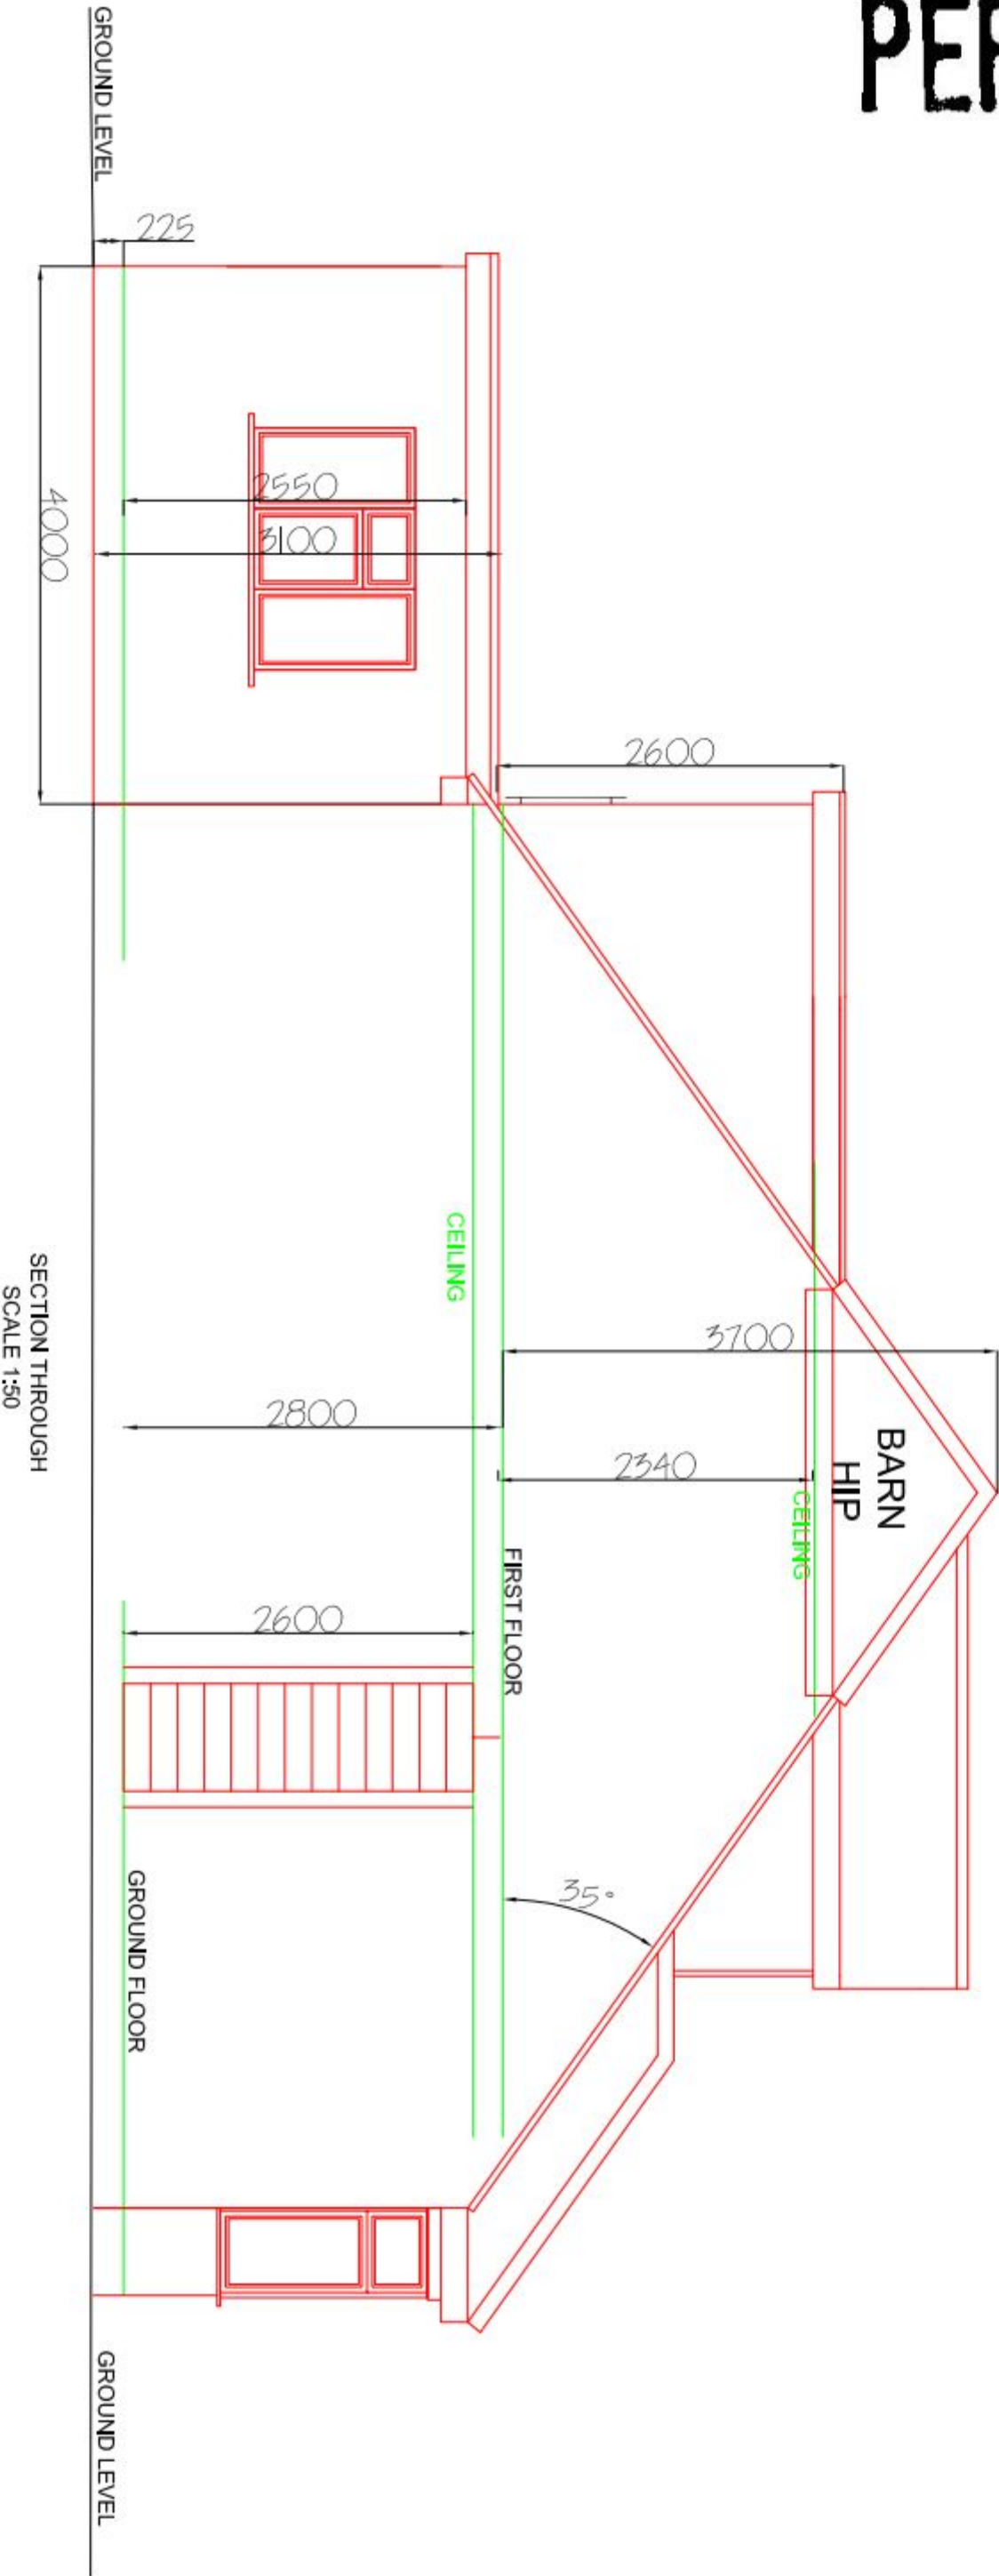

SECTION THROUGH
SCALE 1:50