

PROPOSED EAST ELEVATION

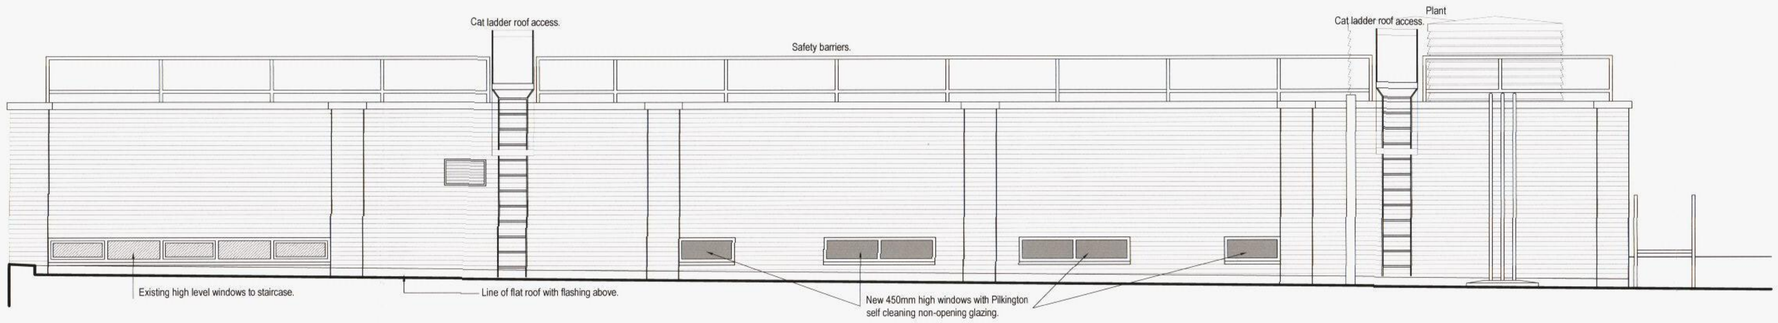

PROPOSED SOUTH ELEVATION

Rev	Description	Drawn	Date	Chk'd	App'd

The Old Post Office
Station Road
Wickham. PO17 5JA
T: 01329 832406
F: 01329 835175
e: admin@axismail.co.uk
w: www.axisarchitecture.co.uk
Axis ARCHITECTURE CHARTERED PRACTICE

Dimensions, areas and levels where given are only approximate and subject to site survey.
All dimensions are to be checked on site.
Any discrepancies are to be reported to the architect before work commences.
Figured dimensions only are to be taken from this drawing.
This drawing is to be read in conjunction with all relevant consultants and/or specialists drawings/documents and any discrepancies or variations are to be notified to the architect before the affected work commences.
This drawing is copyright and remains the property of the Architects.

New Windows to Pfizer Pharma Offices

New Lane, Havant

Proposed South & East Elevations

Scale
metres 2.5 4.5

HAVANT BOROUGH COUNCIL
02 FEB 2012
RECEIVED

PLANNING

Scale @ A1	Drawn	Checked	Date
1:50	PSA	PSA	Jan'12

Job Number & Drawing Number — Revision

11-77-PL03