
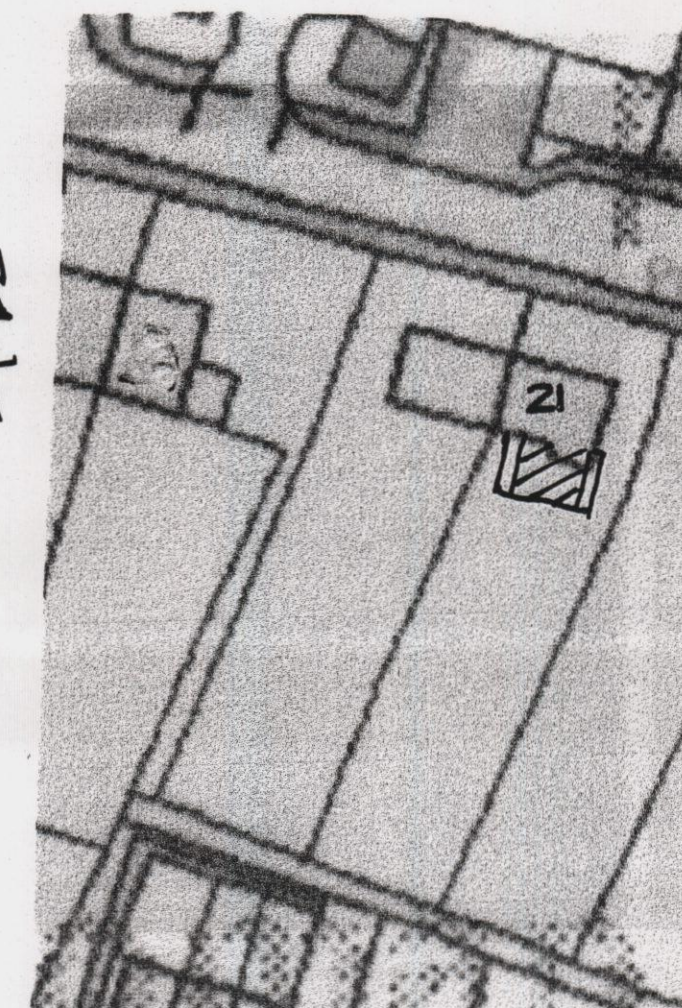
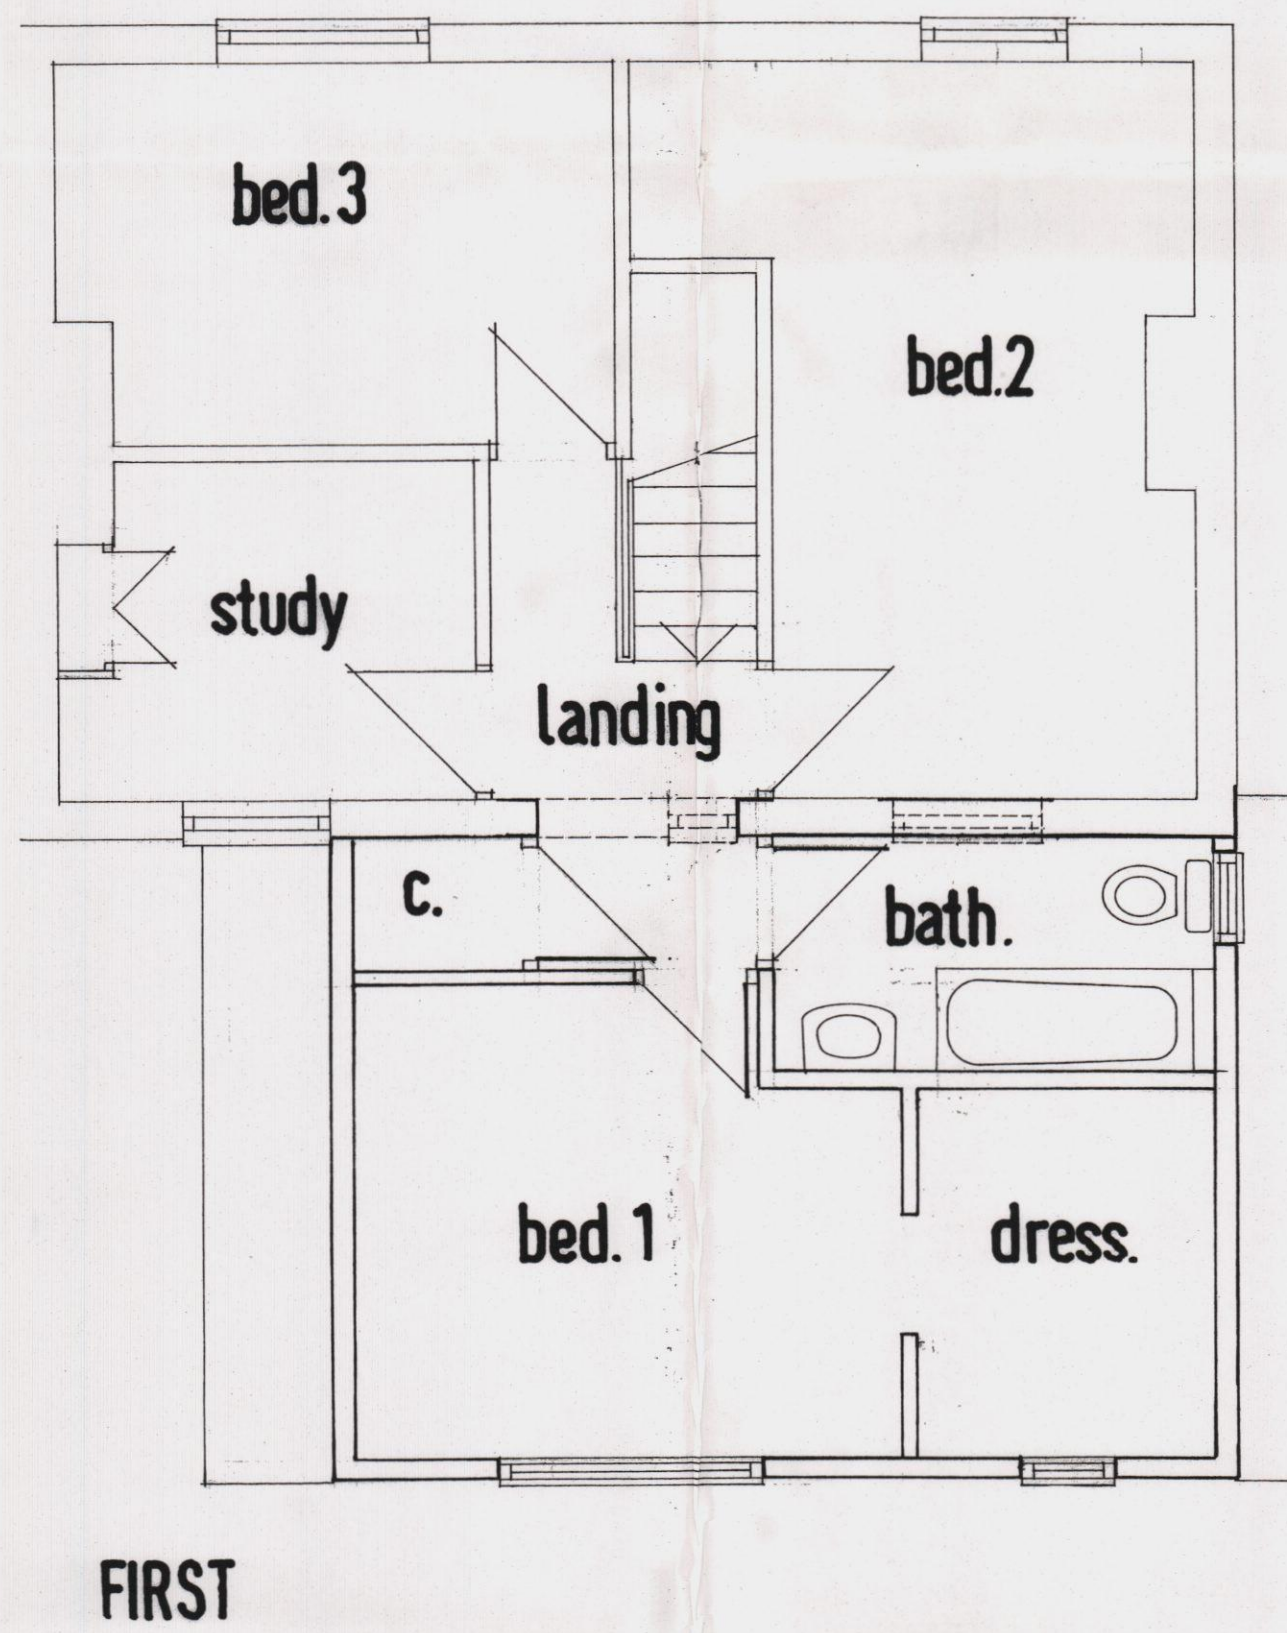
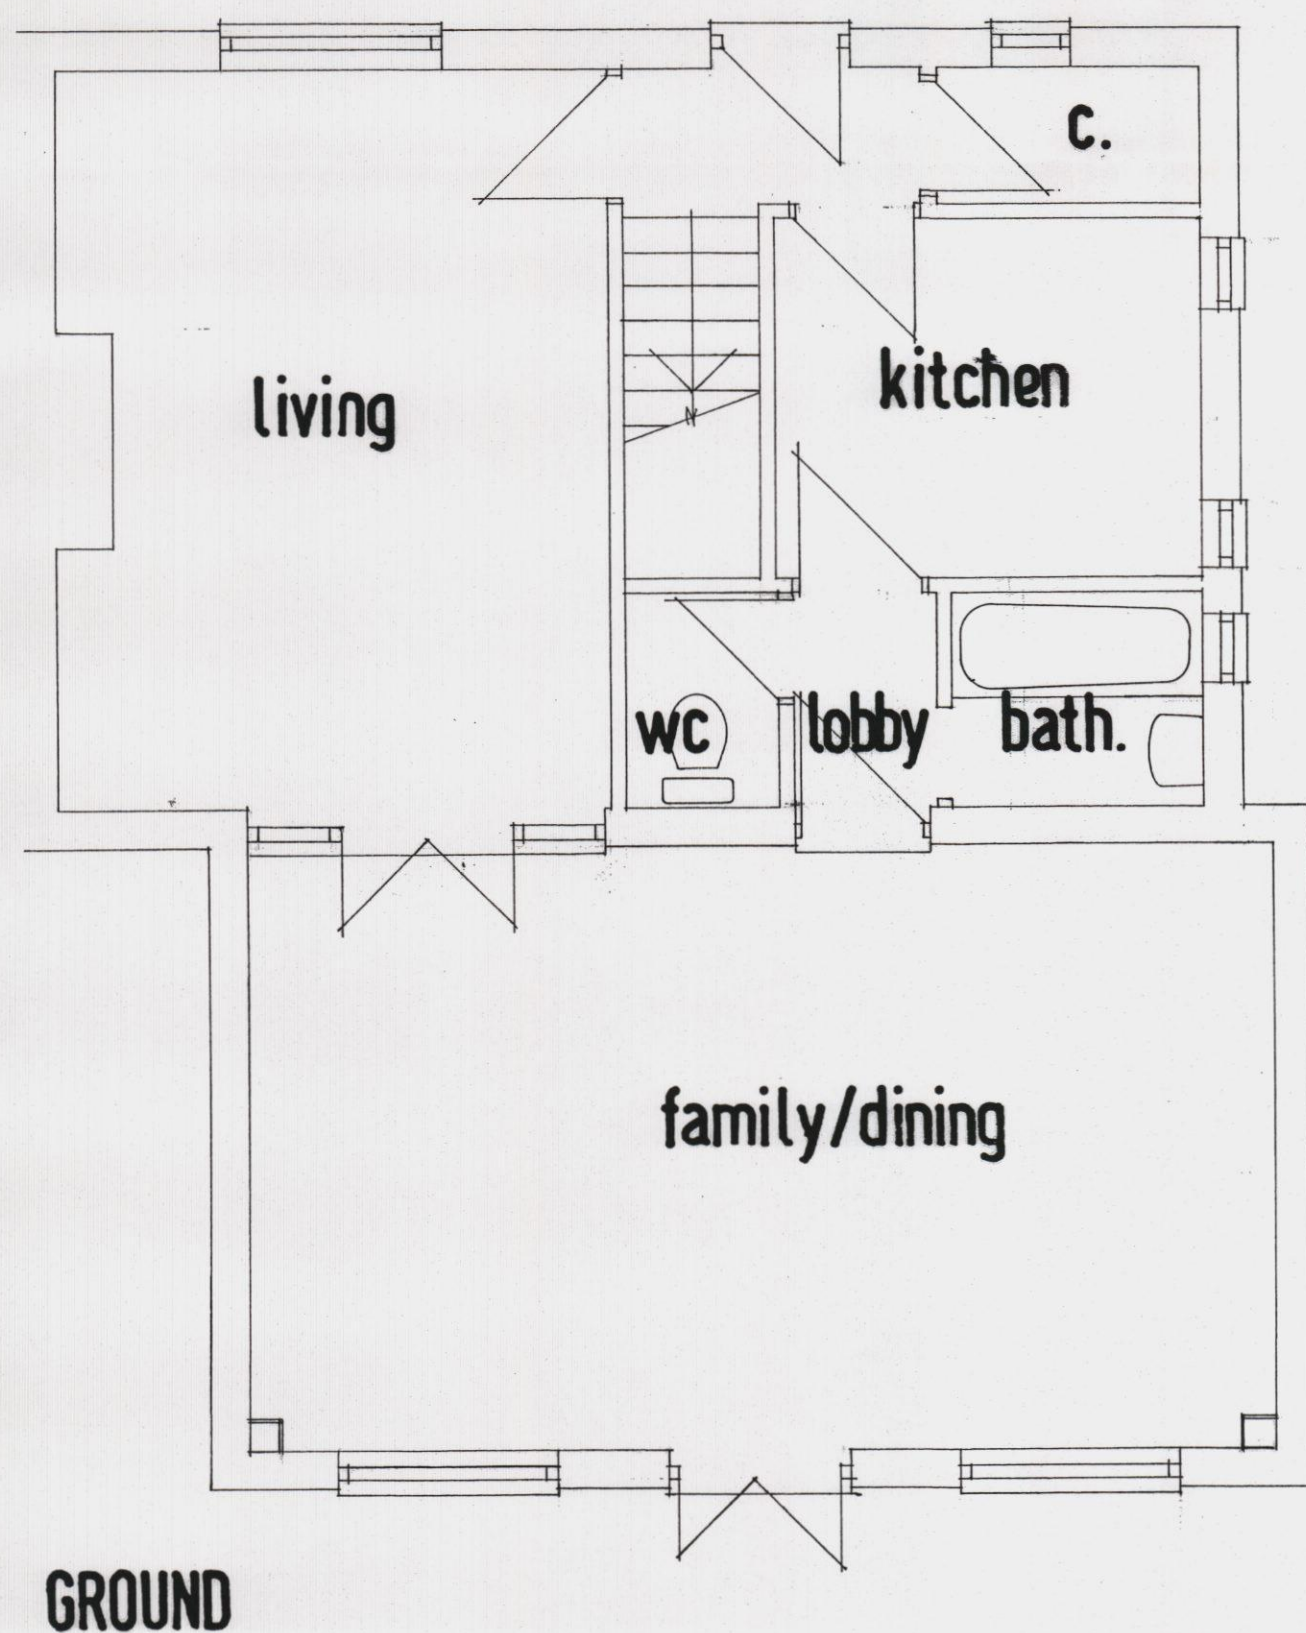


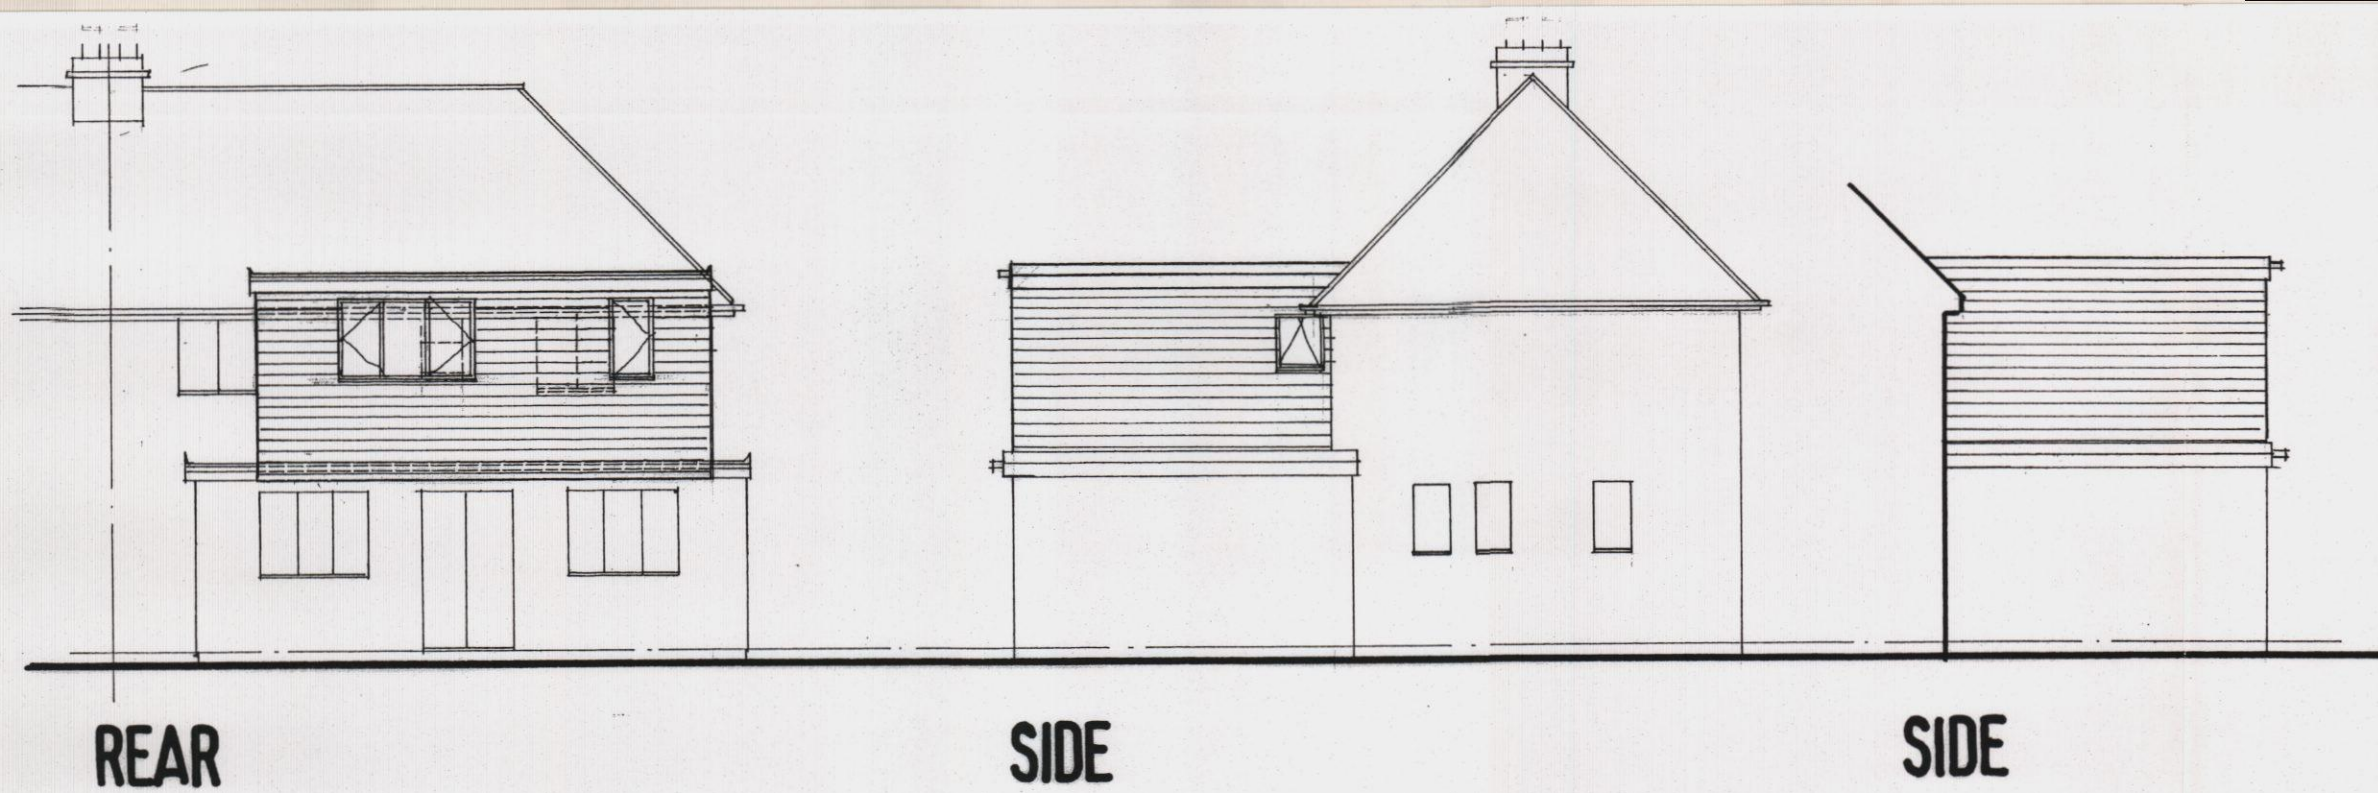

DEREK TREAGUS ASSOCIATES
ARCHITECTURAL SERVICES
No 3 The Townhouse, 20 Nelson Road, Southsea, Hants PO5 2AS
Tel 07956 624094
derek.treagus@ntlworld.com

Project **FIRST FLOOR
REAR EXTENSION TO
21 FOREST END,
WATERLOOVILLE,
HAMPSHIRE.**

Client **Mr L Bolt**

Title **PLANNING DRAWING**

Date	Drawn	Scale
Apr 2013	DT	1:50, 1:100, 1:1250

Dwg. No. **13.187.01** Rev

