



Proposed North West Facing Elevation

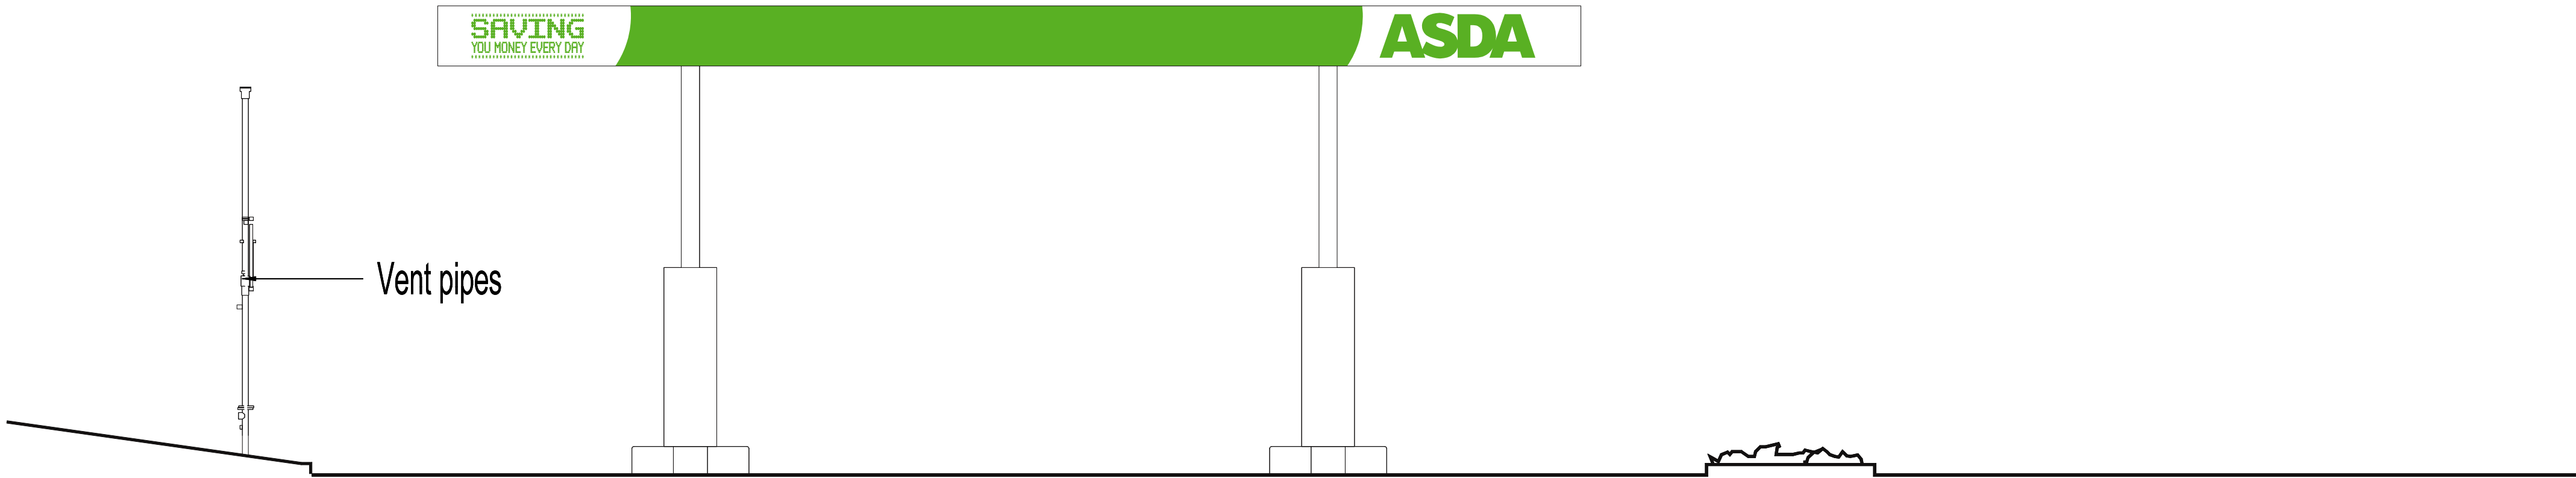

Proposed South West Facing Elevation



Proposed South East Facing Elevation

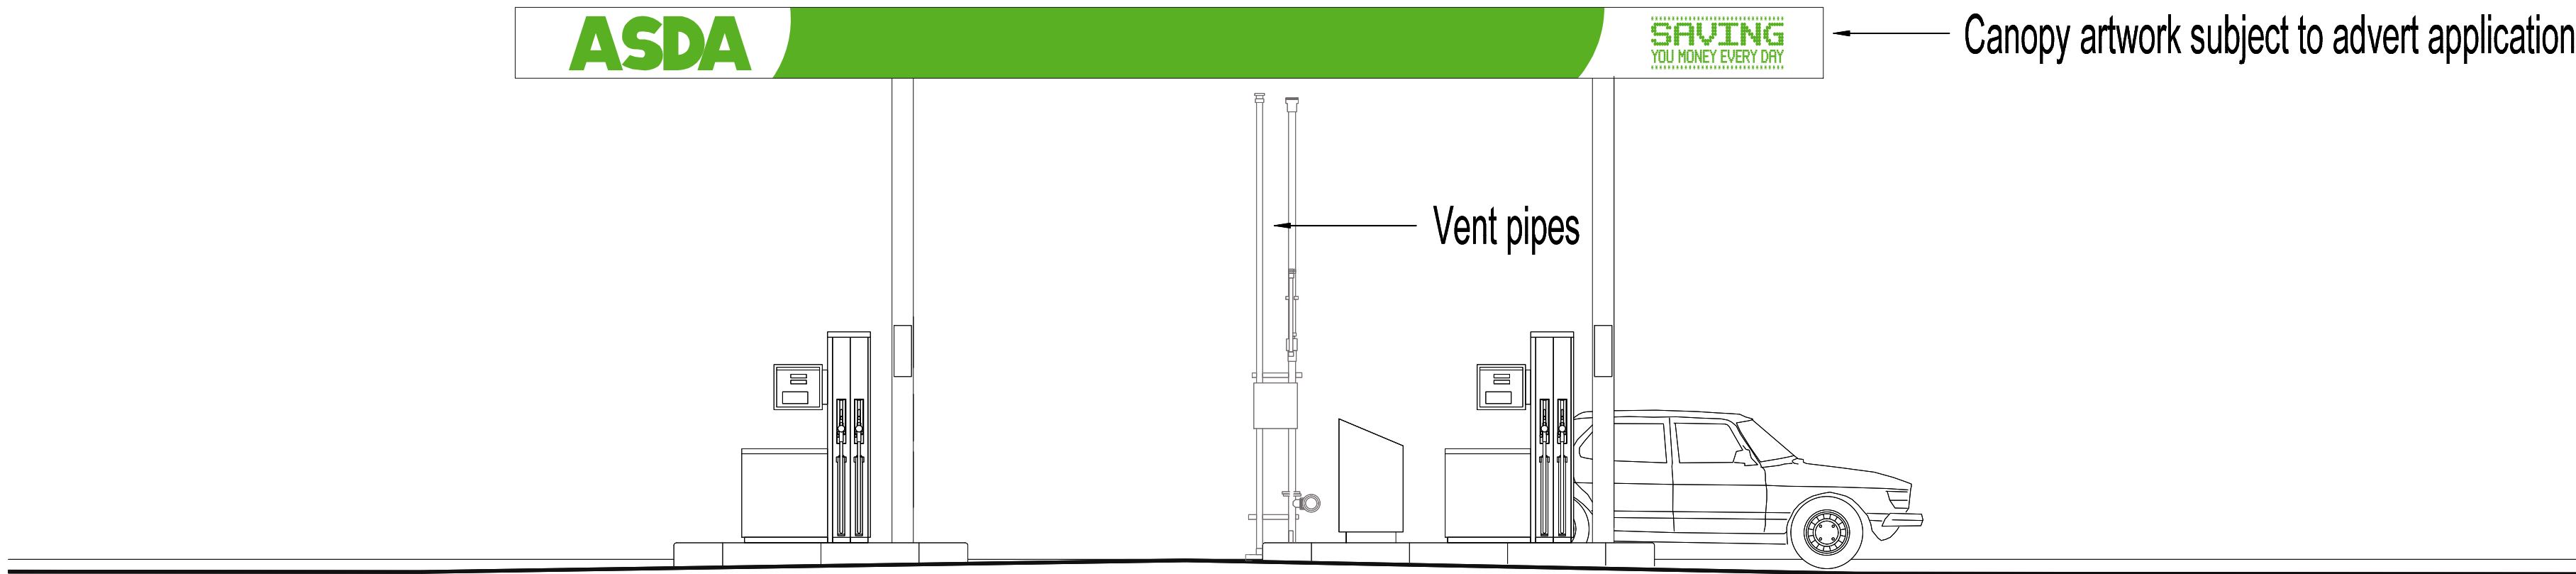

Proposed North East Facing Elevation

NOTES
Check all dimensions on site
Do not scale from this drawing
Report any discrepancies and omissions to HLM Architects
This Drawing is Copyright ©

REVISIONS

**Proposed
Forecourt
Elevations**

scale @ A1	1:50	drawn	ADS	*
date	08/04/2013	checked	*	
		date plotted		Fri Aug 26 12:23:46 2013
project				

**Proposed Four Pump
Fully Automated Petrol
Filling Station**

client
ASDA Waterlooville
Portland Road
Waterlooville
PO7 7XR

client
ASDA

HLM
t: +44 (0)114 263 9600
f: +44 (0)114 263 9650
e: sheffield@hlmarchitects.com
w: www.hlmarchitects.com

architecture landscape & urban design interiors environment
regional office : 2nd Floor, The Ruskin Building, Tudor Square, Sheffield, S1 2LA
London Sheffield Glasgow Belfast Cardiff Plymouth Johannesburg Pretoria Abu Dhabi