


PHYSICAL SCALE IN METERS @ 1:100




PHYSICAL SCALE IN METERS @ 1:1250

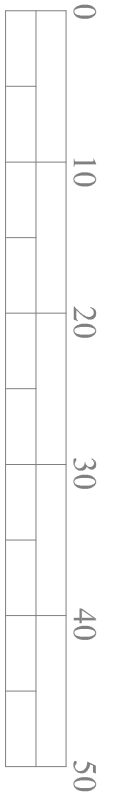


PHYSICAL SCALE IN METERS @ 1:500

NOTES:
This drawing has been produced solely for PLANNING/DESIGN.
Do not Scale from this Drawing except for planning purposes.
This drawing is the copyright of MF Designs Ltd.

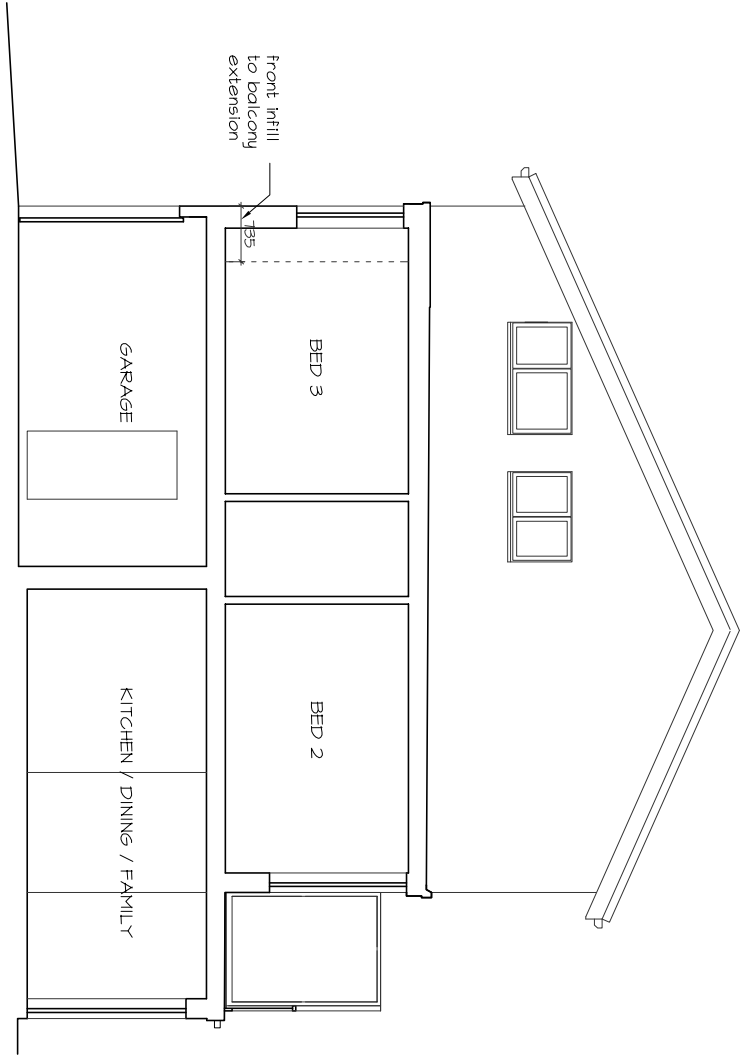

Section

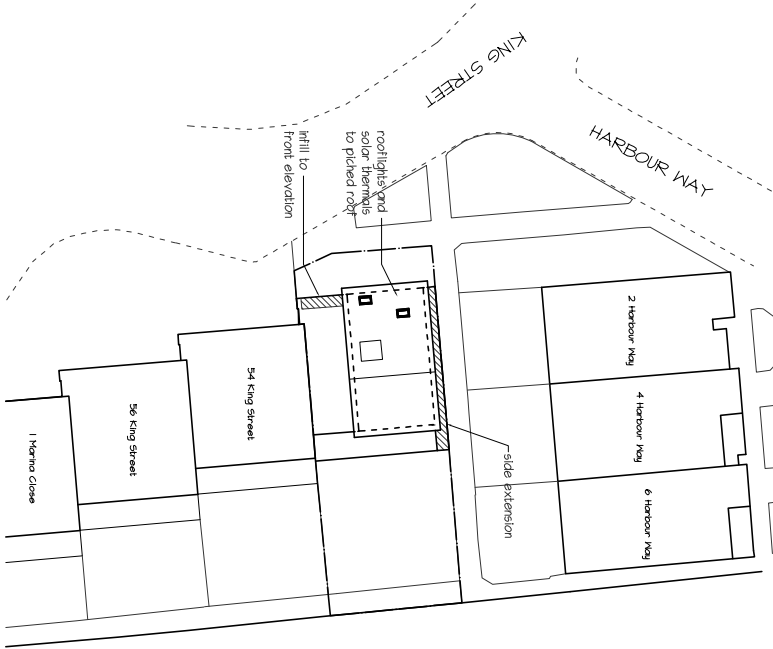

Block



Location

Licence No. 100047474

LOCATION, BLOCK & TYPICAL SECTION
52 King Street, Emsworth. PO10 7AZ

mf designs ltd
Chartered Architects



52 King Street • Emsworth • Hampshire • PO10 7AZ
Director: Martin Farrer RIBA • Co Registration No.4507379
Date: March 2013
Scale: 1:1250/500/100

Job No: 3067
Dwg No: P03

01243 377766
admin@mfdesigns.org.uk