


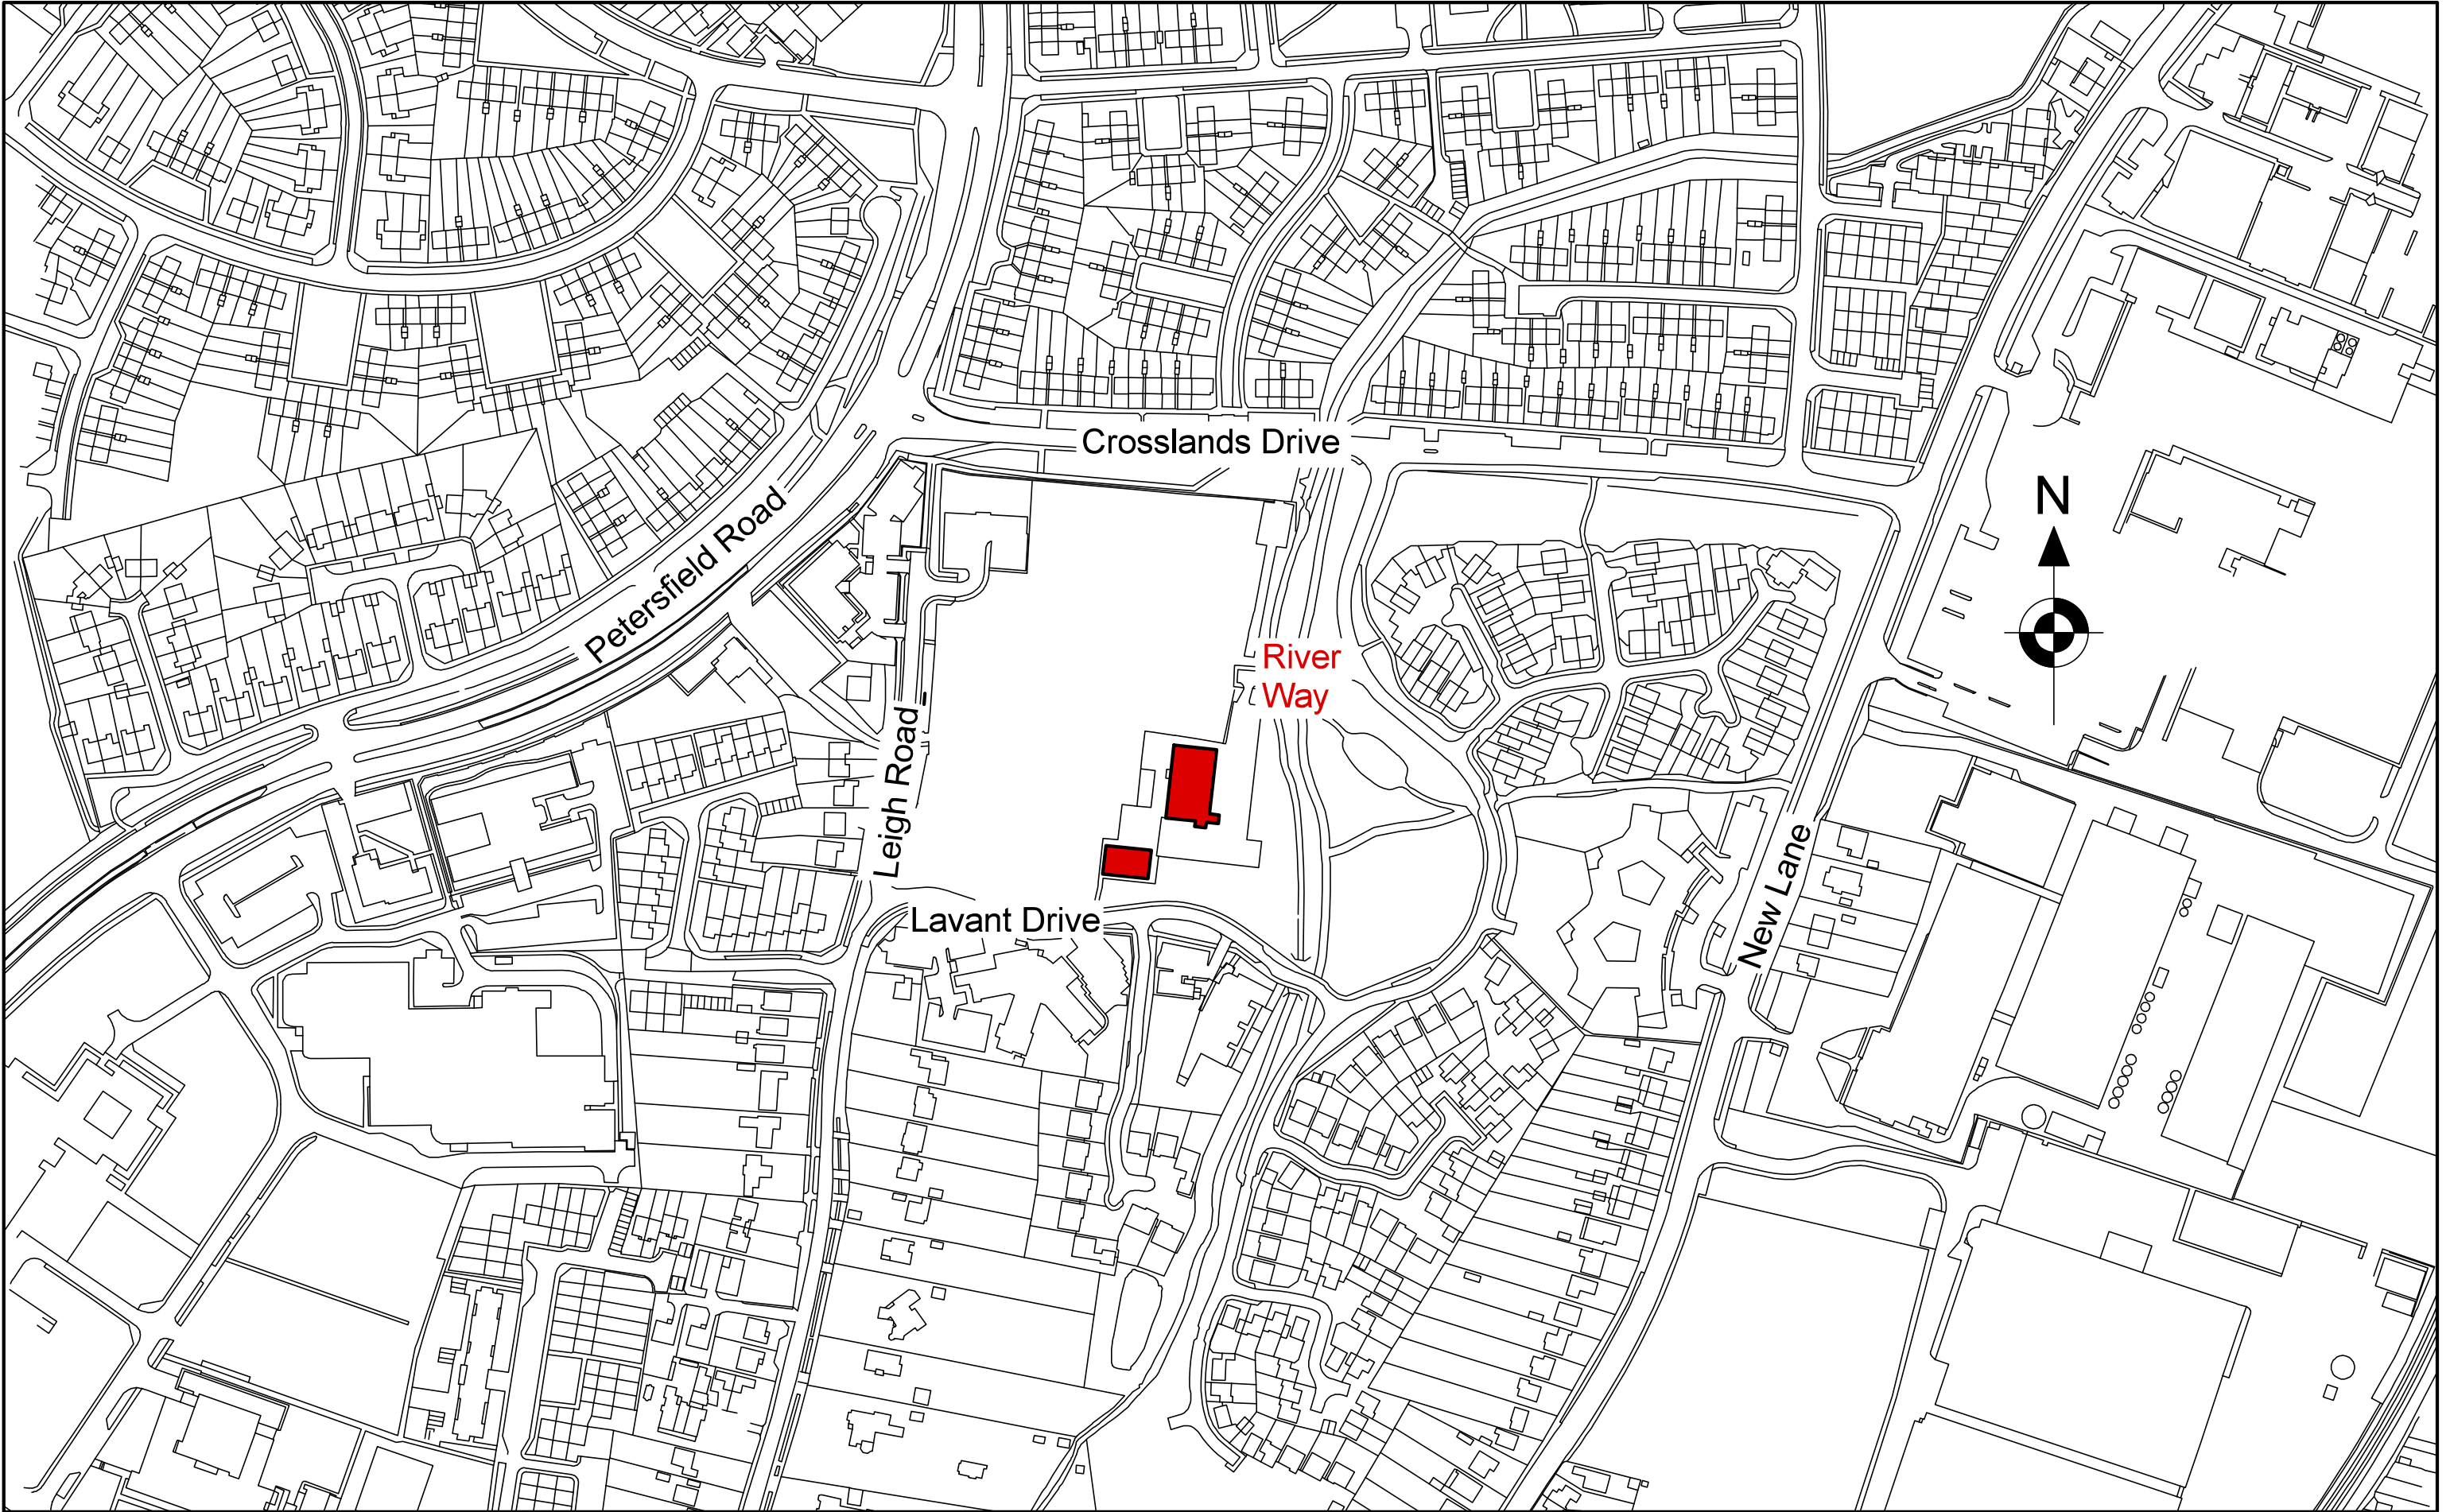

HCC Property Services,
Three Minsters House,
76 High Street, Winchester SO23 8UL.
tel: (01962) 847801

Notes

1 This drawing is © copyright Hampshire County Council 2012. No unauthorised reproduction permitted. All rights reserved.

2 No dimensions are to be scaled from this drawing

3 This map is reproduced from Ordnance Survey material with the permission of Ordnance Survey on behalf of the controller of Her Majesty's Stationery Office © Crown Copyright. Unauthorised reproduction infringes Crown Copyright and may lead to prosecution or civil proceedings. (100019180), (2012)

rev	description	date	by

PROJECT

**SE EDUCATION OFFICE
RIVER WAY
HAVANT**

SCALE
NTS @ A1
1:2500@ A3

DATE

17/01/13

DRAWN.

ARCNAC

CHKD.

SHEET CONTENTS

EXISTING LOCATION PLAN

DRAWING No.

P 10102/01

FILE REF.

File name

Property Services



REVISION