


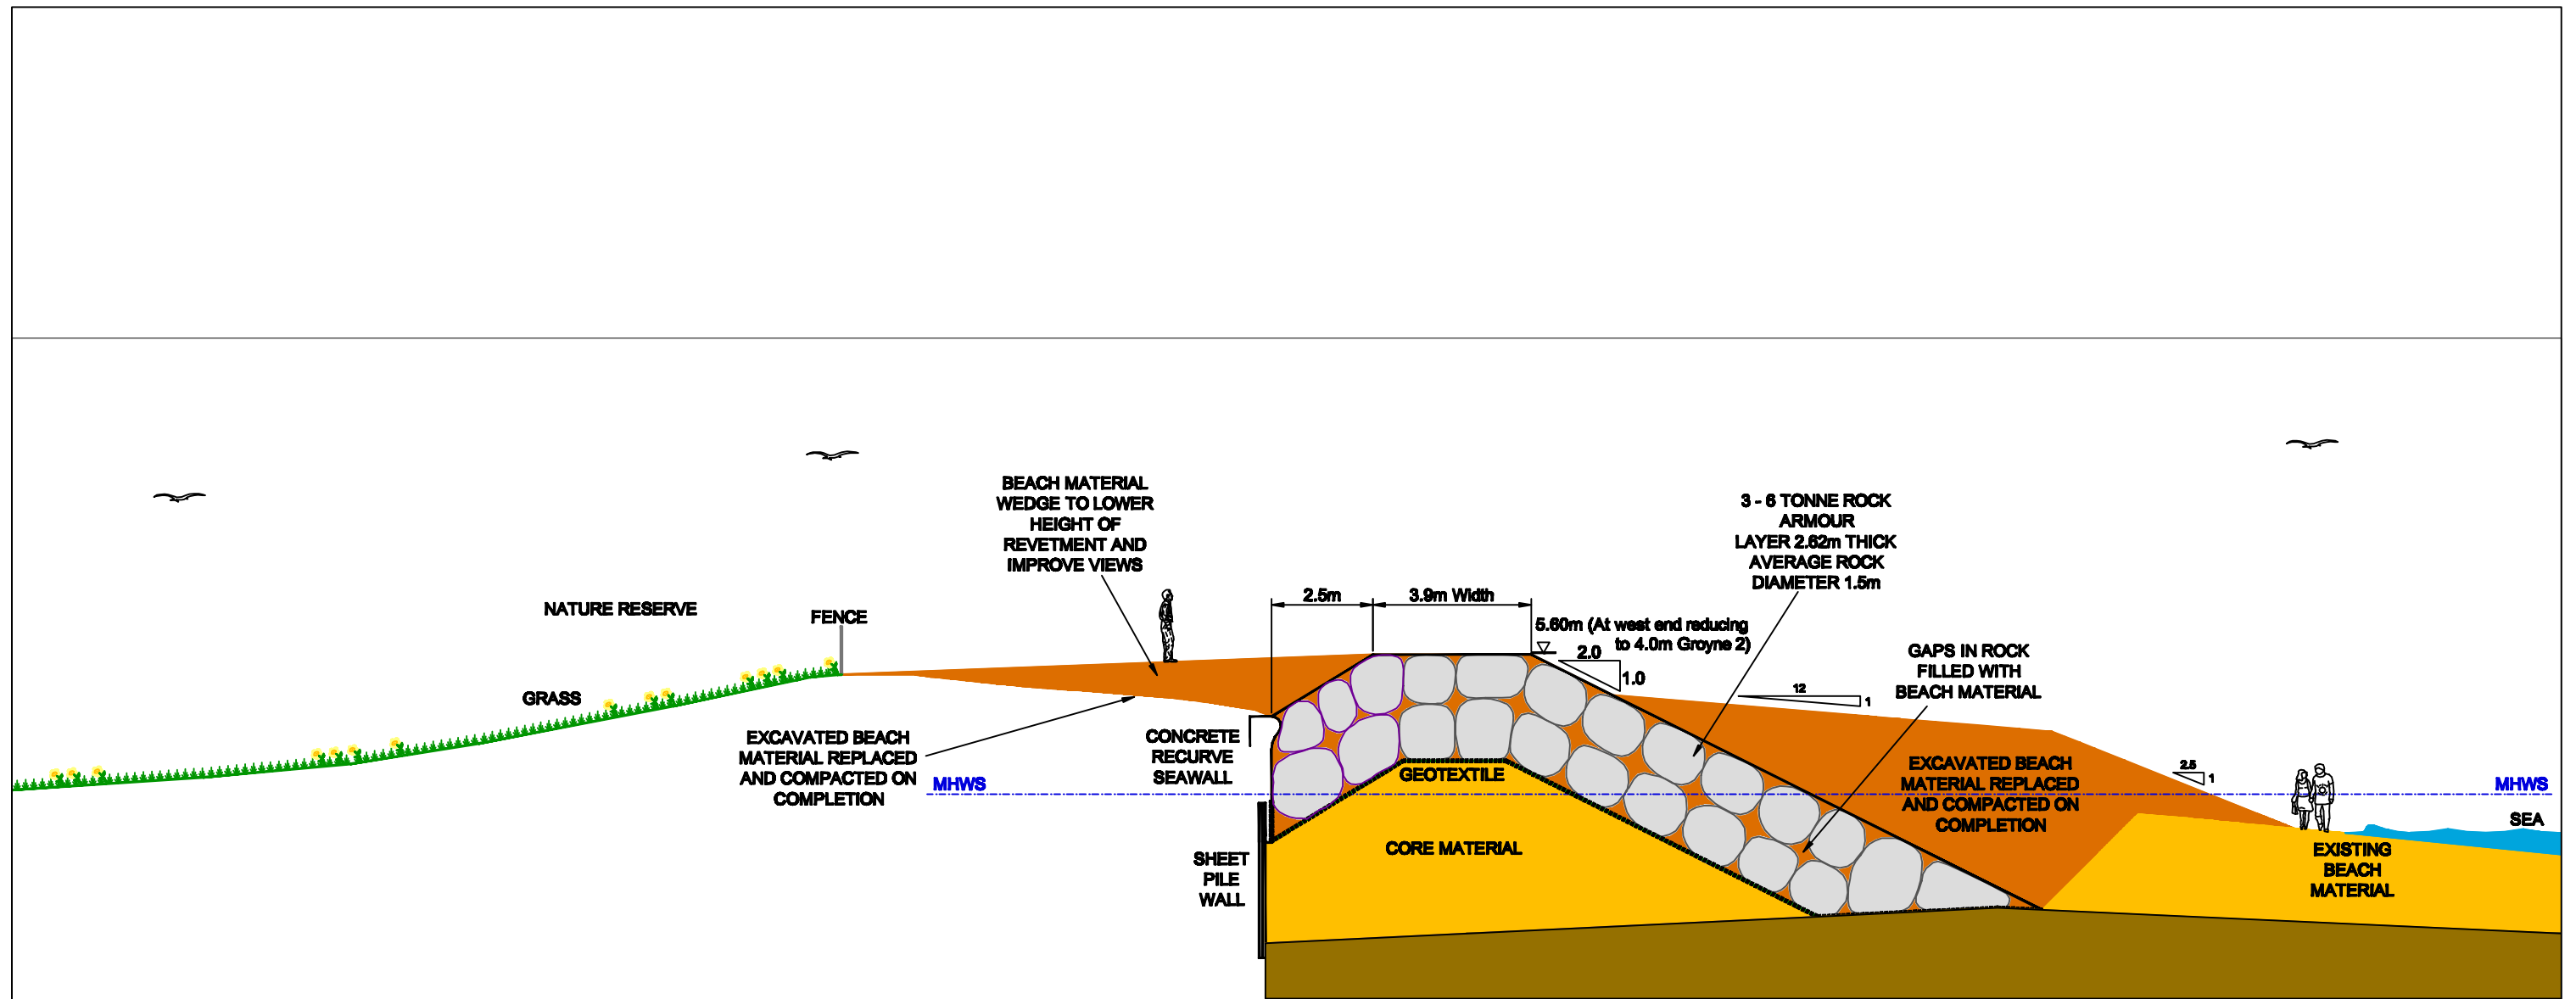

EASTERN SOLENT | COASTAL PARTNERSHIP

TITLE EASTOKE POINT WORKS 2012
PLANNING PERMISSION
NEW REVETMENT IN FRONT OF
NATURE RESERVE

DRAWN BY BJR **CHECKED BY** **DRG No.** SE13/896

DATE SEP 2012 **DIR NAME** P:\CT\BCMP\EP\EP\PCWD\2009\CPD

SCALE Not to Scale @A3 **CAD NAME** SE13_896_EPW_PP_XS_R'

REV	DESCRIPTION	DATE	INITIALS