

Notes

Copyright: All rights reserved.
This drawing must not be reproduced without permission.
This drawing must not be scaled. Dimensions are in millimetres unless specified.

Reference Drawings:


- A01 Existing Out Building Plans & Elevations
- A02 Proposed Out Building Plans
- A03 Proposed Out Building Elevations & Sections
- A04 Site Plan



EllisWilliams
Architects


151 Rosebery Avenue
London
EC1R 4AB
T: +44 (0)20 7841 7200

Rev	Date	Revision Note	By
-----	------	---------------	----

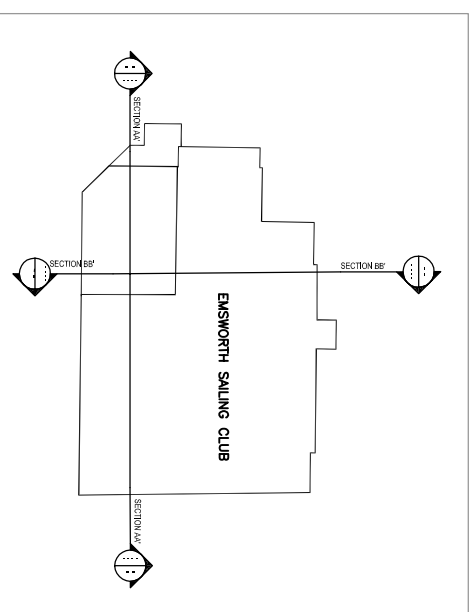


North Point.

Section 5

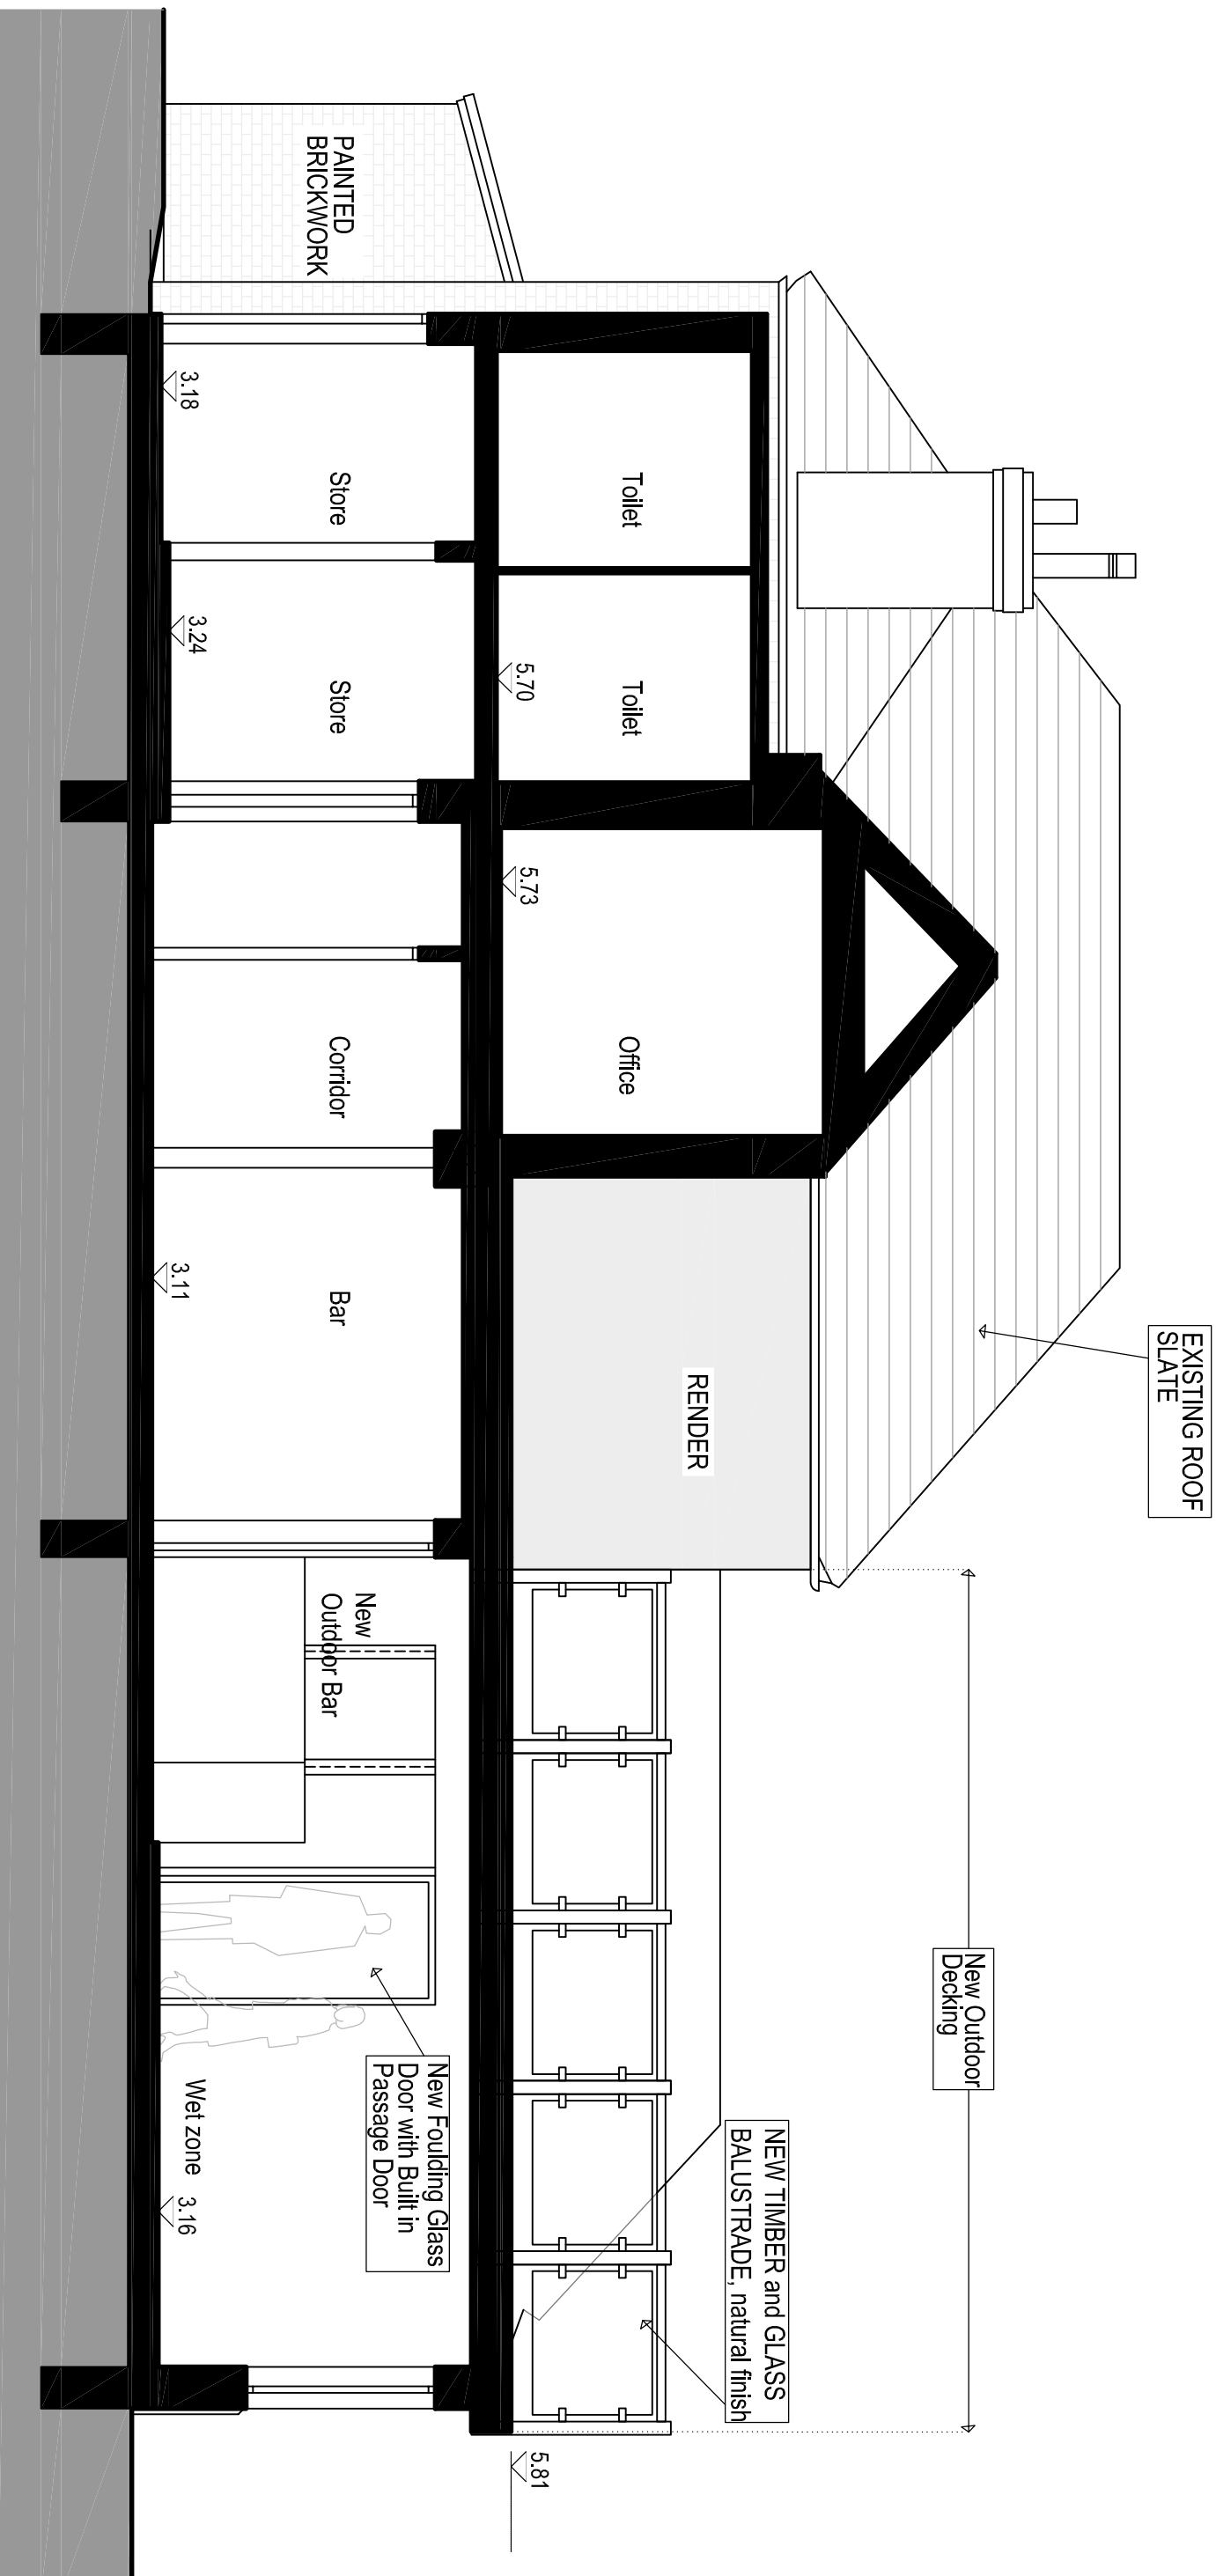

Section 6

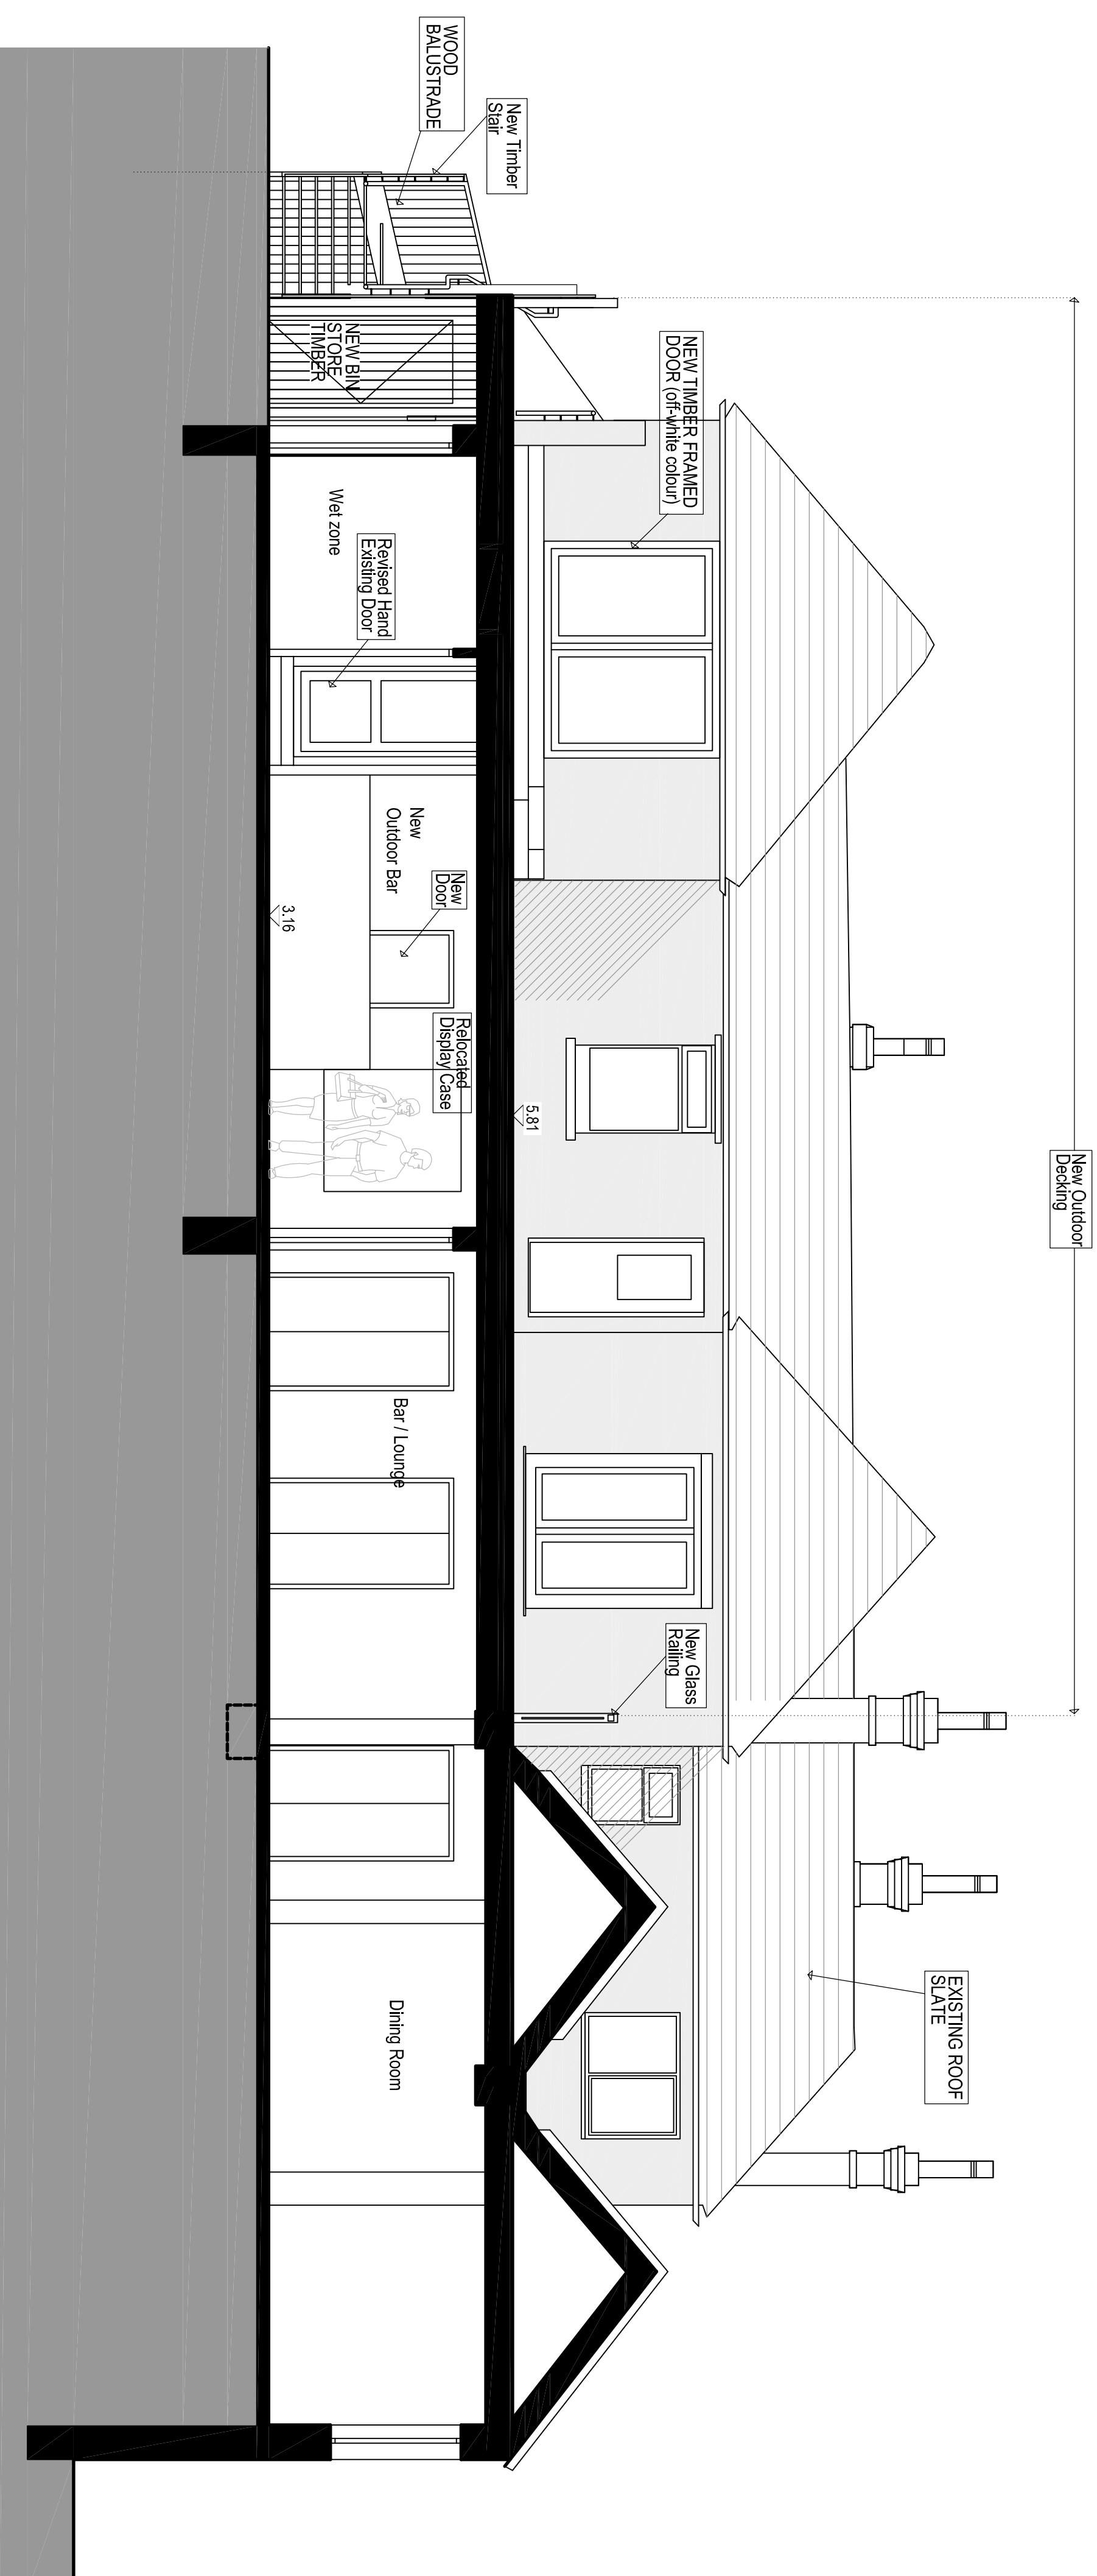

1:50

1:50