



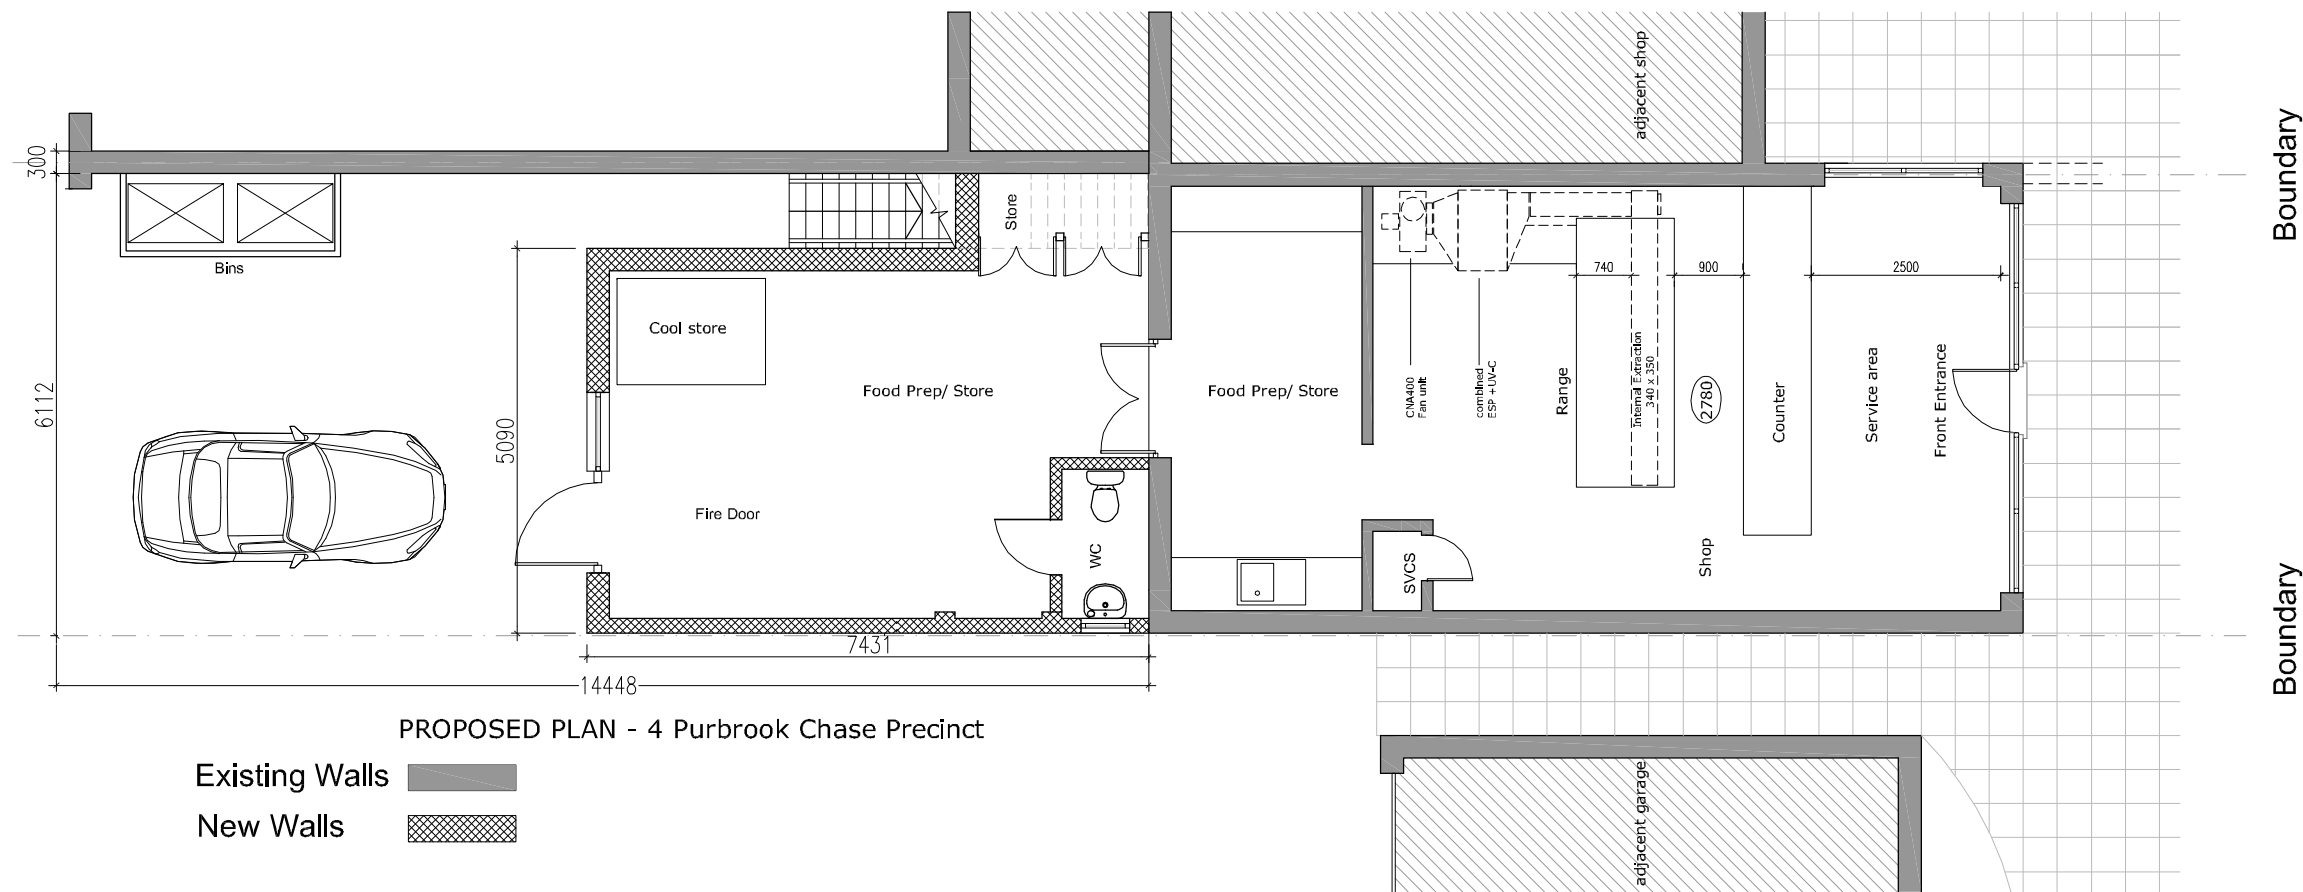

PROPOSED PLAN - 4 Purbrook Chase Precinct

Existing Walls
New Walls

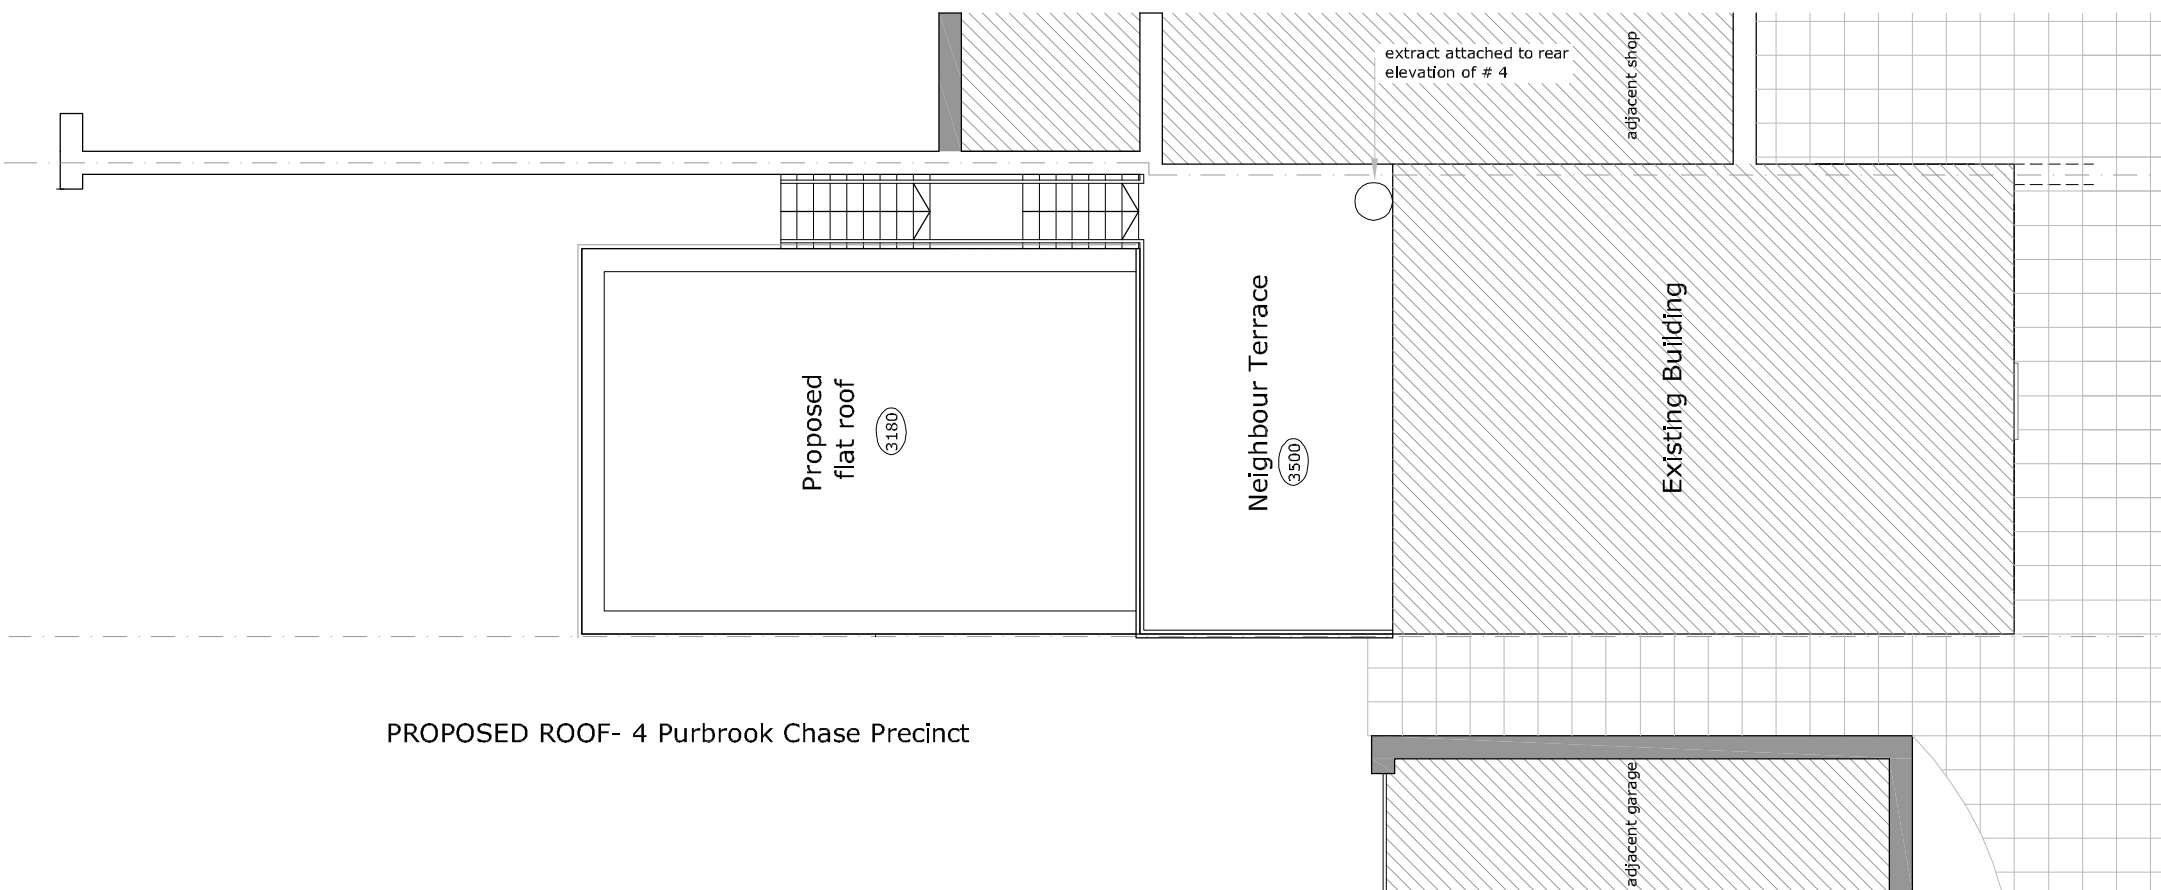

PROPOSED ROOF- 4 Purbrook Chase Precinct

Rev			Date		Description		By		PM		Planning Draft	
B	A	30 May 13	18 March 13		Layout amended	First Issue	VR	JM				
REVISIONS												
CLIENT						Mr Ali Ozdemir						
TITLE						4 Purbrook Chase Precinct Rear Extension Project						
Proposed Plan						18.12.F12.103						
Scale @ A3: 1:100						Date: 18 March 2013						
Drawing No:						18.12.F12.103						
Drawn by:						VR						
Checked by:						JM						
Revision:						B						
Design Drawn Ltd						DESIGN DRAWN LTD THE CLOCK TOWER, FIRST FLOOR GREAT SOUTHSEA STREET SOUTHSEA, HAMPSHIRE PO5 3BY T: 02392 837 149 E: INFO@DESIGNDRAWN.COM W: WWW.DESIGNDRAWN.COM						
PS 11042						DESIGN DRAWN LTD Copyright Reserved Check dims on site						