
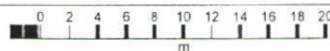


HAVANT BOROUGH
COUNCIL

28 MAY 2013

RECEIVED

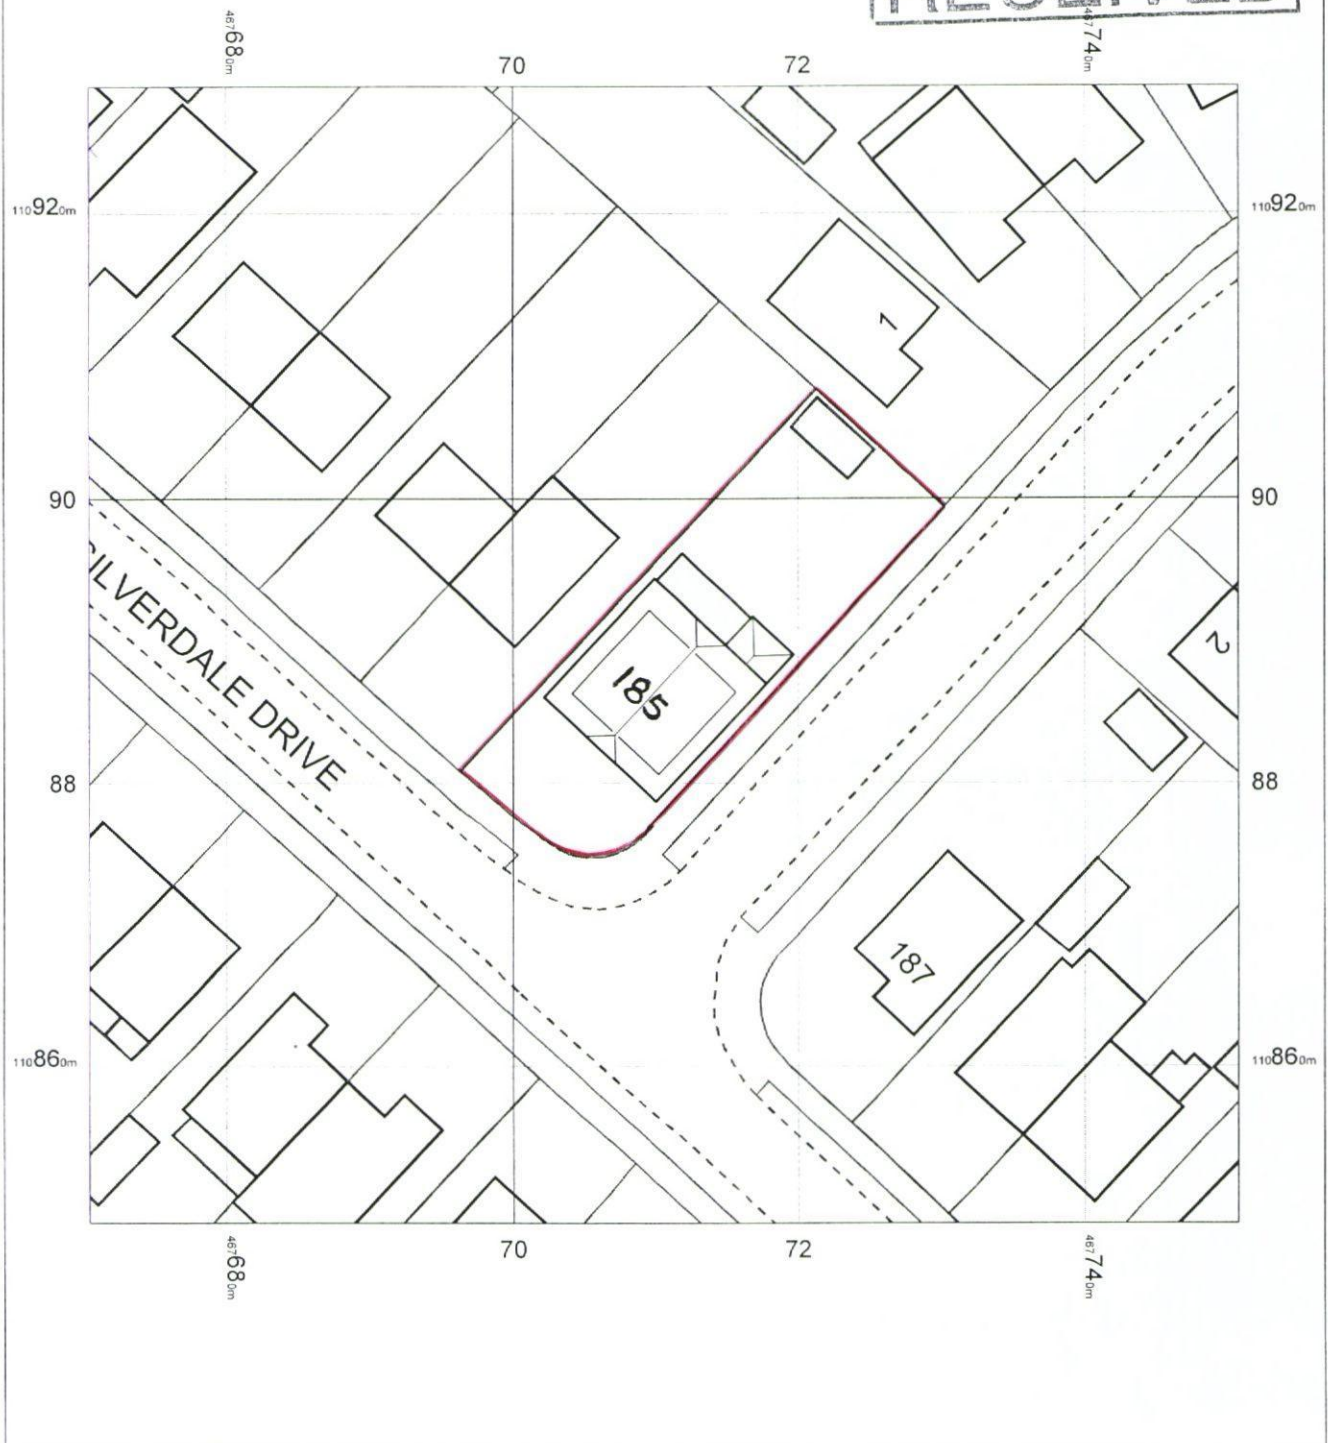

185 SILVERDALE DR
WATERLOOVILLE
PO7 6DX

OS Mastermap
24 May 2013, ID: BW1-00231708
www.blackwellmapping.co.uk

1:500 scale print at A4, Centre: 467711 E, 110889 N

©Crown Copyright. Licence no. 100041040



BLACKWELL'S
www.blackwellmapping.co.uk

TEL: 0114 268 7658
maps.sheffield@blackwell.co.uk