



- NOTES:
1. DO NOT SCALE FROM THIS DRAWING.
 2. LEVELS ARE IN METRES TO O.S DATUM
 3. THIS DRAWING IS BASED ON TOPOGRAPHICAL SURVEY UNDERTAKEN BY:-

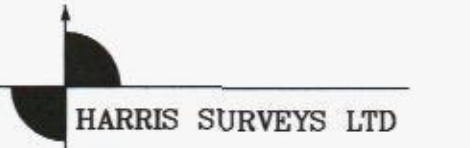


CHEQUERS
WINCHESTER ROAD
WALTHAM CHASE
SOUTHAMPTON
HAMPSHIRE SO32 2LG
TEL: 01489 894394
FAX: 01489 894394
e-mail: mail@harrisurveys.co.uk

4. GRID SHOWN IS A LOCAL PLANE GRID ONLY. SURVEY STATIONS GIVEN ARE DERIVED FROM THIS GRID.
5. THIS DRAWING IS TO BE READ IN CONJUNCTION WITH ALL OTHER RELEVANT SCHEME DRAWINGS AND SPECIFICATIONS.
6. PRIOR TO COMMENCING ANY WORKS OR SETTING OUT FOR THE WORKS, THE CONTRACTOR SHALL ESTABLISH CONTROL STATIONS BASED ON THE TOPOGRAPHICAL SURVEY SUPPLIED AND CONFIRM ORIENTATION OF THE SITE GRID.
7. ALL EXISTING LEVELS TO BE CONFIRMED ON SITE PRIOR TO COMMENCEMENT OF ANY WORKS.
8. ANY DISCREPANCIES WITH THE ORIGINAL SITE SURVEY MUST BE IMMEDIATELY REPORTED TO THE EMPLOYER.

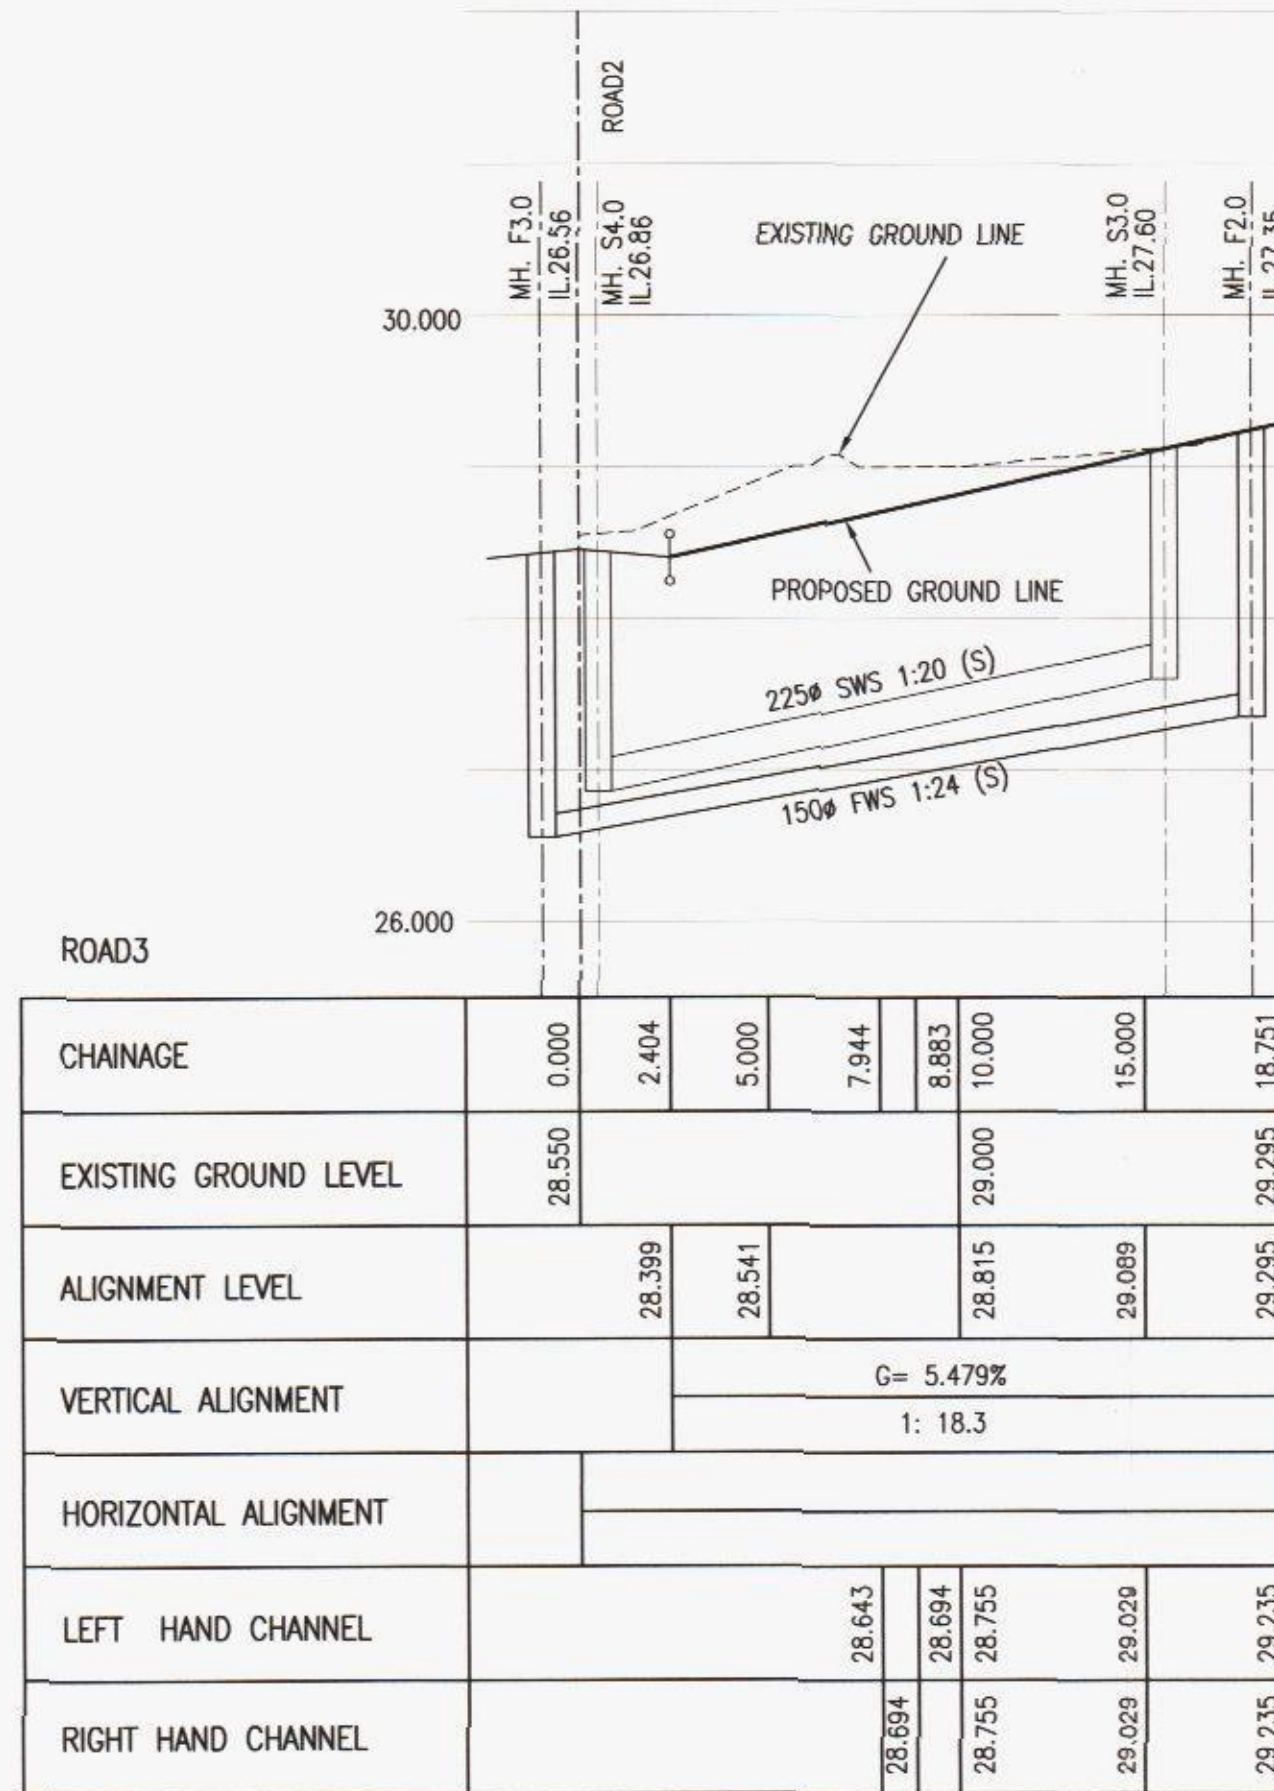

ROAD 3 VERTICAL PROFILE

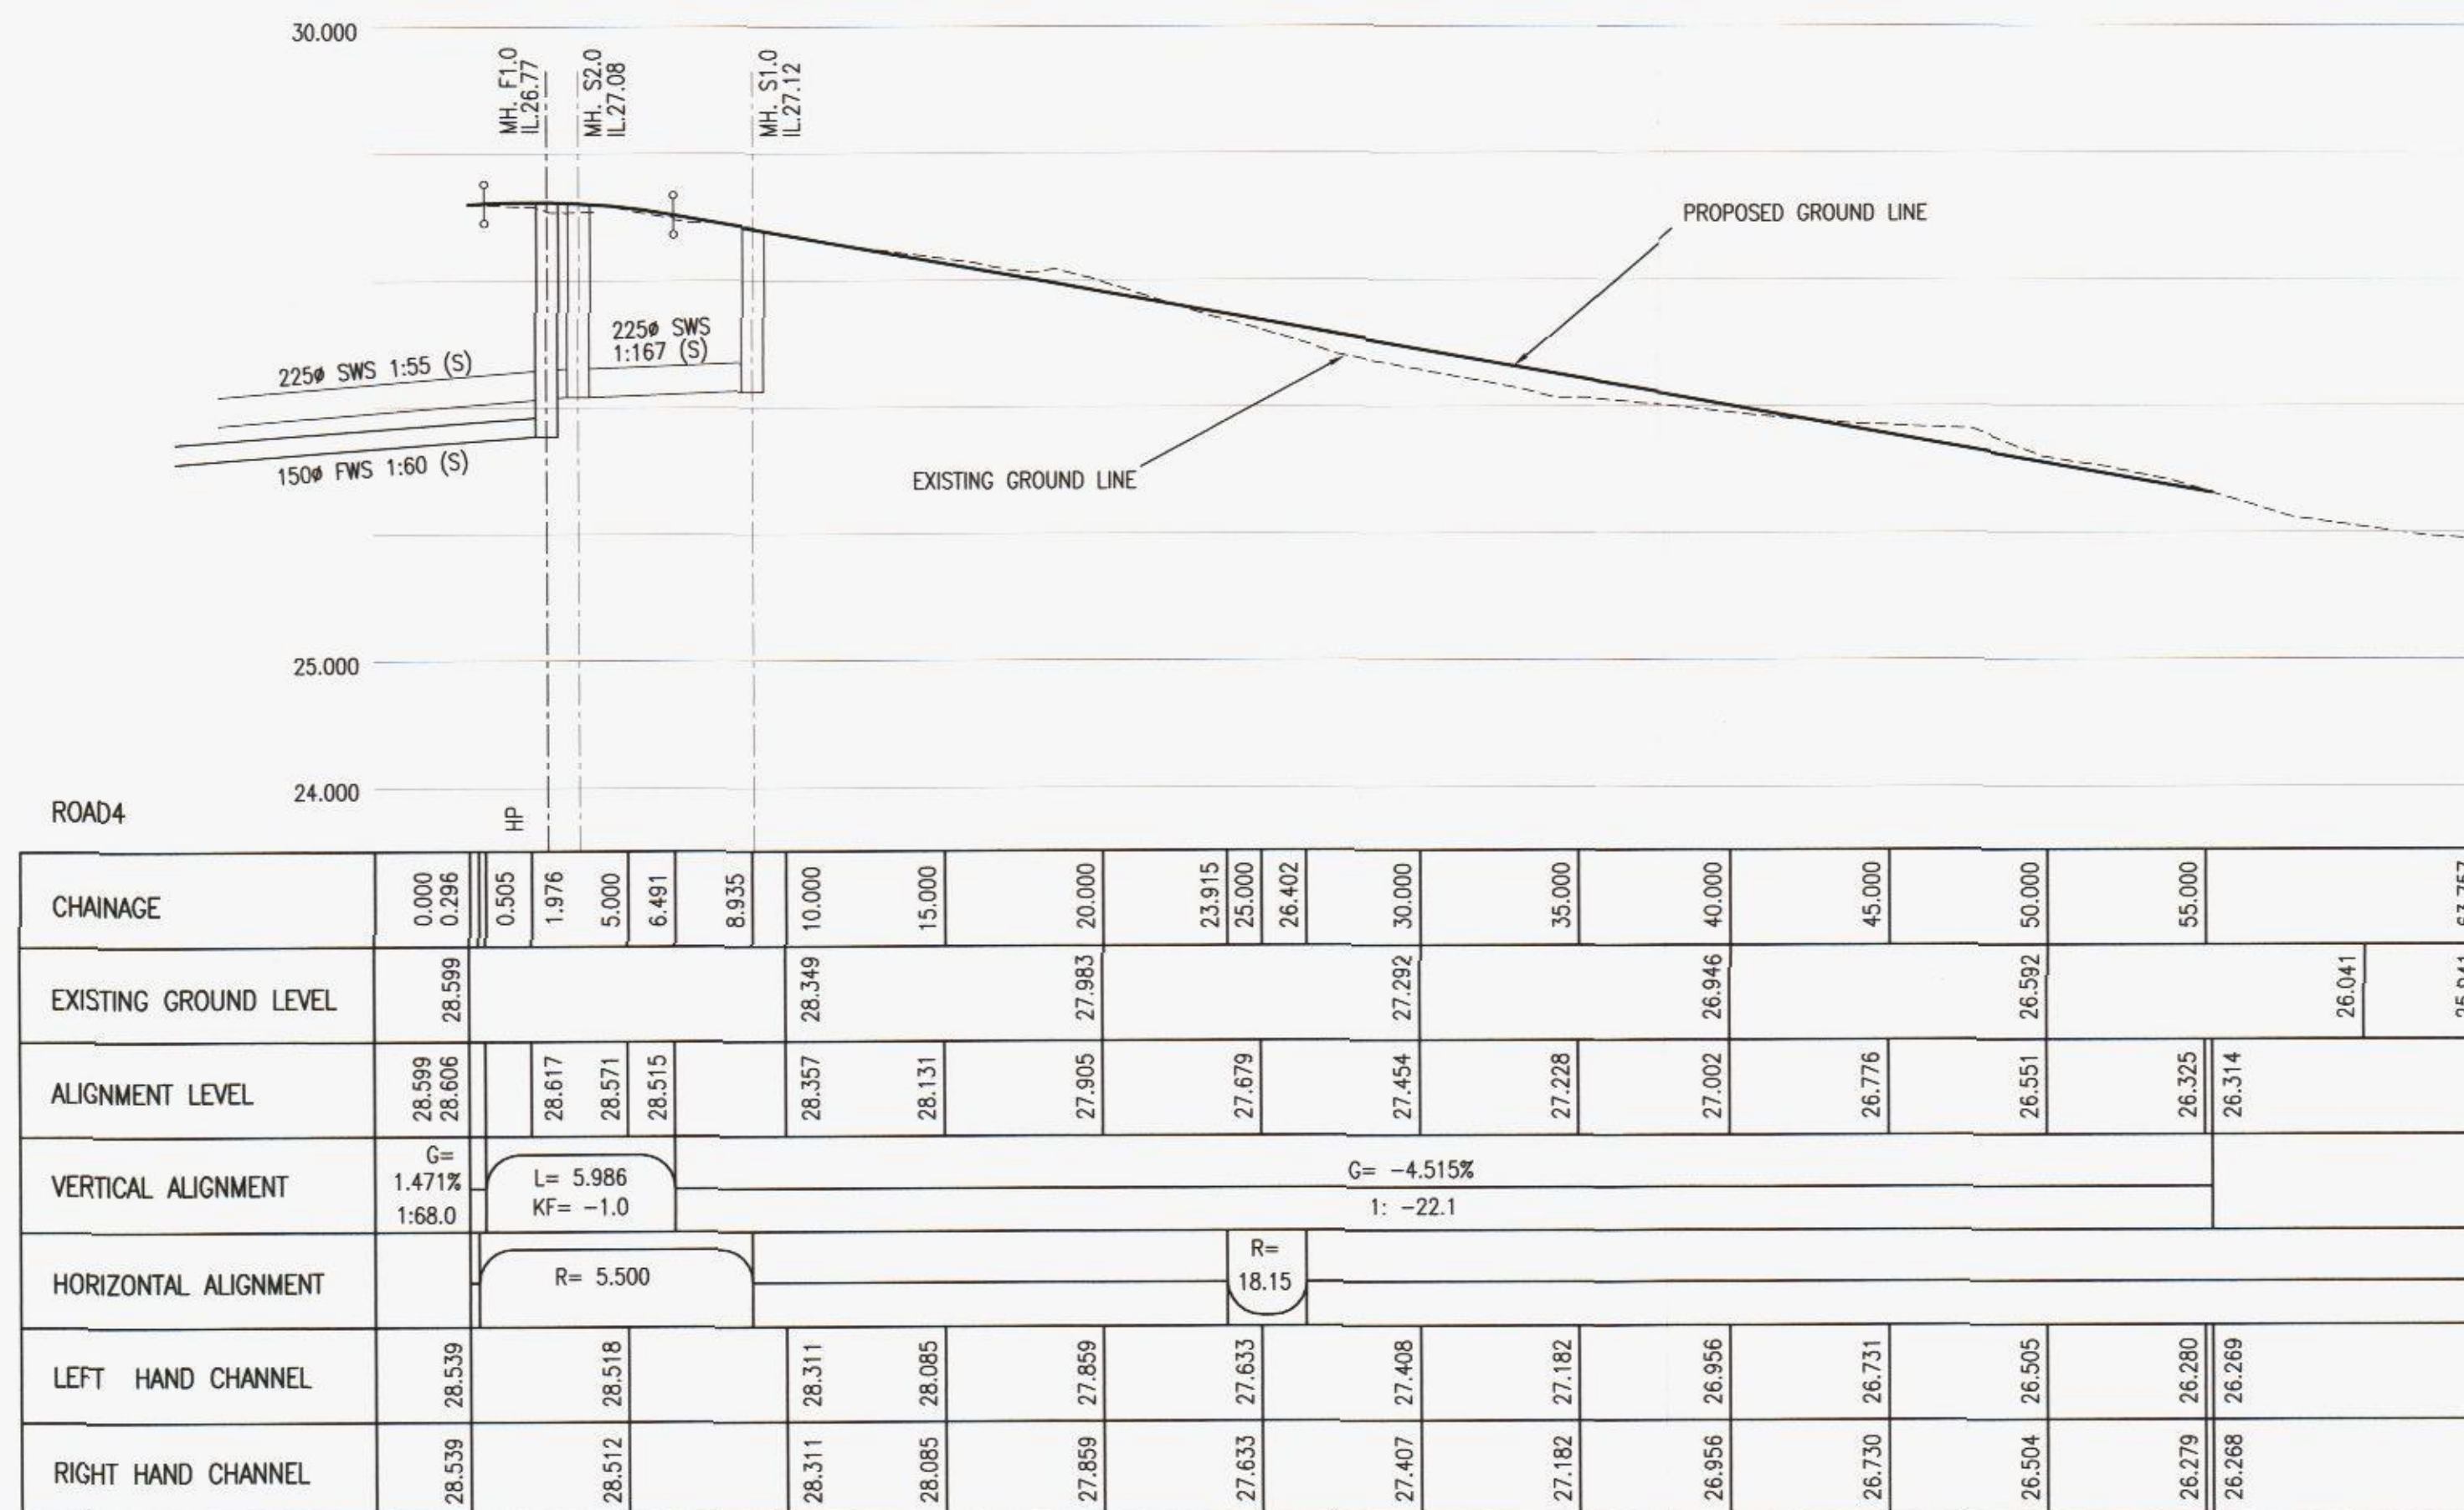

ROAD 4 VERTICAL PROFILE

HAVANT BOROUGH COUNCIL
15 FEB 2013
RECEIVED

A	SURFACE WATER DRAINAGE ADDED	DB	DM	23.01.13
Rev	Description	Drn	Chk	Date
REVISIONS				
Preliminary Issue	Submitted for S104			
Planning Issue	Issued for Tender			
Submitted for S38	Issued for Construction			
Submitted for S278	As Built			
DRAWING STATUS				

STUART MICHAEL ASSOCIATES
CONSULTING ENGINEERS
Stuart Michael Associates Ltd.
Coombe House, Coombe Square, Thatcham, Berkshire, RG19 4JF
T: 01635 867711
F: 01635 861715
e: mail@stuartmichael.co.uk
w: www.stuartmichael.co.uk

BANNER HOMES

OAK TREE DRIVE
EMSWORTH

VERTICAL PROFILES
SHEET 2 OF 2

DATE: DEC 2012 DRAWN: DJLM CHECKED: DWB
DRAWING NO: 107.4337.506 A SCALE: 1:200H 1:50V @ A1
This drawing is the copyright of Stuart Michael Associates Limited. It may not be reproduced or amended without the written approval of Stuart Michael Associates

