


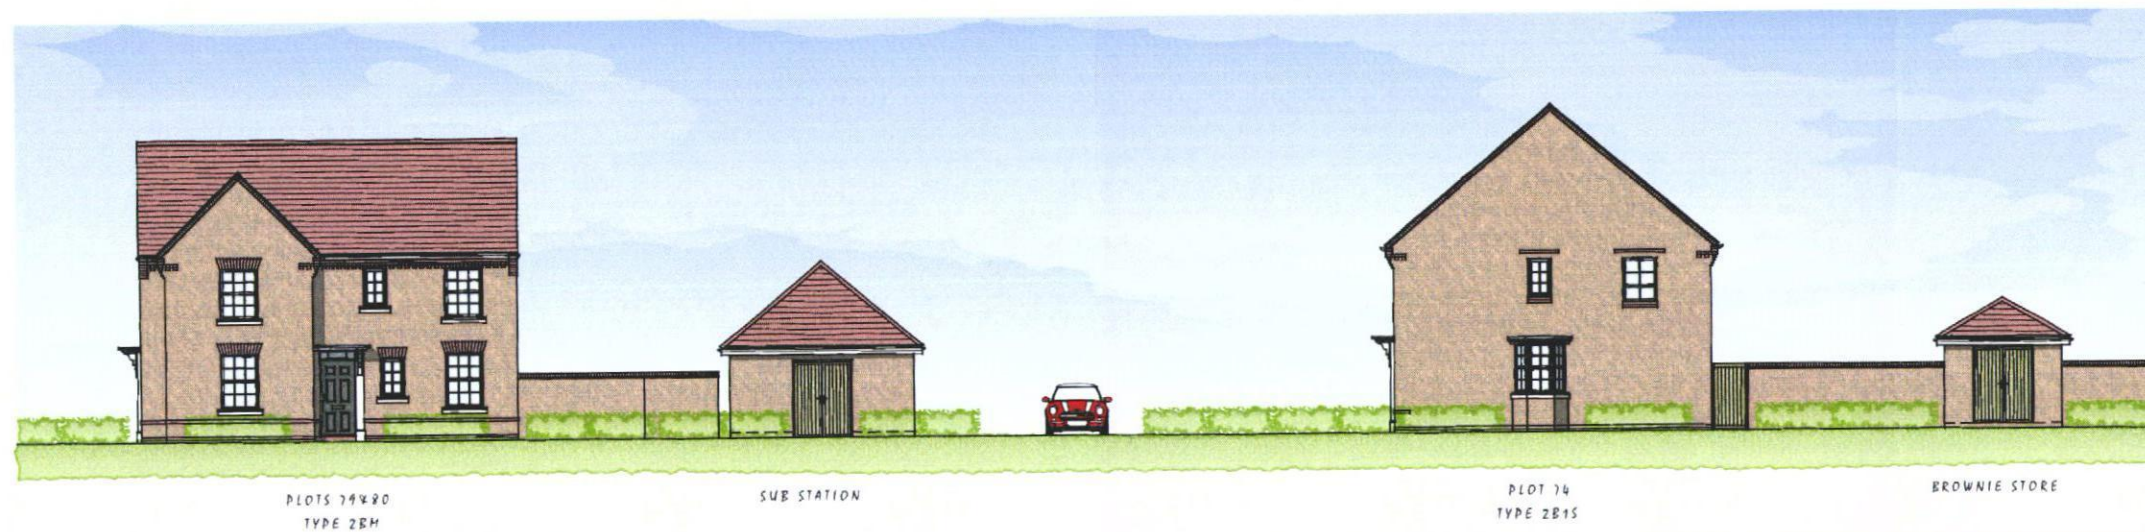

Rev.	Date	Description
A	13.05.13	Front door colours changed.

MCN DGP
Drawn Checked

Client

Scale 1:200 @ A3

Drawn BAS

Checked DGP

Project
Denvilles,
Manor Farm, Havant.

Drawing Title
Street Scenes
Sheet 3

Date May 2013

File
Streetscenes

Drg.No. P754/SS/04

Rev. A

Drawing Status
PLANNING



TYPICAL STREETSCENES

AAP Architecture Ltd, Unit A, Monument Business Centre, Monument Way East, Woking,
Surrey GU21 5LY. Tel: 01483 727345 Fax: 01483 727375
Web: www.aap-arc.co.uk E-mail: projects@aap-arc.co.uk

This drawing is the copyright of AAP Architecture Ltd.