


6 STAKES HILL ROAD, WATERLOOVILLE - 0416

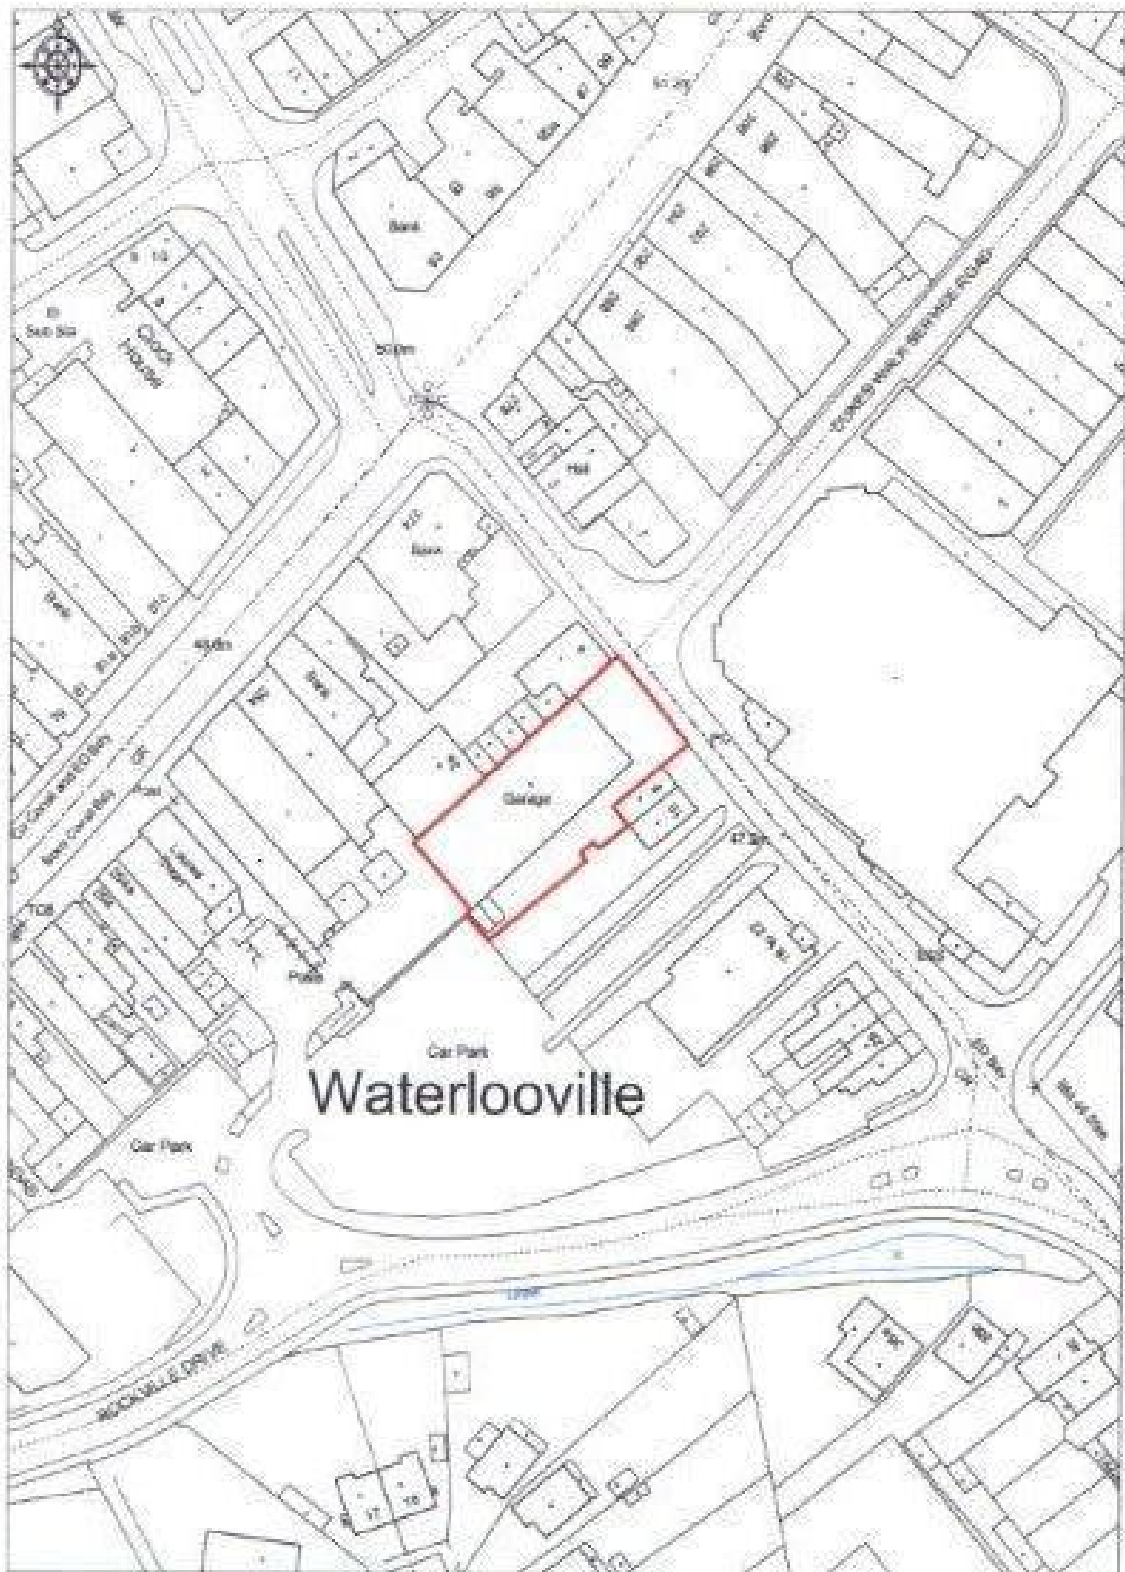

Ordnance Survey

© Crown Copyright. All rights reserved. Licence number 100020449. Printed Scale - 1:1250

Kwik Fit Motorist Centre, 6 Stakes Hill Road, Waterloo, PO7 7HY

0 10 20 30 40 50

Scale bar 1:1250

PLO1