

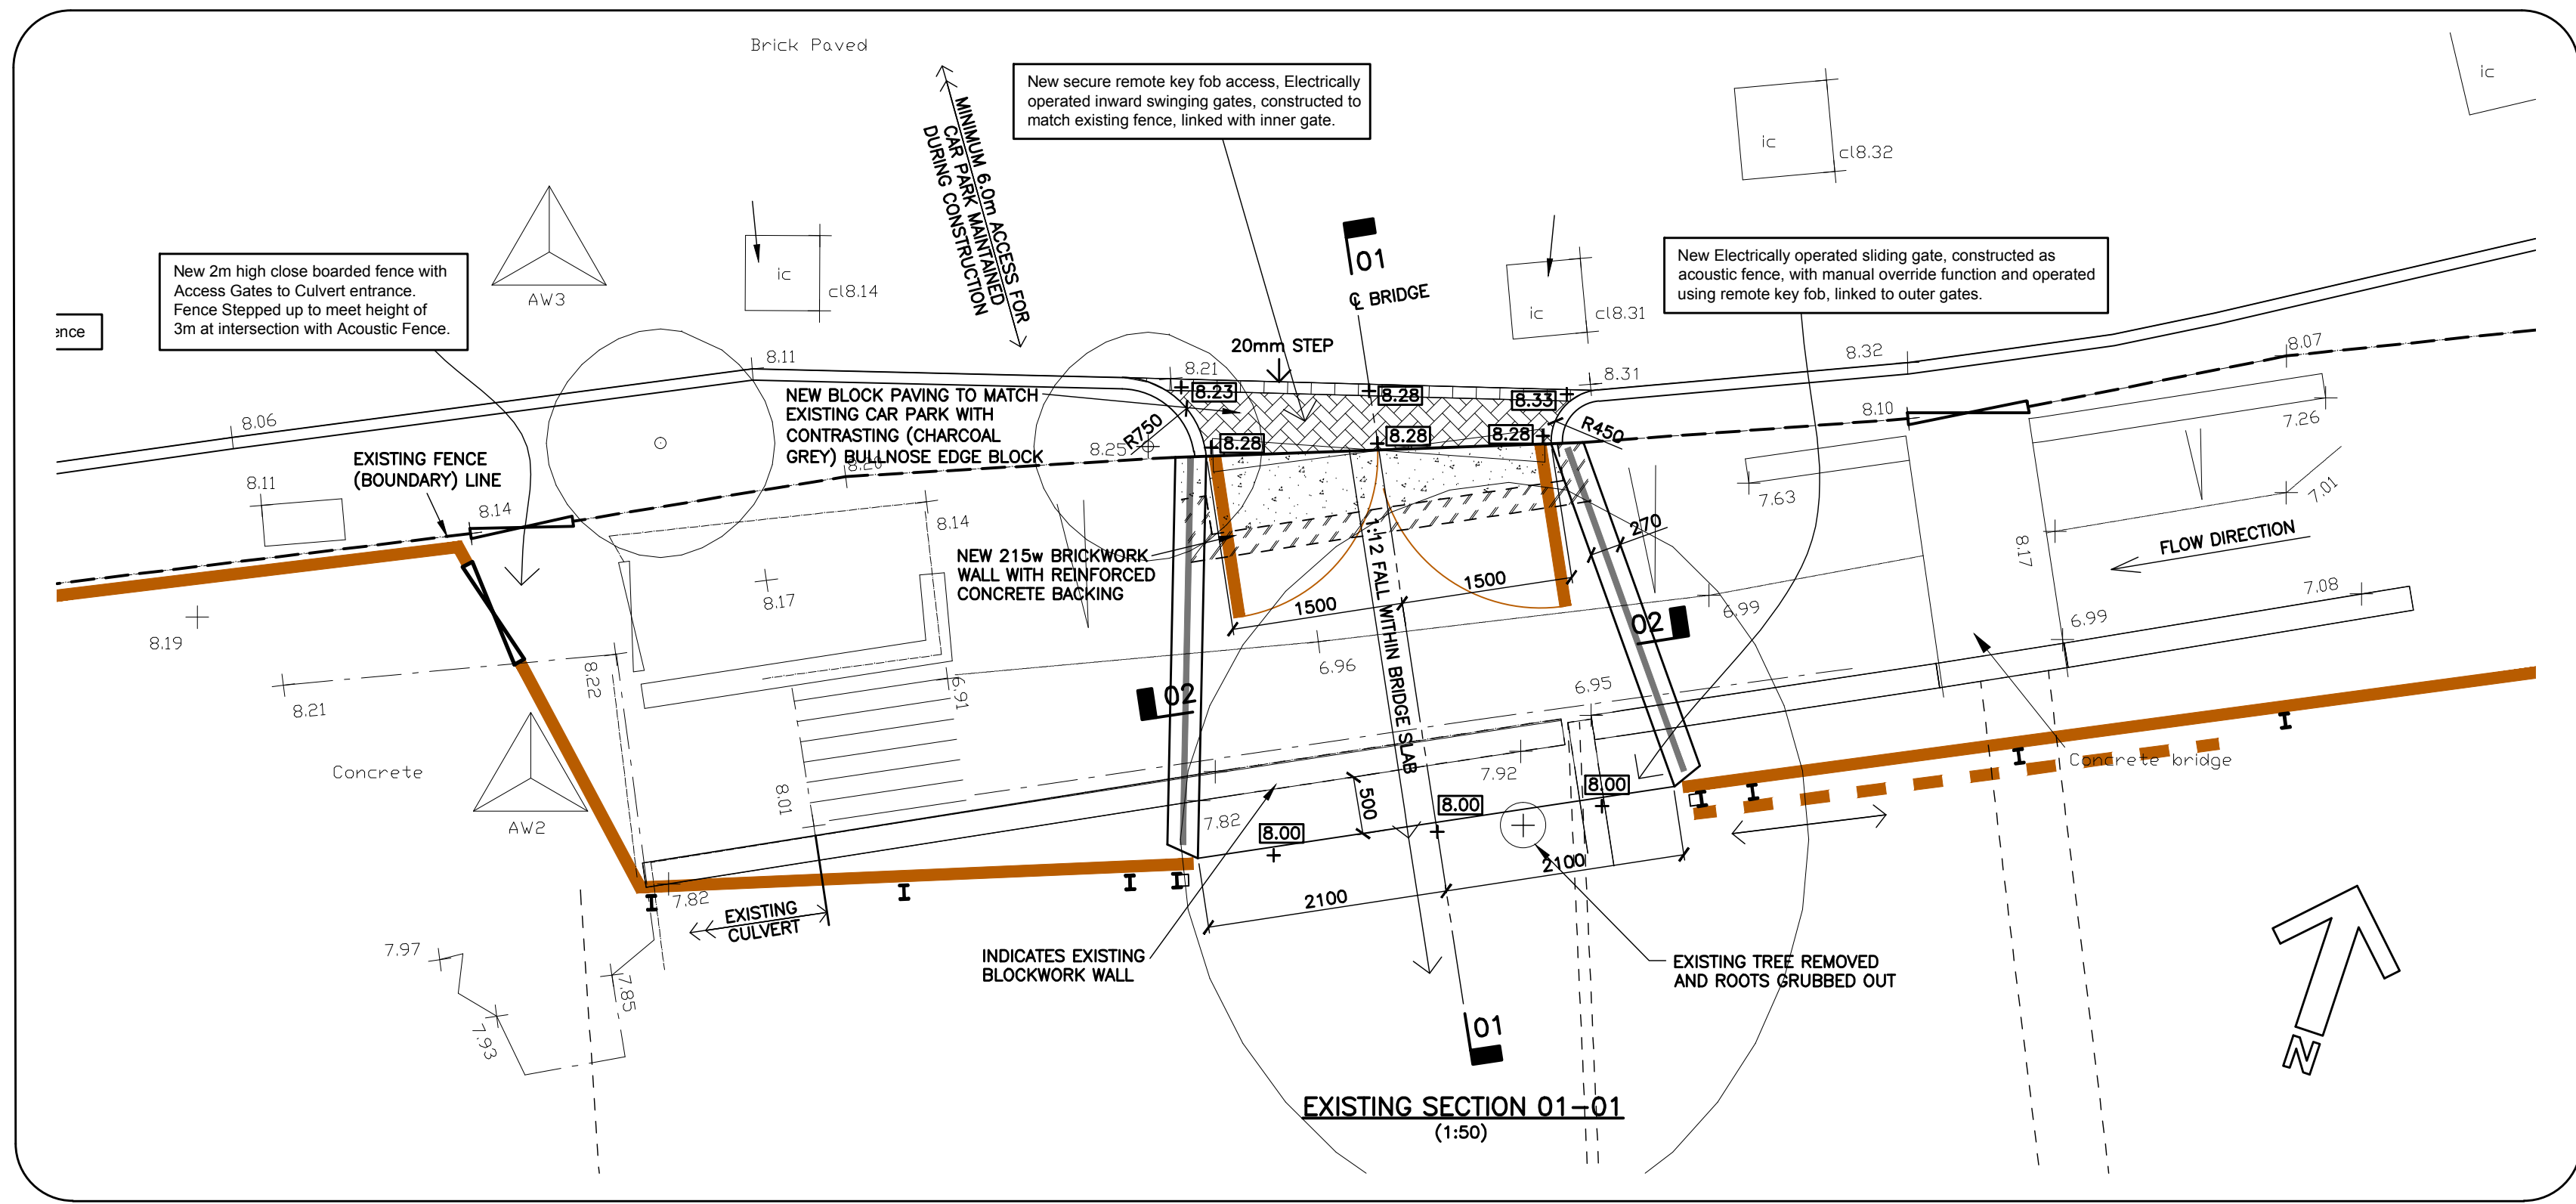
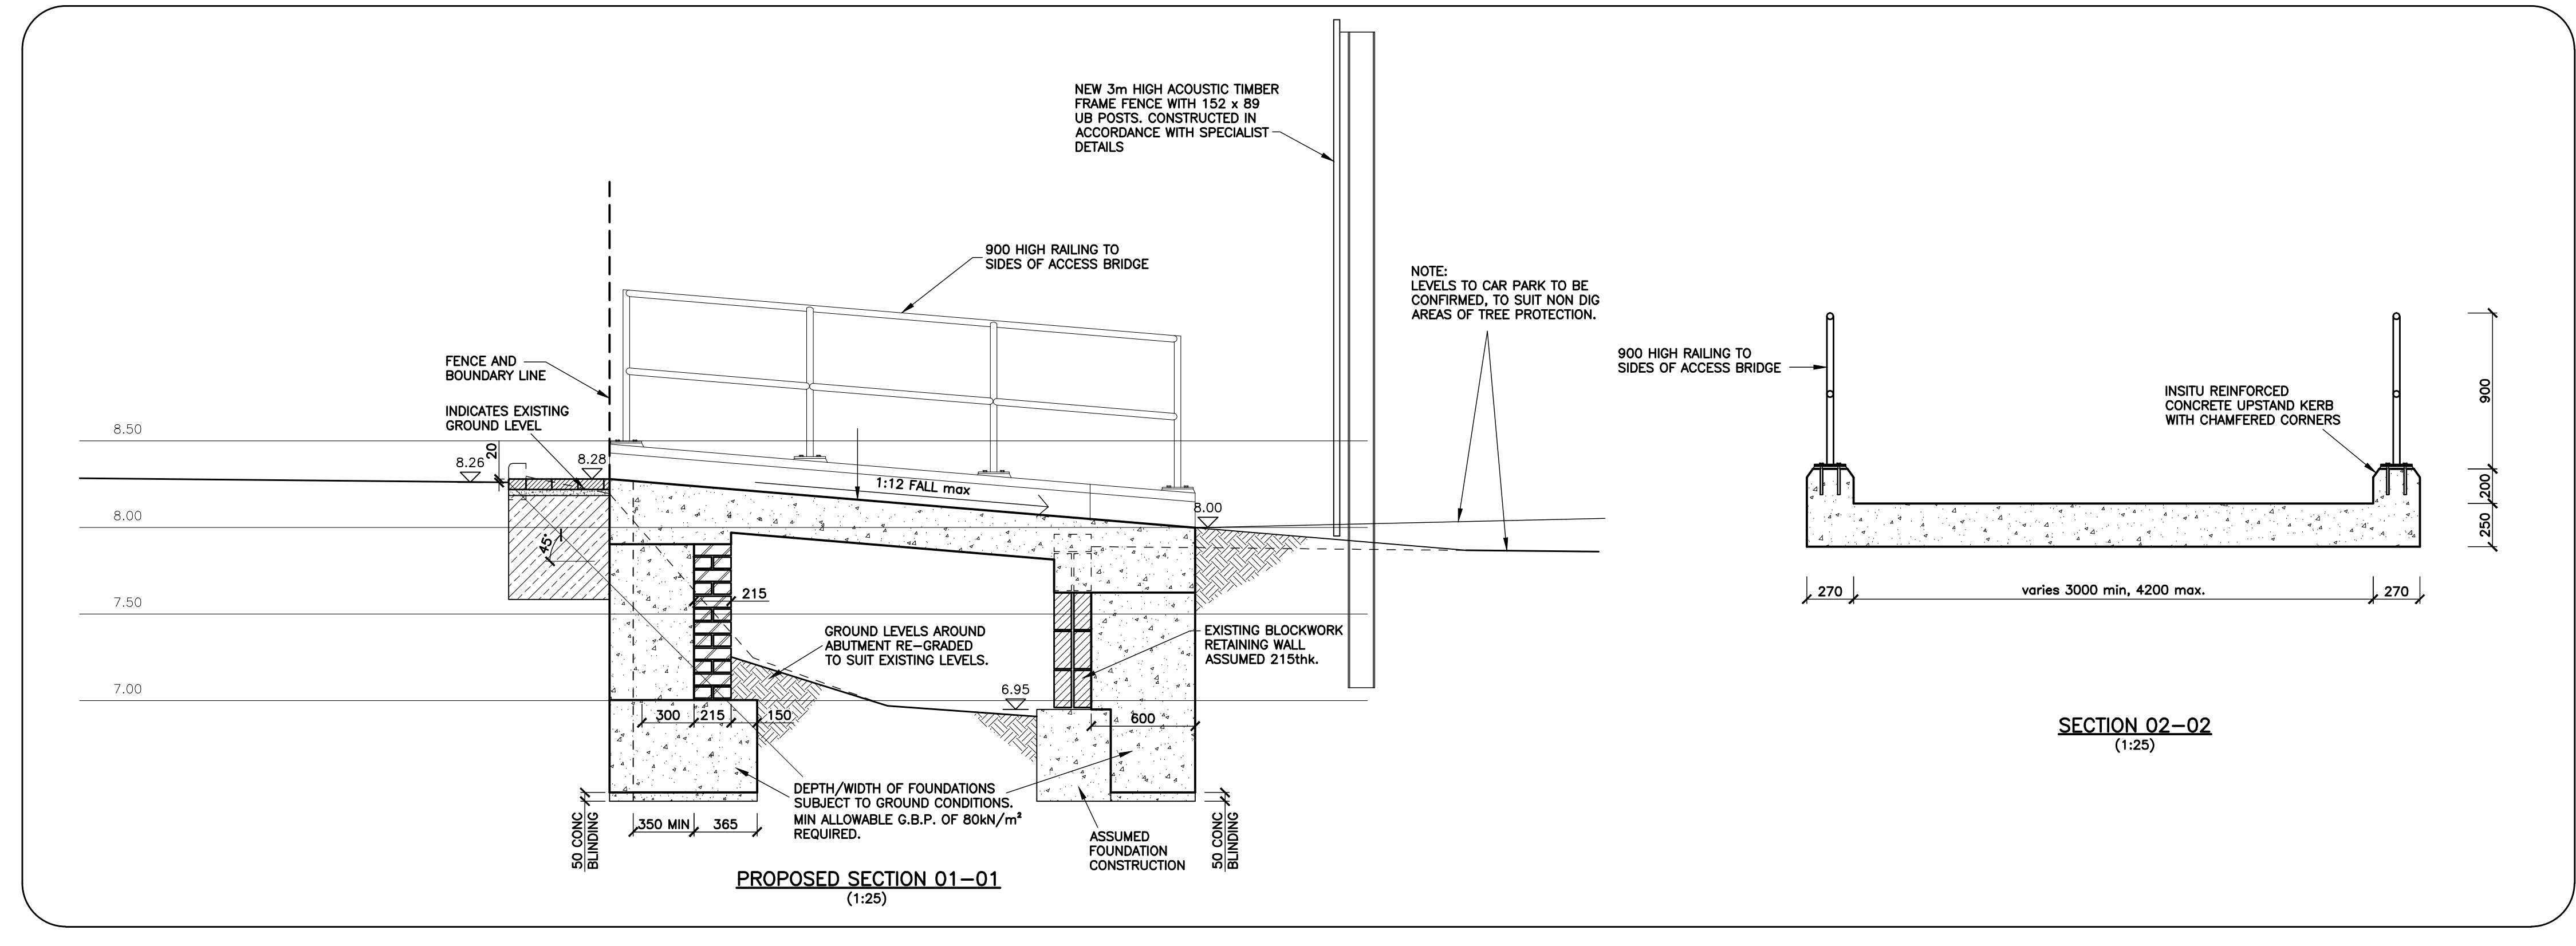


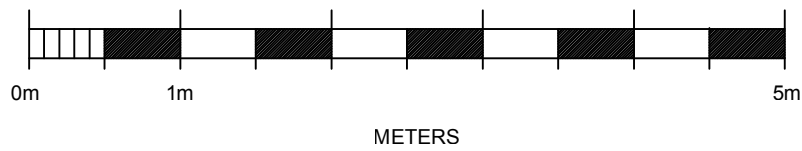

SITE LOCATION PLAN

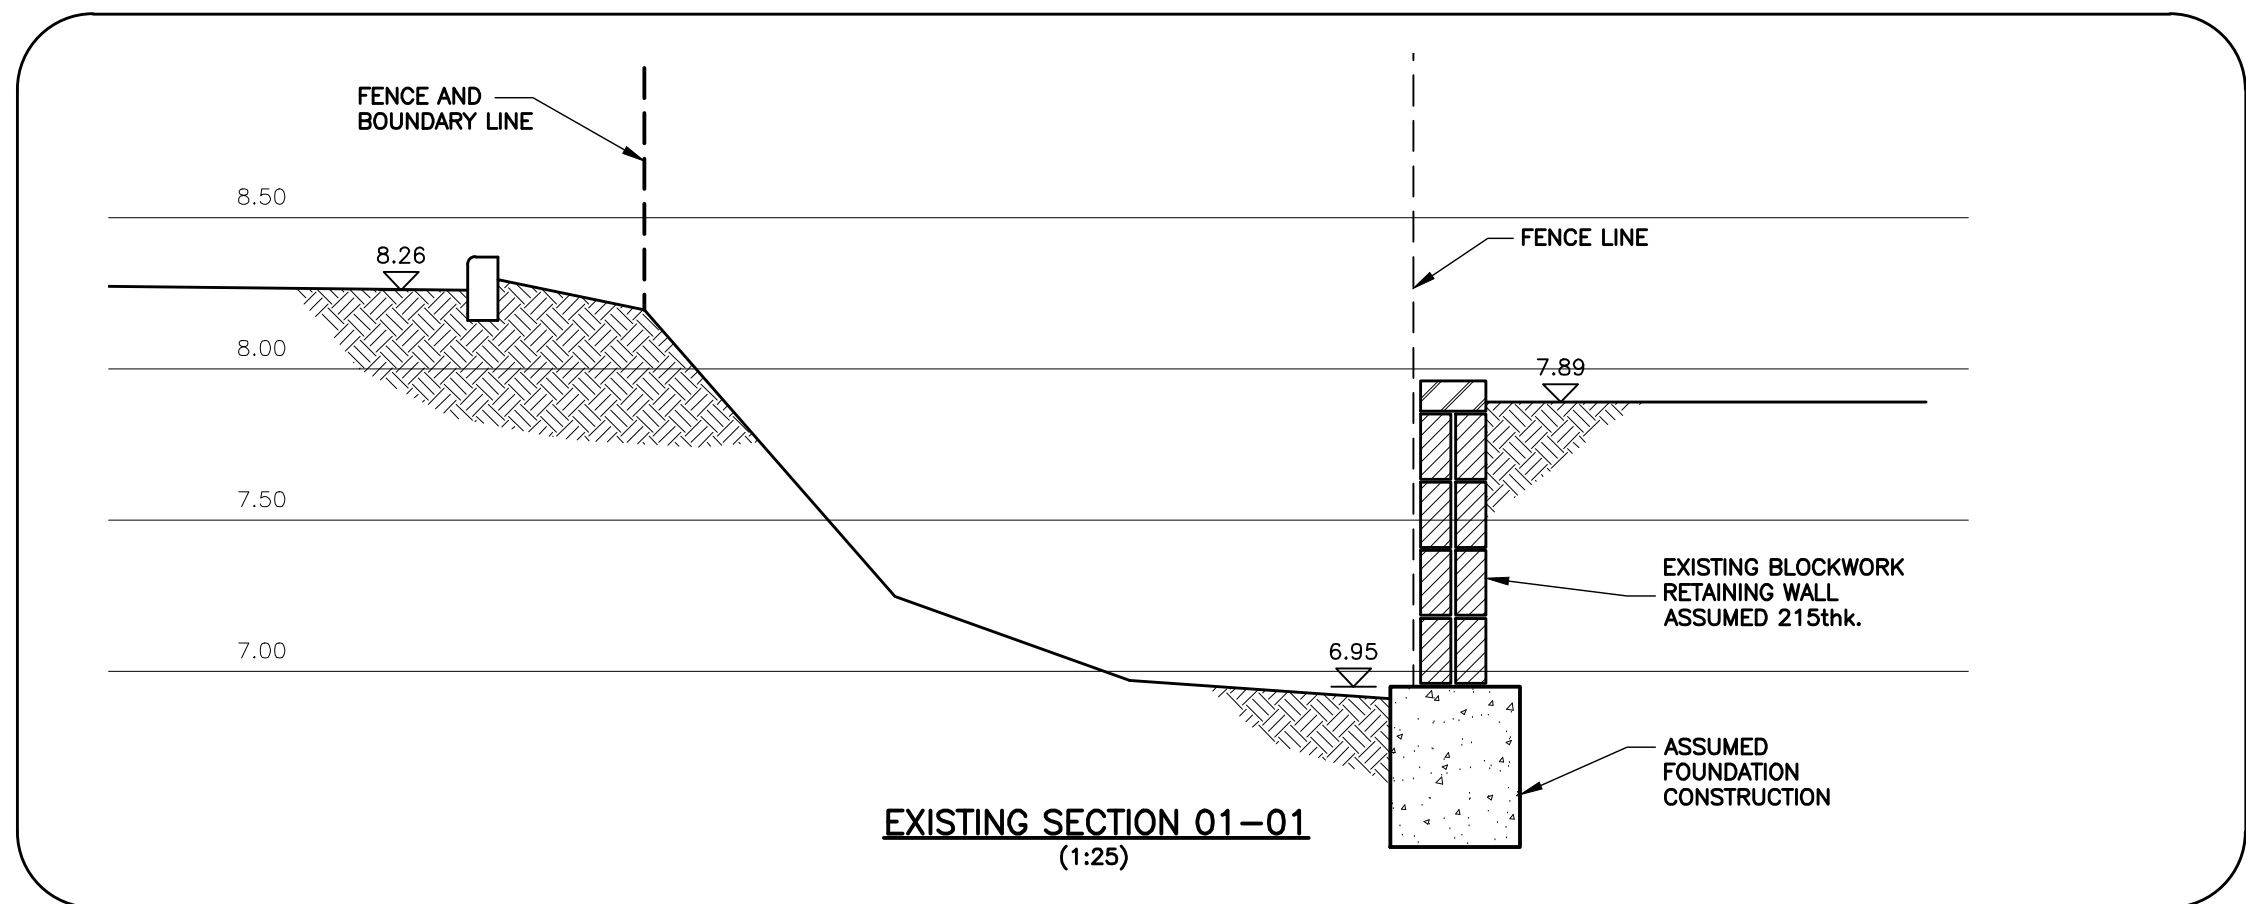

FOR PROPOSED PARKING
GENERAL ARRANGEMENT
REFER TO DRAWING 2844/P/01

FOR ELEVATIONS REFER TO
DRAWING 2844/P/03

B	10.01.2013	BRIDGE SPLAYED, NOTES ADDED.	JRS
A	11.03.2012	SITE LOCATION PLAN ADJUSTED TO DEFINE OWNERSHIP	JRS
-	13.10.11	ISSUED FOR PLANNING	JDM
MK	DATE	REVISION	BY
JOB TITLE			
PARKING TO REAR OF No.s 78 - 86 WEST STREET, HAVANT.			
CLIENT			
MR. D. WILLETT'S			
SCALES			DRG. SIZE
1:1250 1:50 1:25			A1
DATE	Jan 2011	DRAWN	CHECKED
		JDM	
DRAWING TITLE			
NEW ACCESS BRIDGE GENERAL ARRANGEMENT AND SECTIONS			
ANDREWS NEWBY PARTNERSHIP CONSULTING STRUCTURAL & CIVIL ENGINEERS			
Forder House, High St. Bursledon, Petersfield, Hampshire. GU31 5RX			
Tel: (01730) 266944 Fax: (01730) 265836 name@andrewsnewby.co.uk			
DRAWING No.			REVISION
2844 / P / 02			B