


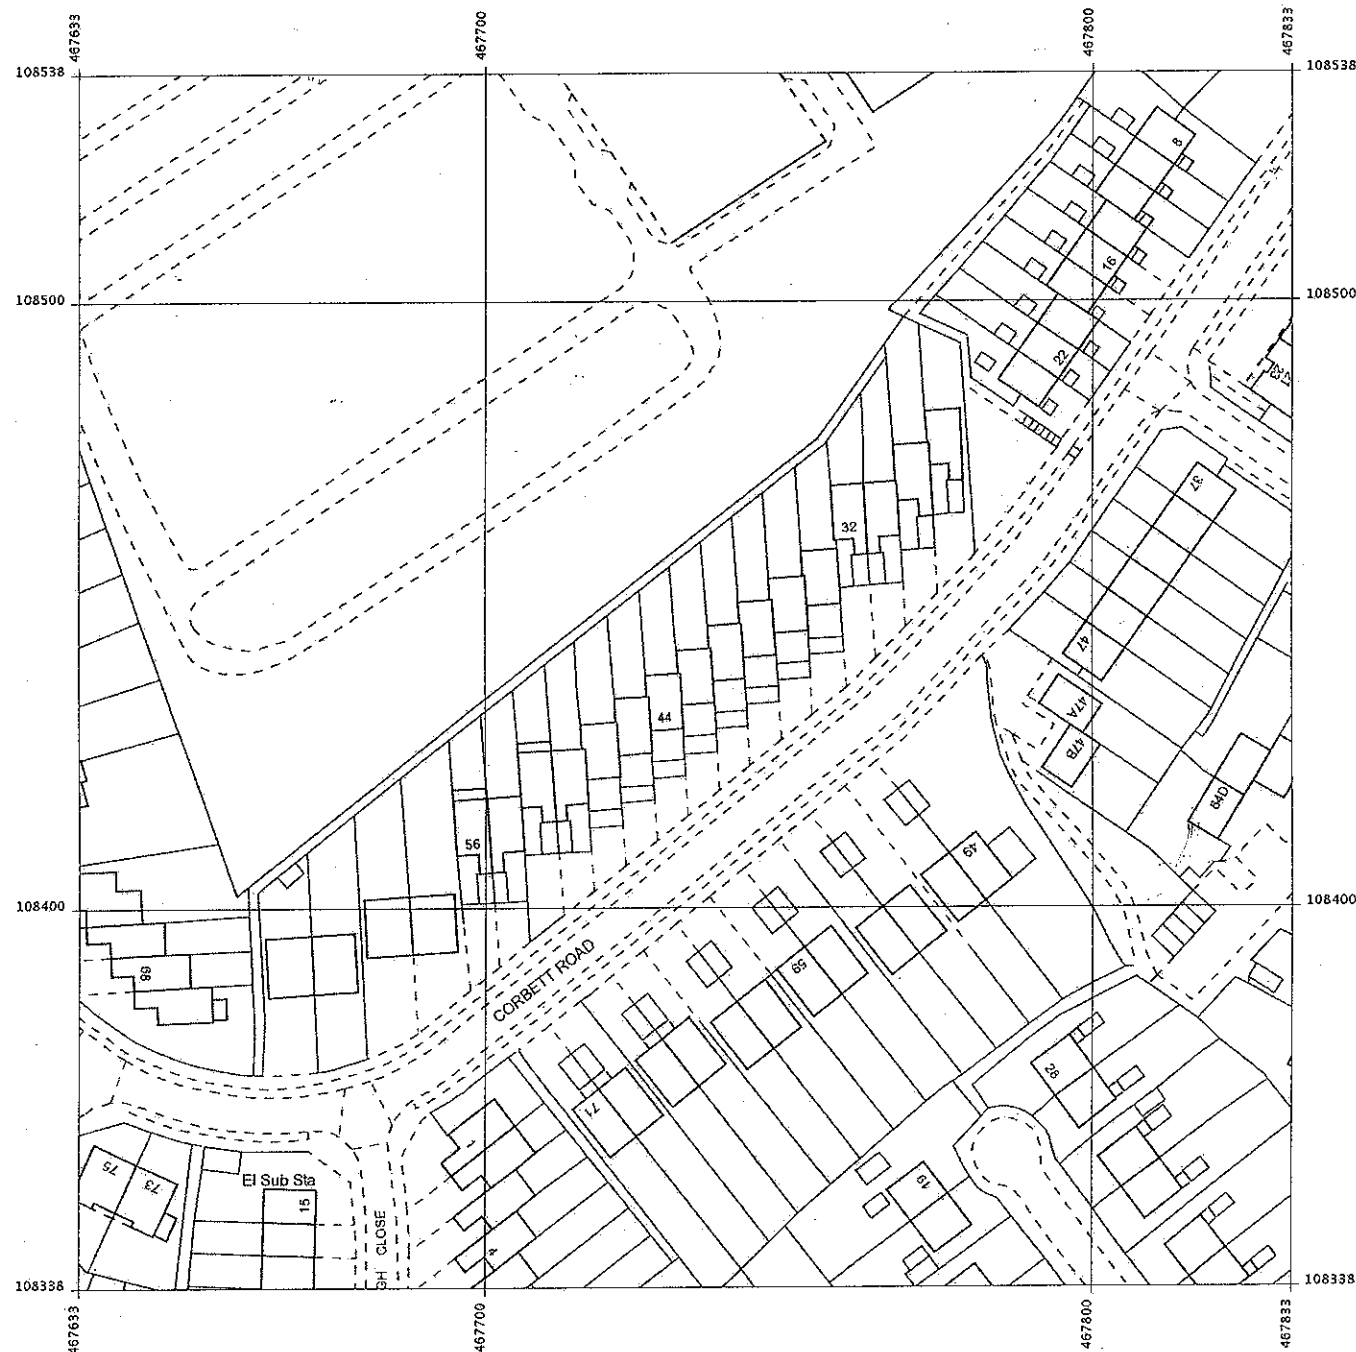

Produced 08 Mar 2013 from the Ordnance Survey National Geographic Database and incorporating surveyed revision available at this date. Reproduction in whole or part is prohibited without the prior permission of Ordnance Survey. © Crown Copyright 2013.

Ordnance Survey and the OS Symbol are registered trademarks of Ordnance Survey, the national mapping agency of Great Britain.

The representation of a road, track or path is no evidence of a right of way. The representation of features as lines is no evidence of a property boundary.

0 10 20 30 40 50
Metres
1:1250


Supplied by: Latitude Mapping Ltd
Reference: OI547320
Centre coordinates: 467733 108438



42 CORBETT ROAD
WATERLOOVILLE
PO7 5TA

SITE/LOCATION PLAN

**PROPOSED LOFT CONVERSION AND FRONT/ REAR ADDITIONS.
42, CORBETT ROAD, WATERLOOVILLE, HANTS.
FOR MR & MRS I. RUSSELL.**

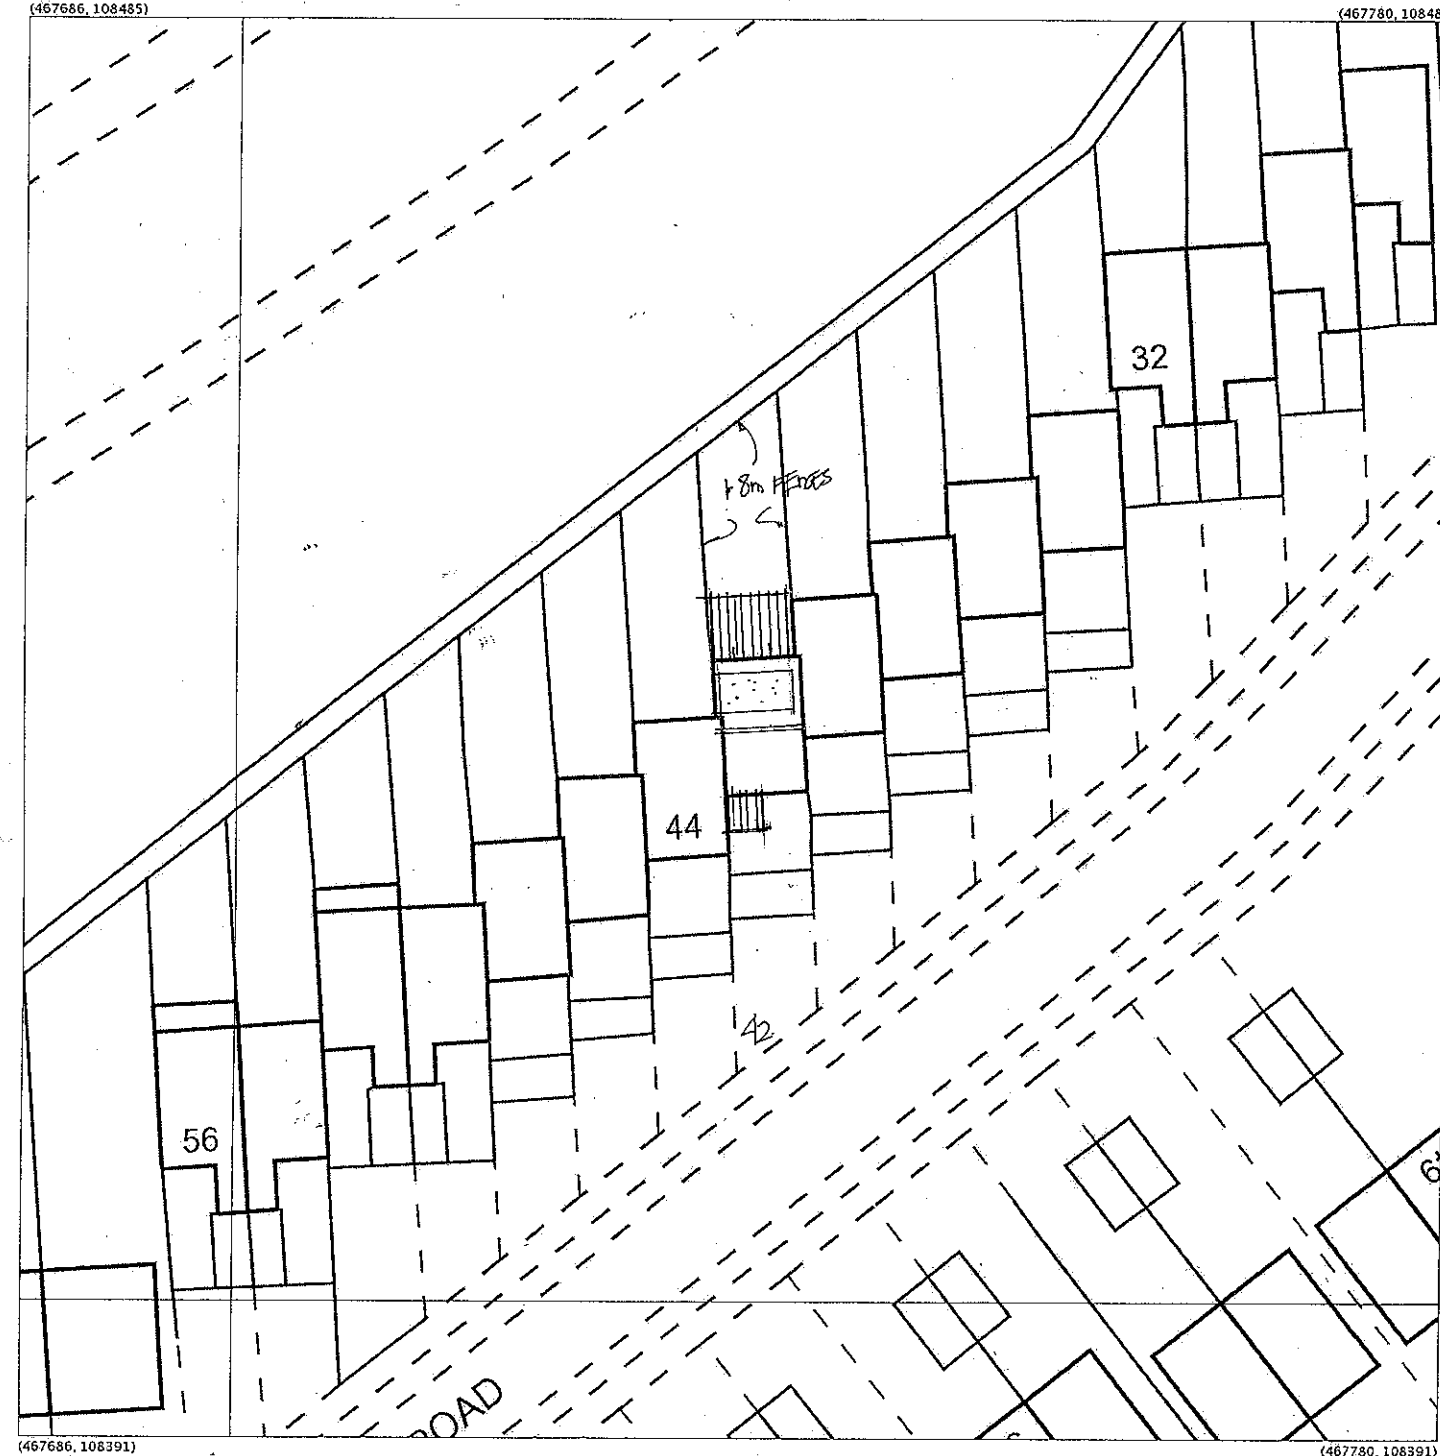

Produced 08 Mar 2013 from the Ordnance Survey National Geographic Database and incorporating surveyed revision available at this date. Reproduction in whole or part is prohibited without the prior permission of Ordnance Survey. © Crown Copyright 2013.

Ordnance Survey and the OS Symbol are registered trademarks of Ordnance Survey, the national mapping agency of Great Britain.

The representation of a road, track or path is no evidence of a right of way. The representation of features as lines is no evidence of a property boundary.

0 4 8 12 16 20
Metres
1:500

Supplied by: Latitude Mapping Ltd
Reference: OI547319
Centre coordinates: 467733 108438



42 CORBETT ROAD
WATERLOOVILLE
PO7 5TA