


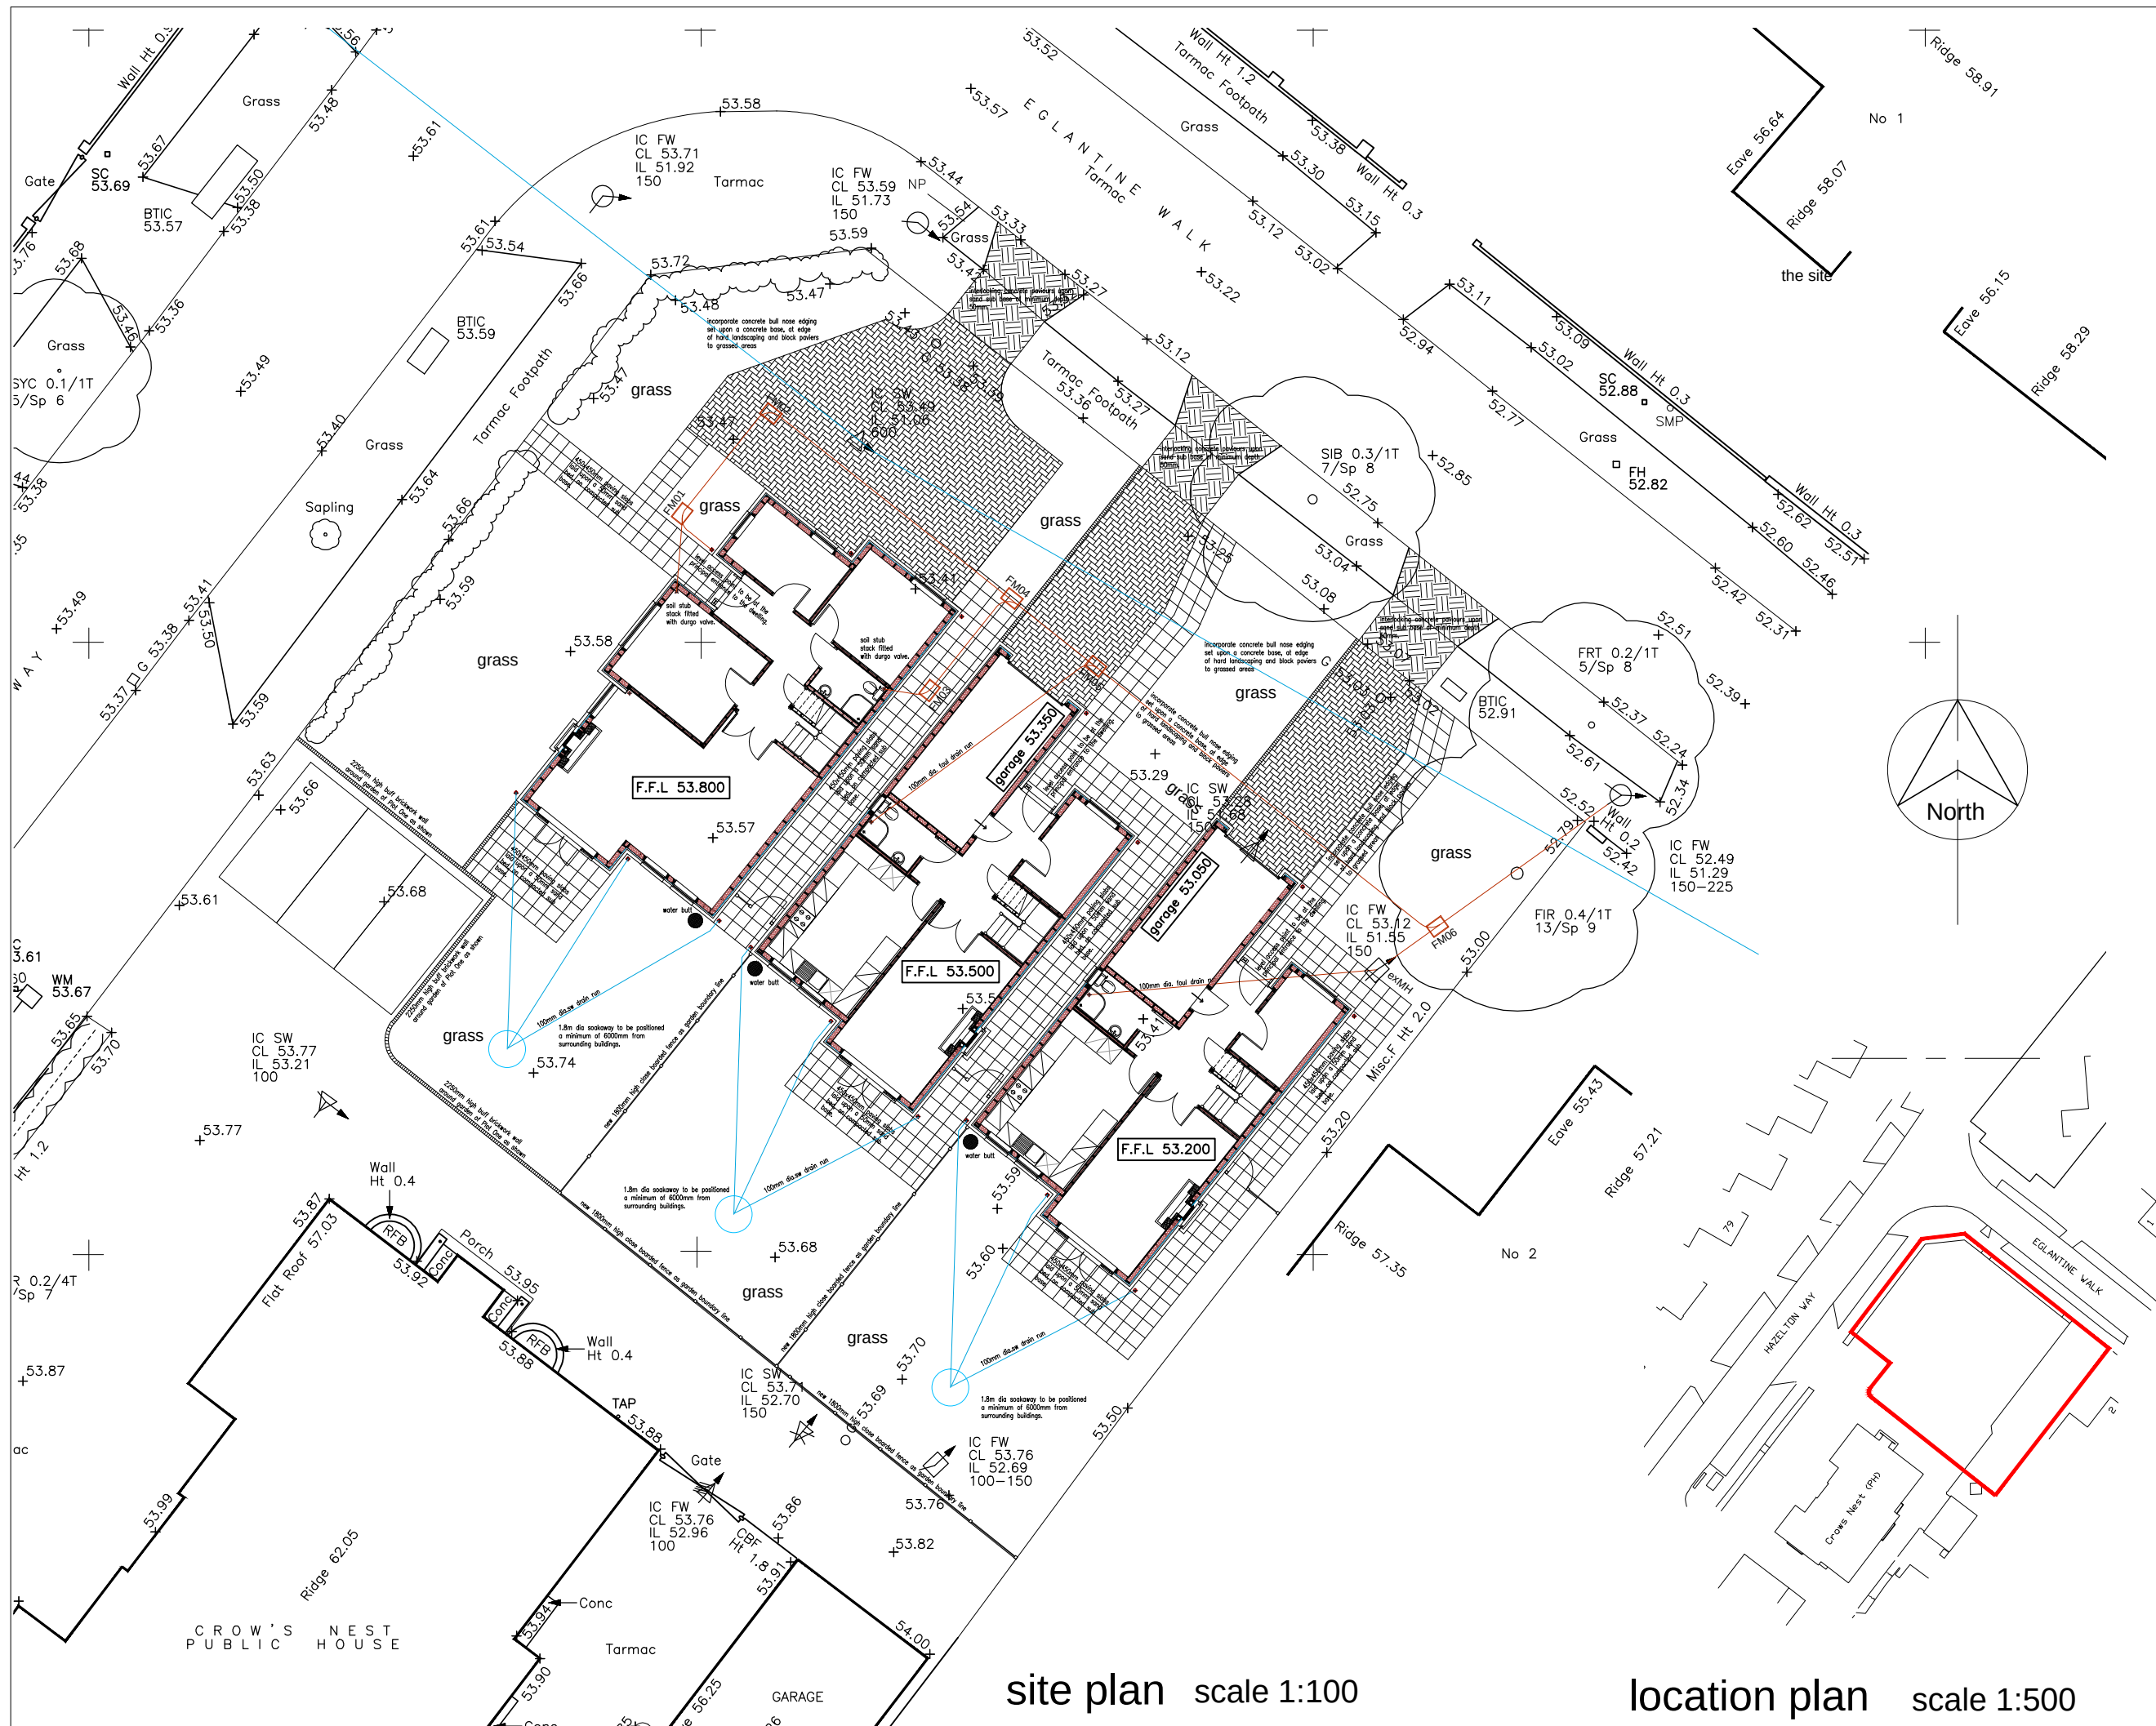

notes this drawing is the copyright of the Holman Reading partnership llp and must not be reproduced in whole or part or used for the execution of works without their permission. all dimensions to be checked on site prior to commencement of construction works and the architect notified of any discrepancy. figured dimensions are to be used in preference to scaled dimensions. no deviation from this drawing will be permitted without prior consent of the architect. all drawings are prepared subject to a full measured and structural survey of the buildings and site. all structural work is subject to the appointment of a structural engineer to confirm and agree the structural proposals. os promap licence no. 100020449.				
scale width 100mm @ a1 - 50mm @ a3				
client Boundstone				
revision	notes	date	drawn	check
hrp architects holman reading partnership llp 18 Limerline Spur halsea, portsmouth, hampshire, po3 5hj tel: 023 9269 1843 fax: 023 9263 9722 email: info@hrp-architects.com website: hrp-architects.com				
project	Proposed 3 no. dwellings Land adjacent Crows Nest PH Waterloooville			
detail	Proposed site layout location & block plans			
drawn	mmh		checked	
date	Jan 13		status	Const
a1 scale	100/500	a3 scale	200/1000	8307 10