



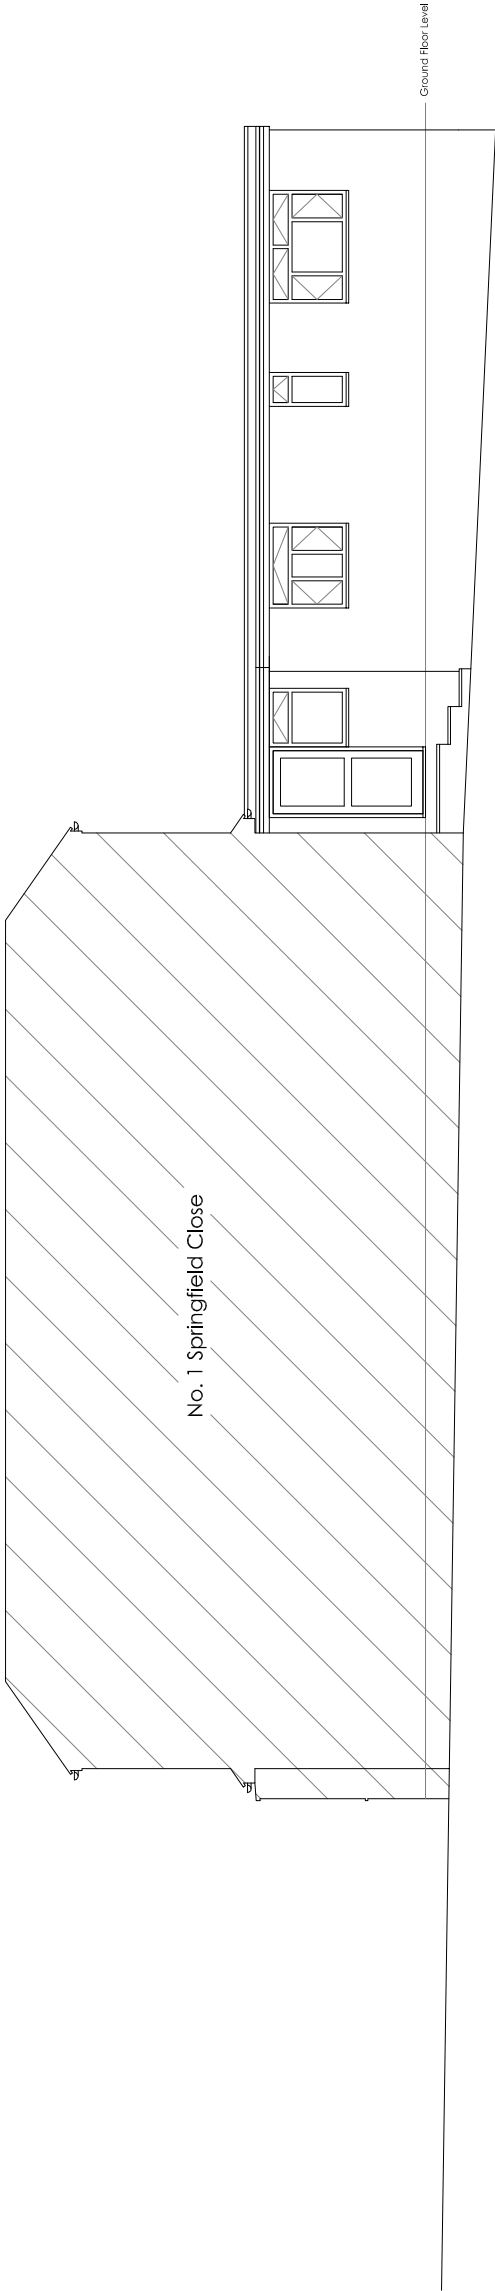

Floor & Site Levels

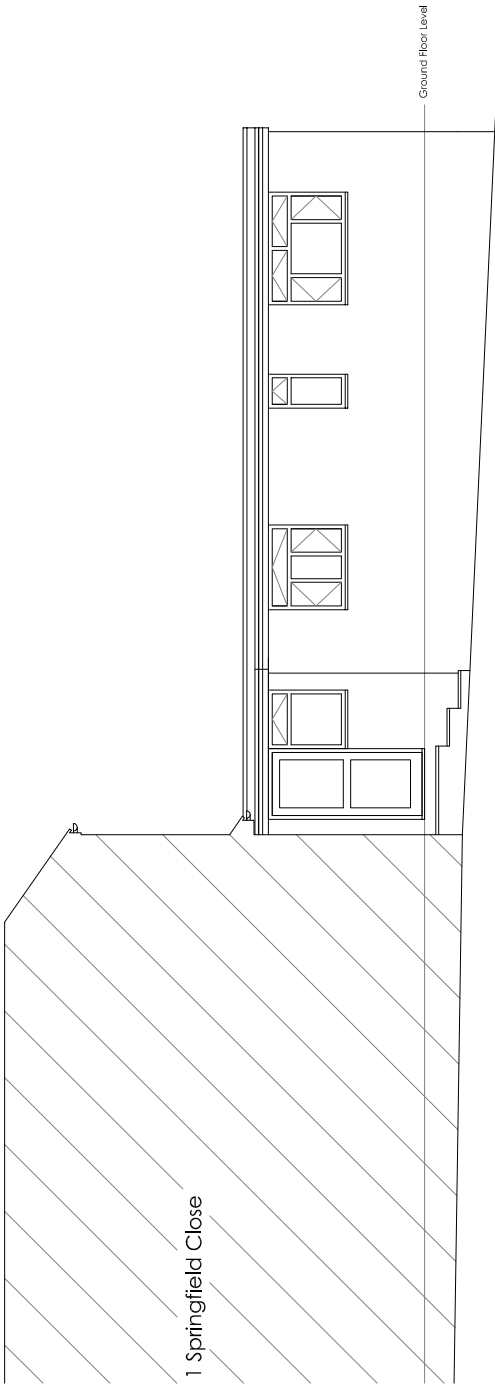

1 Springfield Close

Copyright is reserved by GBS Designs and is issued on the condition that it is not copied or disclosed by or to any unauthorised persons without prior consent in writing from GBS Designs. All dimensions to be checked on site	REV	DESCRIPTION		DRAWN	DATE	Drawing Ref	Rev.	Drawing Title
	-	Initial design		GBS	20.04.12	HOSK 03	G	Mr N Hoskinson
	A	For comment		GBS	23.04.12	Scale at A1		
	B	Bungalow mass and kitchen added		GBS	08.05.12	N/A	1:100	
	C	Scheme altered following pre-app advice from HBC and in conjunction with client		GBS	18.05.12	Date		
	D	Scheme altered further following pre-app advice from HBC and in conjunction with client		GBS	18.05.12			
	E	Room names added		GBS	29.05.12	20 April 2012		Annex to 1 Springfield Close, Bedhampton, Hampshire, PO9 3NY.
	F	Redesign following site visit		JLR	26.10.12	Drawn by		
	G	Further redesign following site visit with builder		GBS	28.10.12	GBS		



6 Shillinglee Waterlooville
Hampshire PO7 5RW
Telephone
023 9225 8315
www.gbsimages.co.uk