


**PROPOSED TWO STOREY SIDE ADDITION.
3, GLEBE CLOSE, HAYLING ISLAND, HANTS.
FOR MR & MRS D. EDWARDS.**

NEW DRAIN TO PICK UP INTO EXISTING INSPECTION CHAMBER IN ADJACENT GARDEN NOTE PERMISSION TO BE OBTAINED IN WRITING FOR THIS PRIOR TO COMMENCEMENT

EX.I.C.
(800mm APP)

GARAGE CEILING TO HAVE TWO LAYERS 9.5MM PLASTERBOARD AND SET FIXED STAGGERED JOINT AND FIRE STOPPED AT THE EDGES. INSERT INTO FLOOR 100MM CELOTEX INSULATION.

DRAINS TO BE 100MM DIAMETER APPROVED PLASTIC LAID 1.40 BEDDED AND SURROUNDED IN 150MM PEASHINGLE HAUNCH IN 150MM CONCRETE UNDER BUILDING PROTECT WITH LINTELS THROUGH FOUNDATIONS

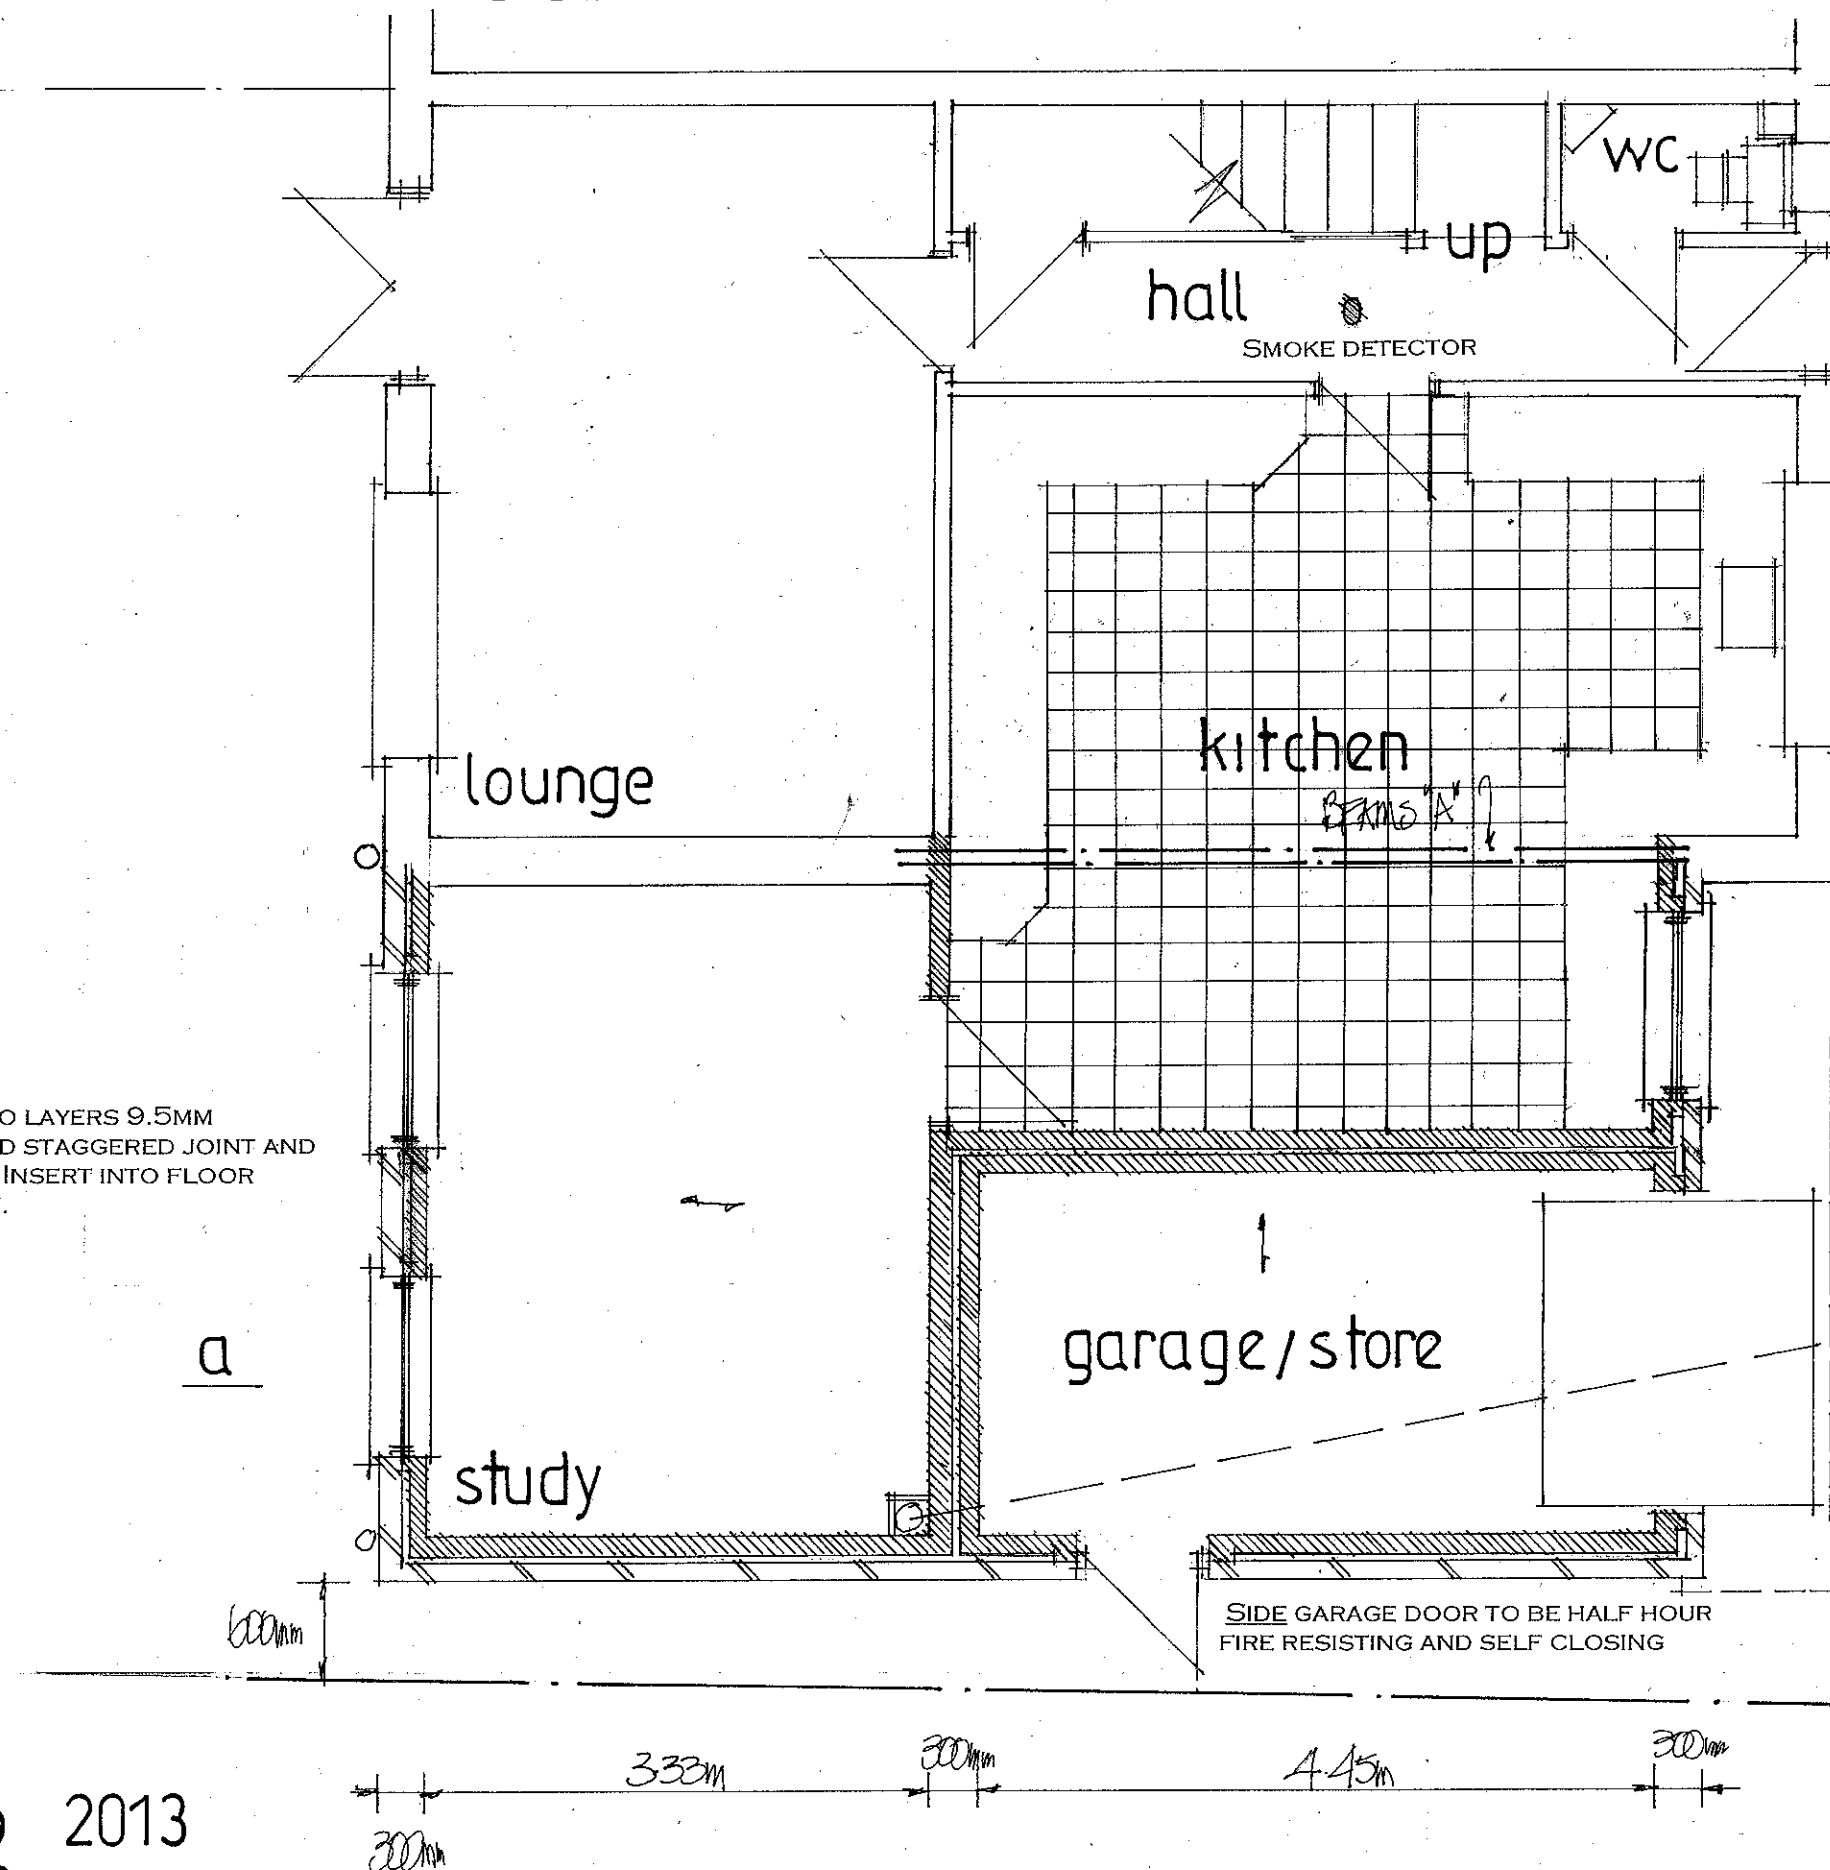

PROPOSED LAYOUT

date feb 2013
scale 1:50

PETER J. WALKER MRICS
CHARTERED SURVEYOR
182 SEAFRONT, HAYLING ISLAND, HANTS
PO11 9 AN

TEL: 02392 467571