
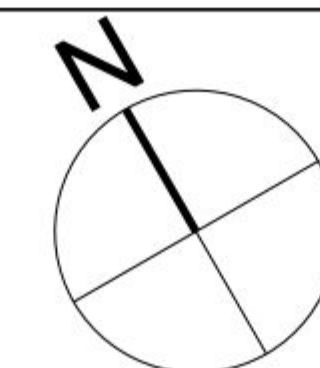
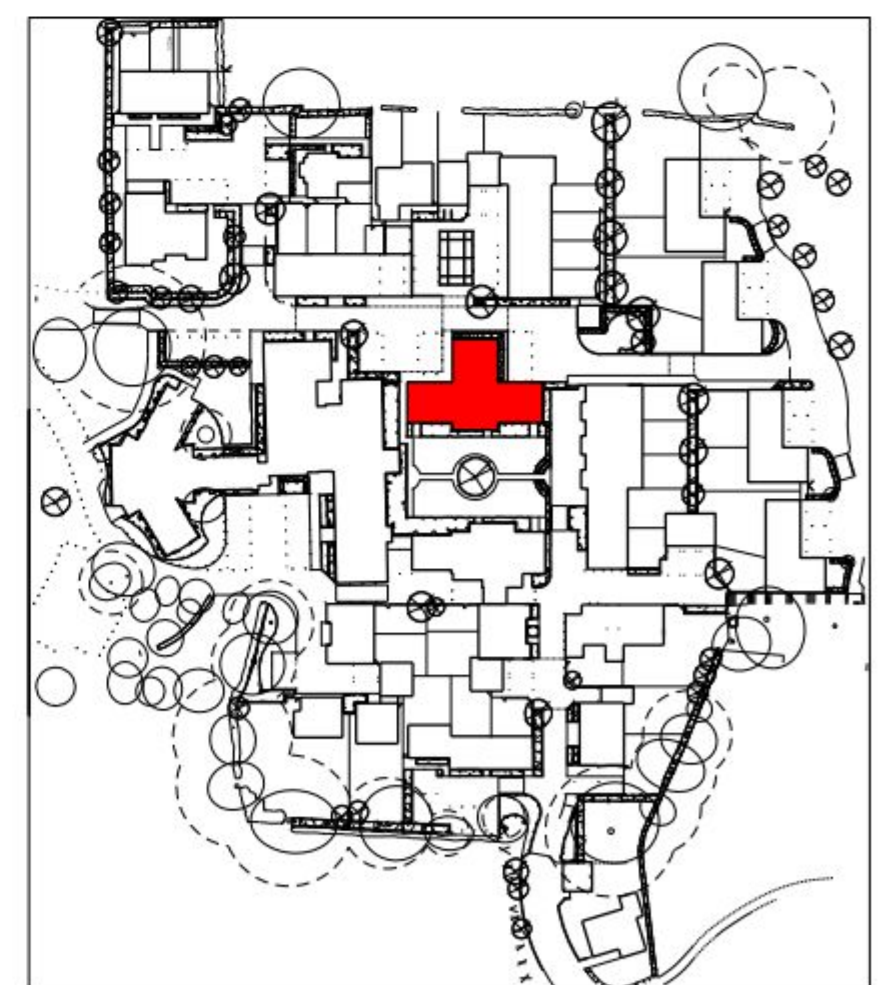
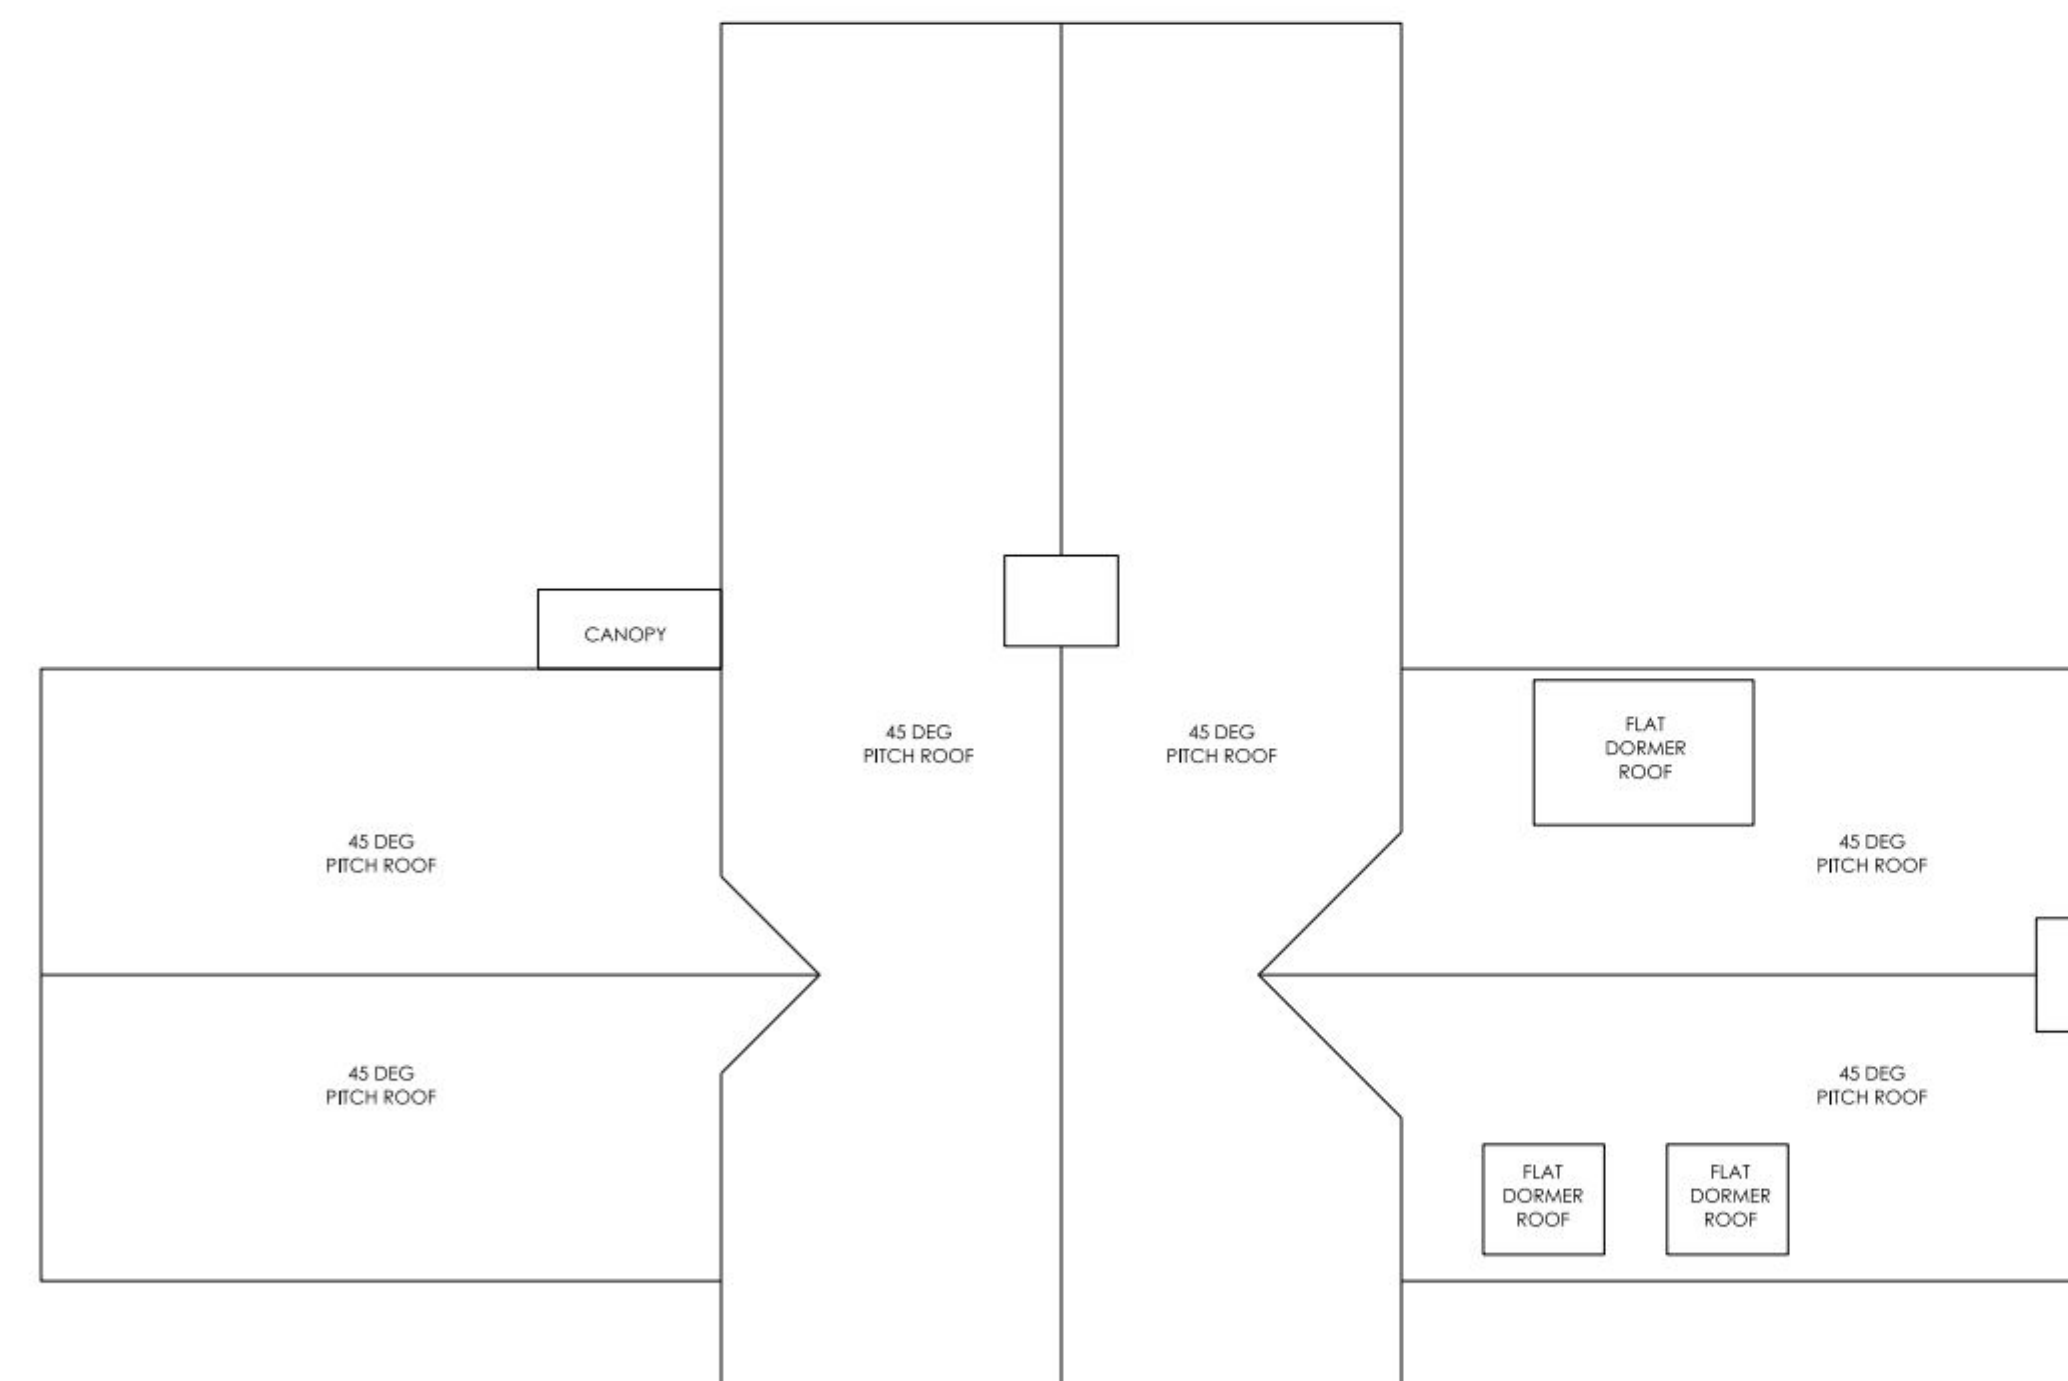
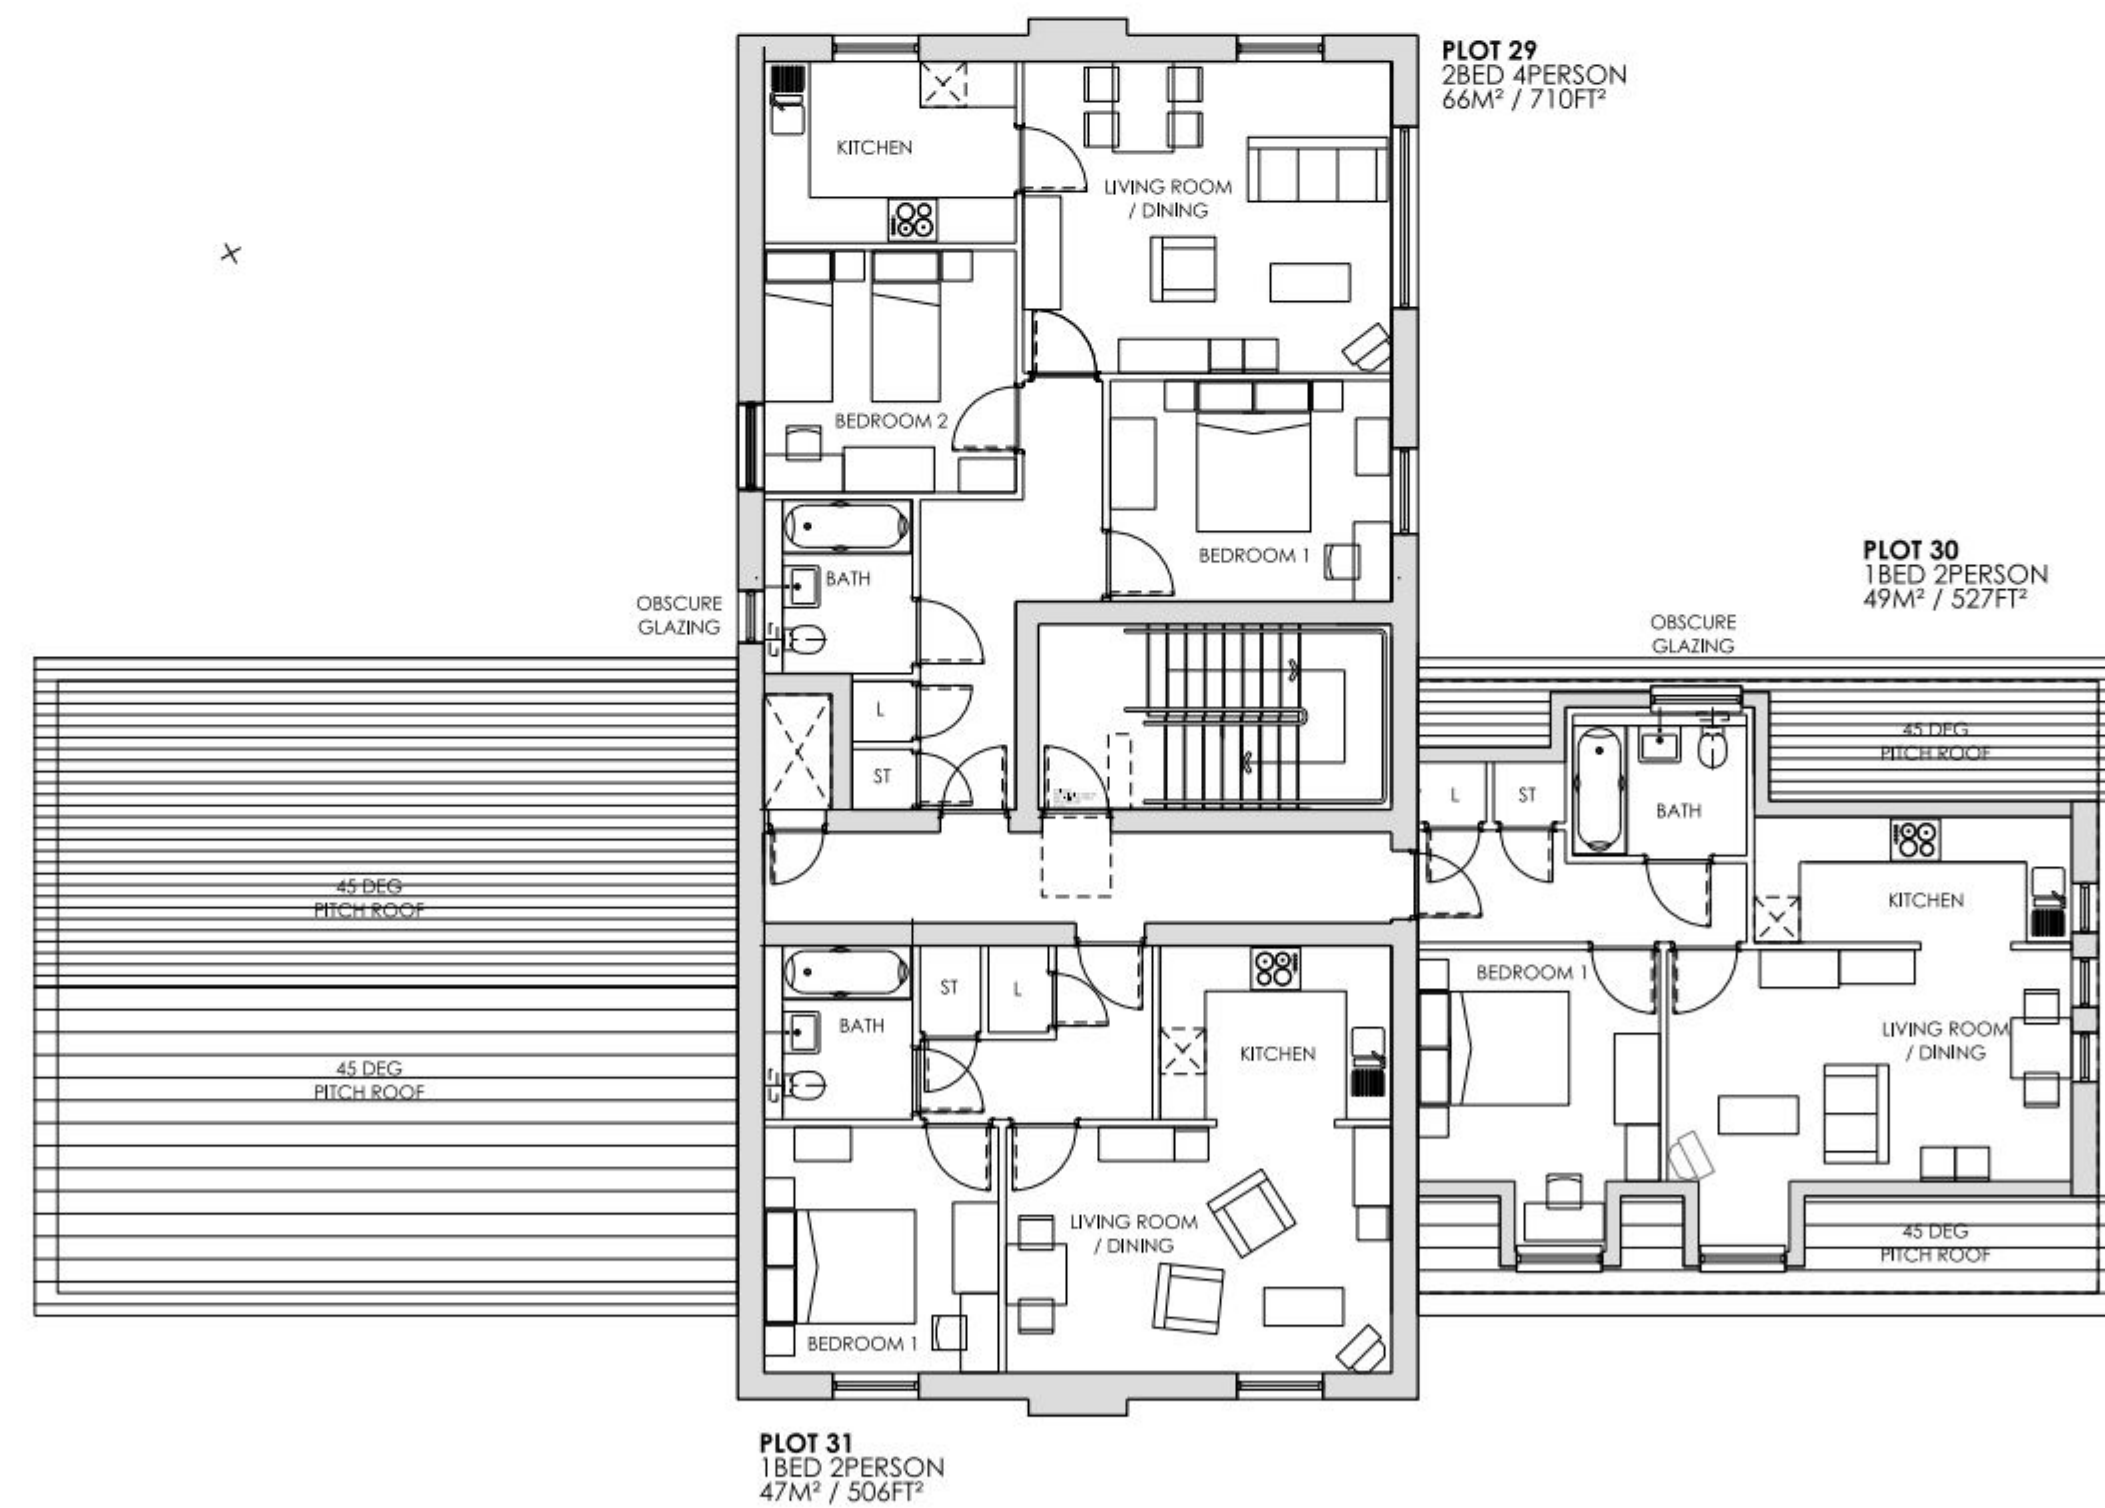
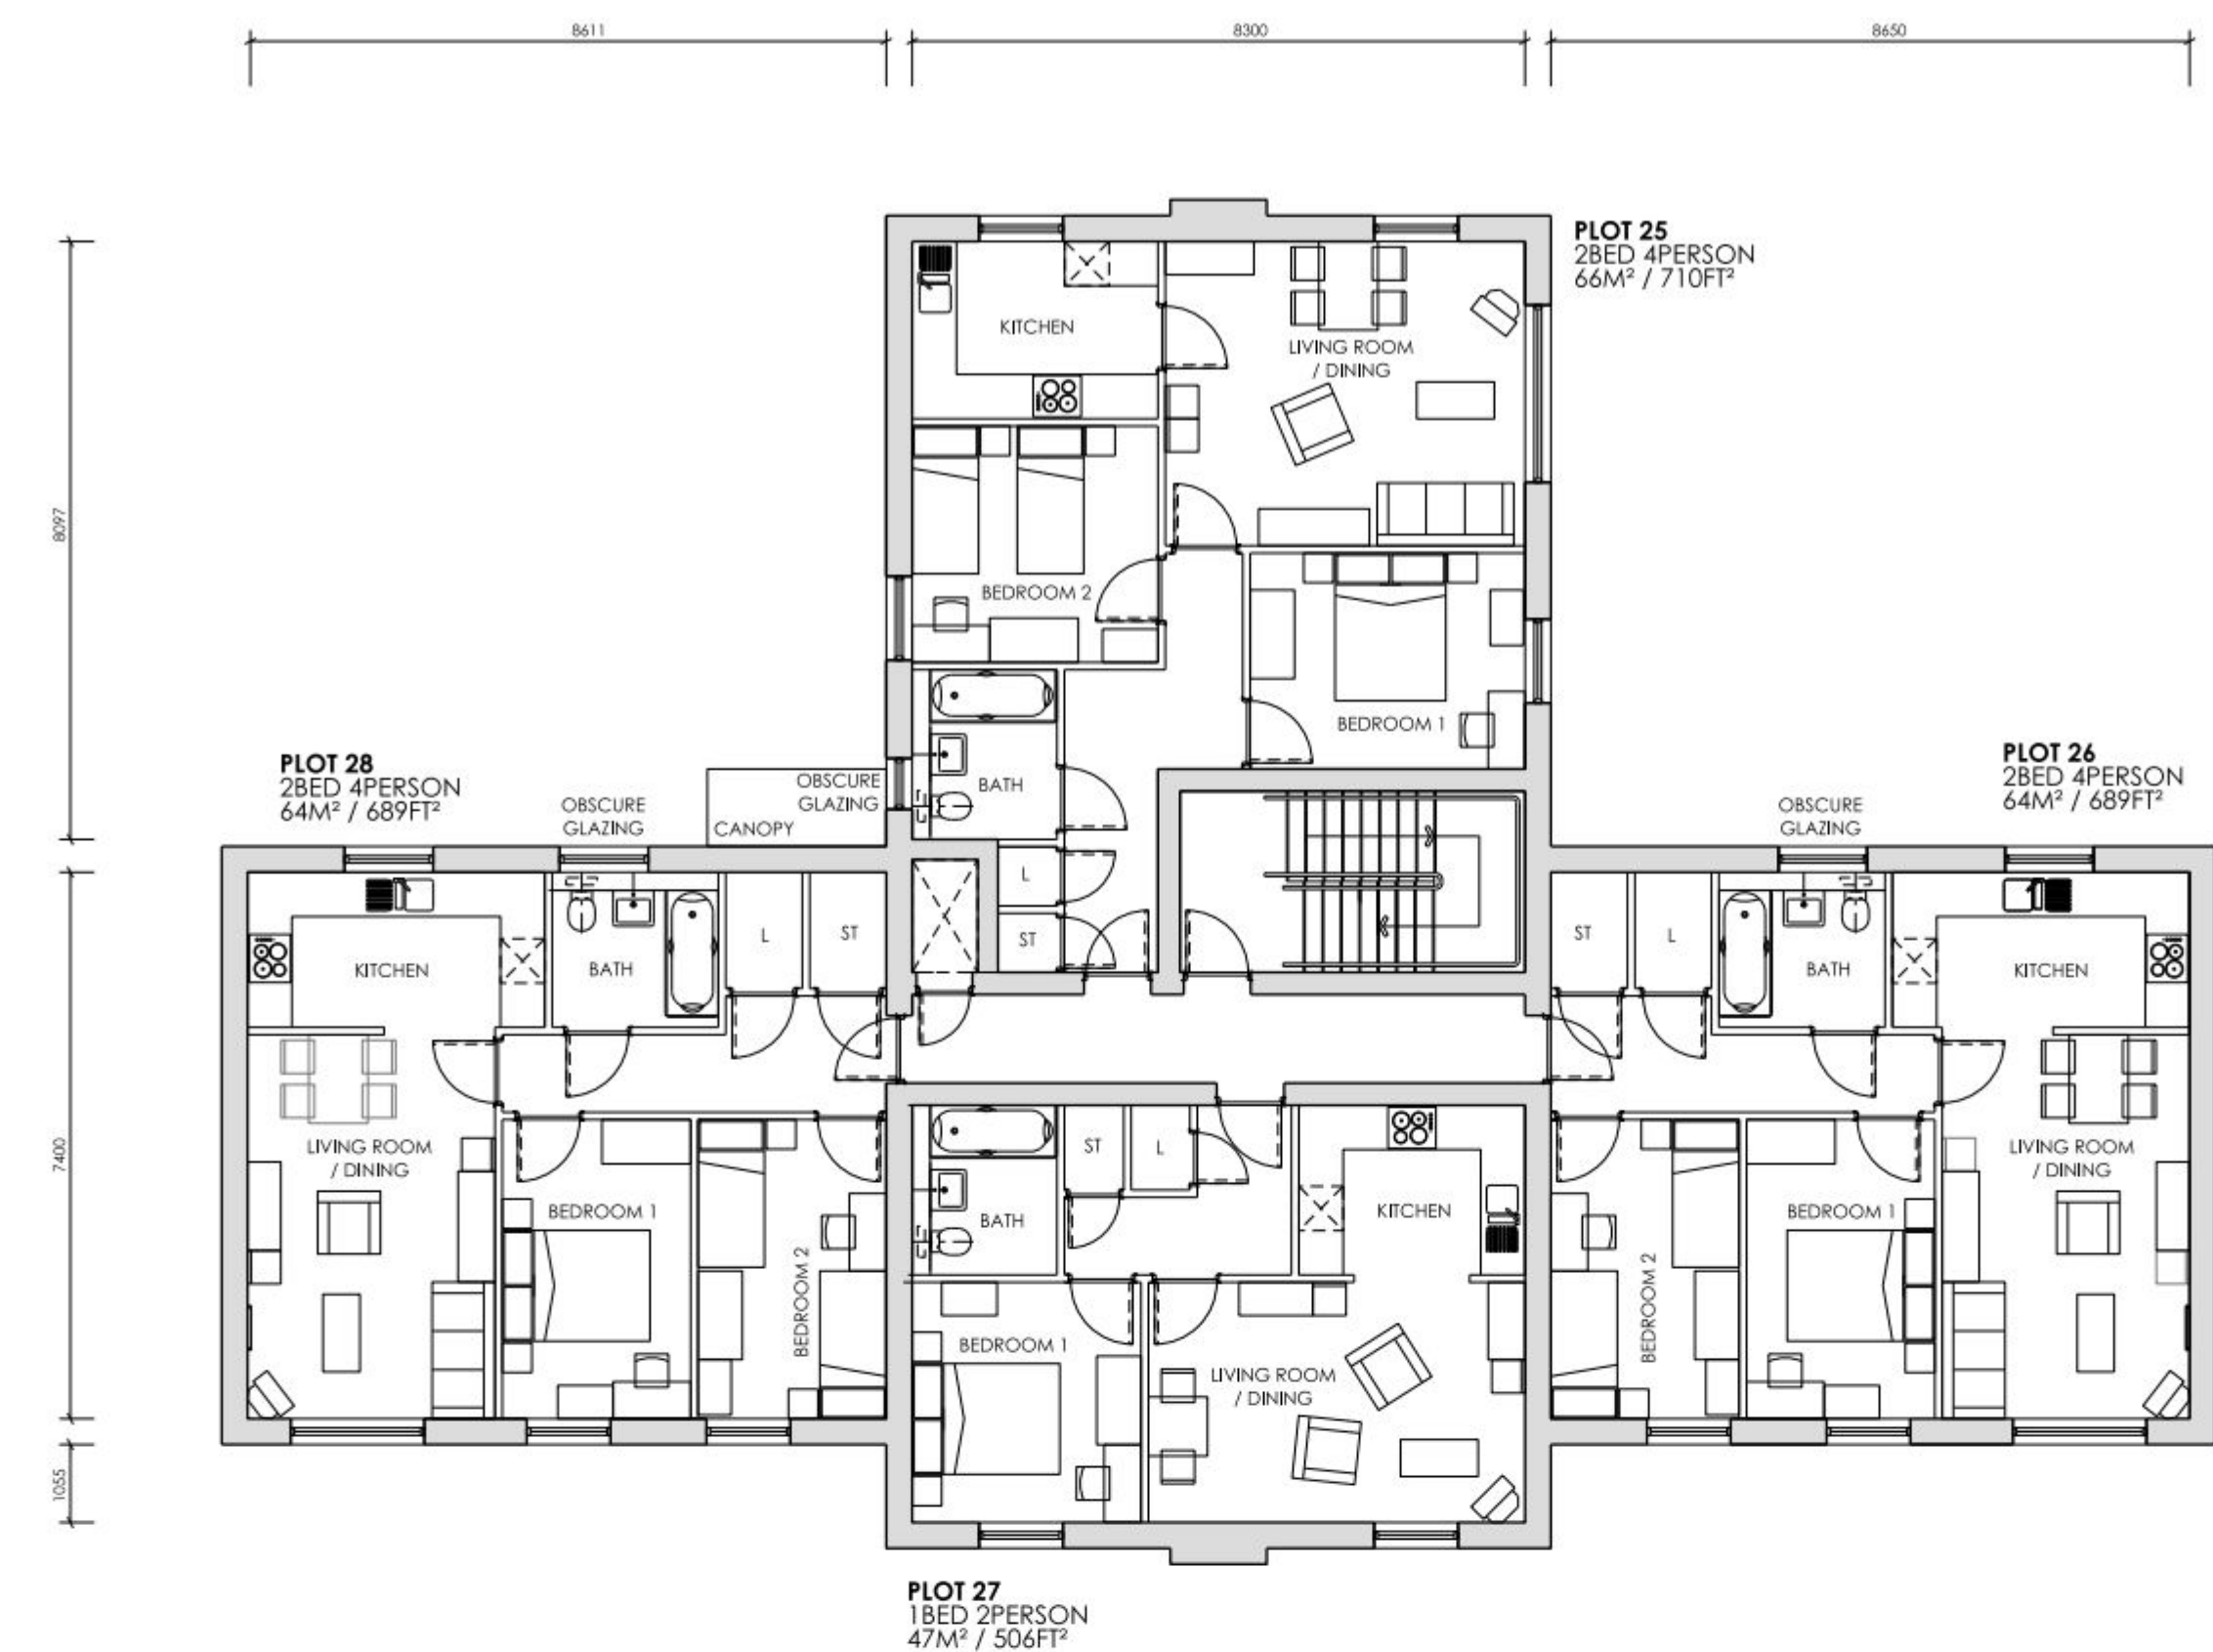


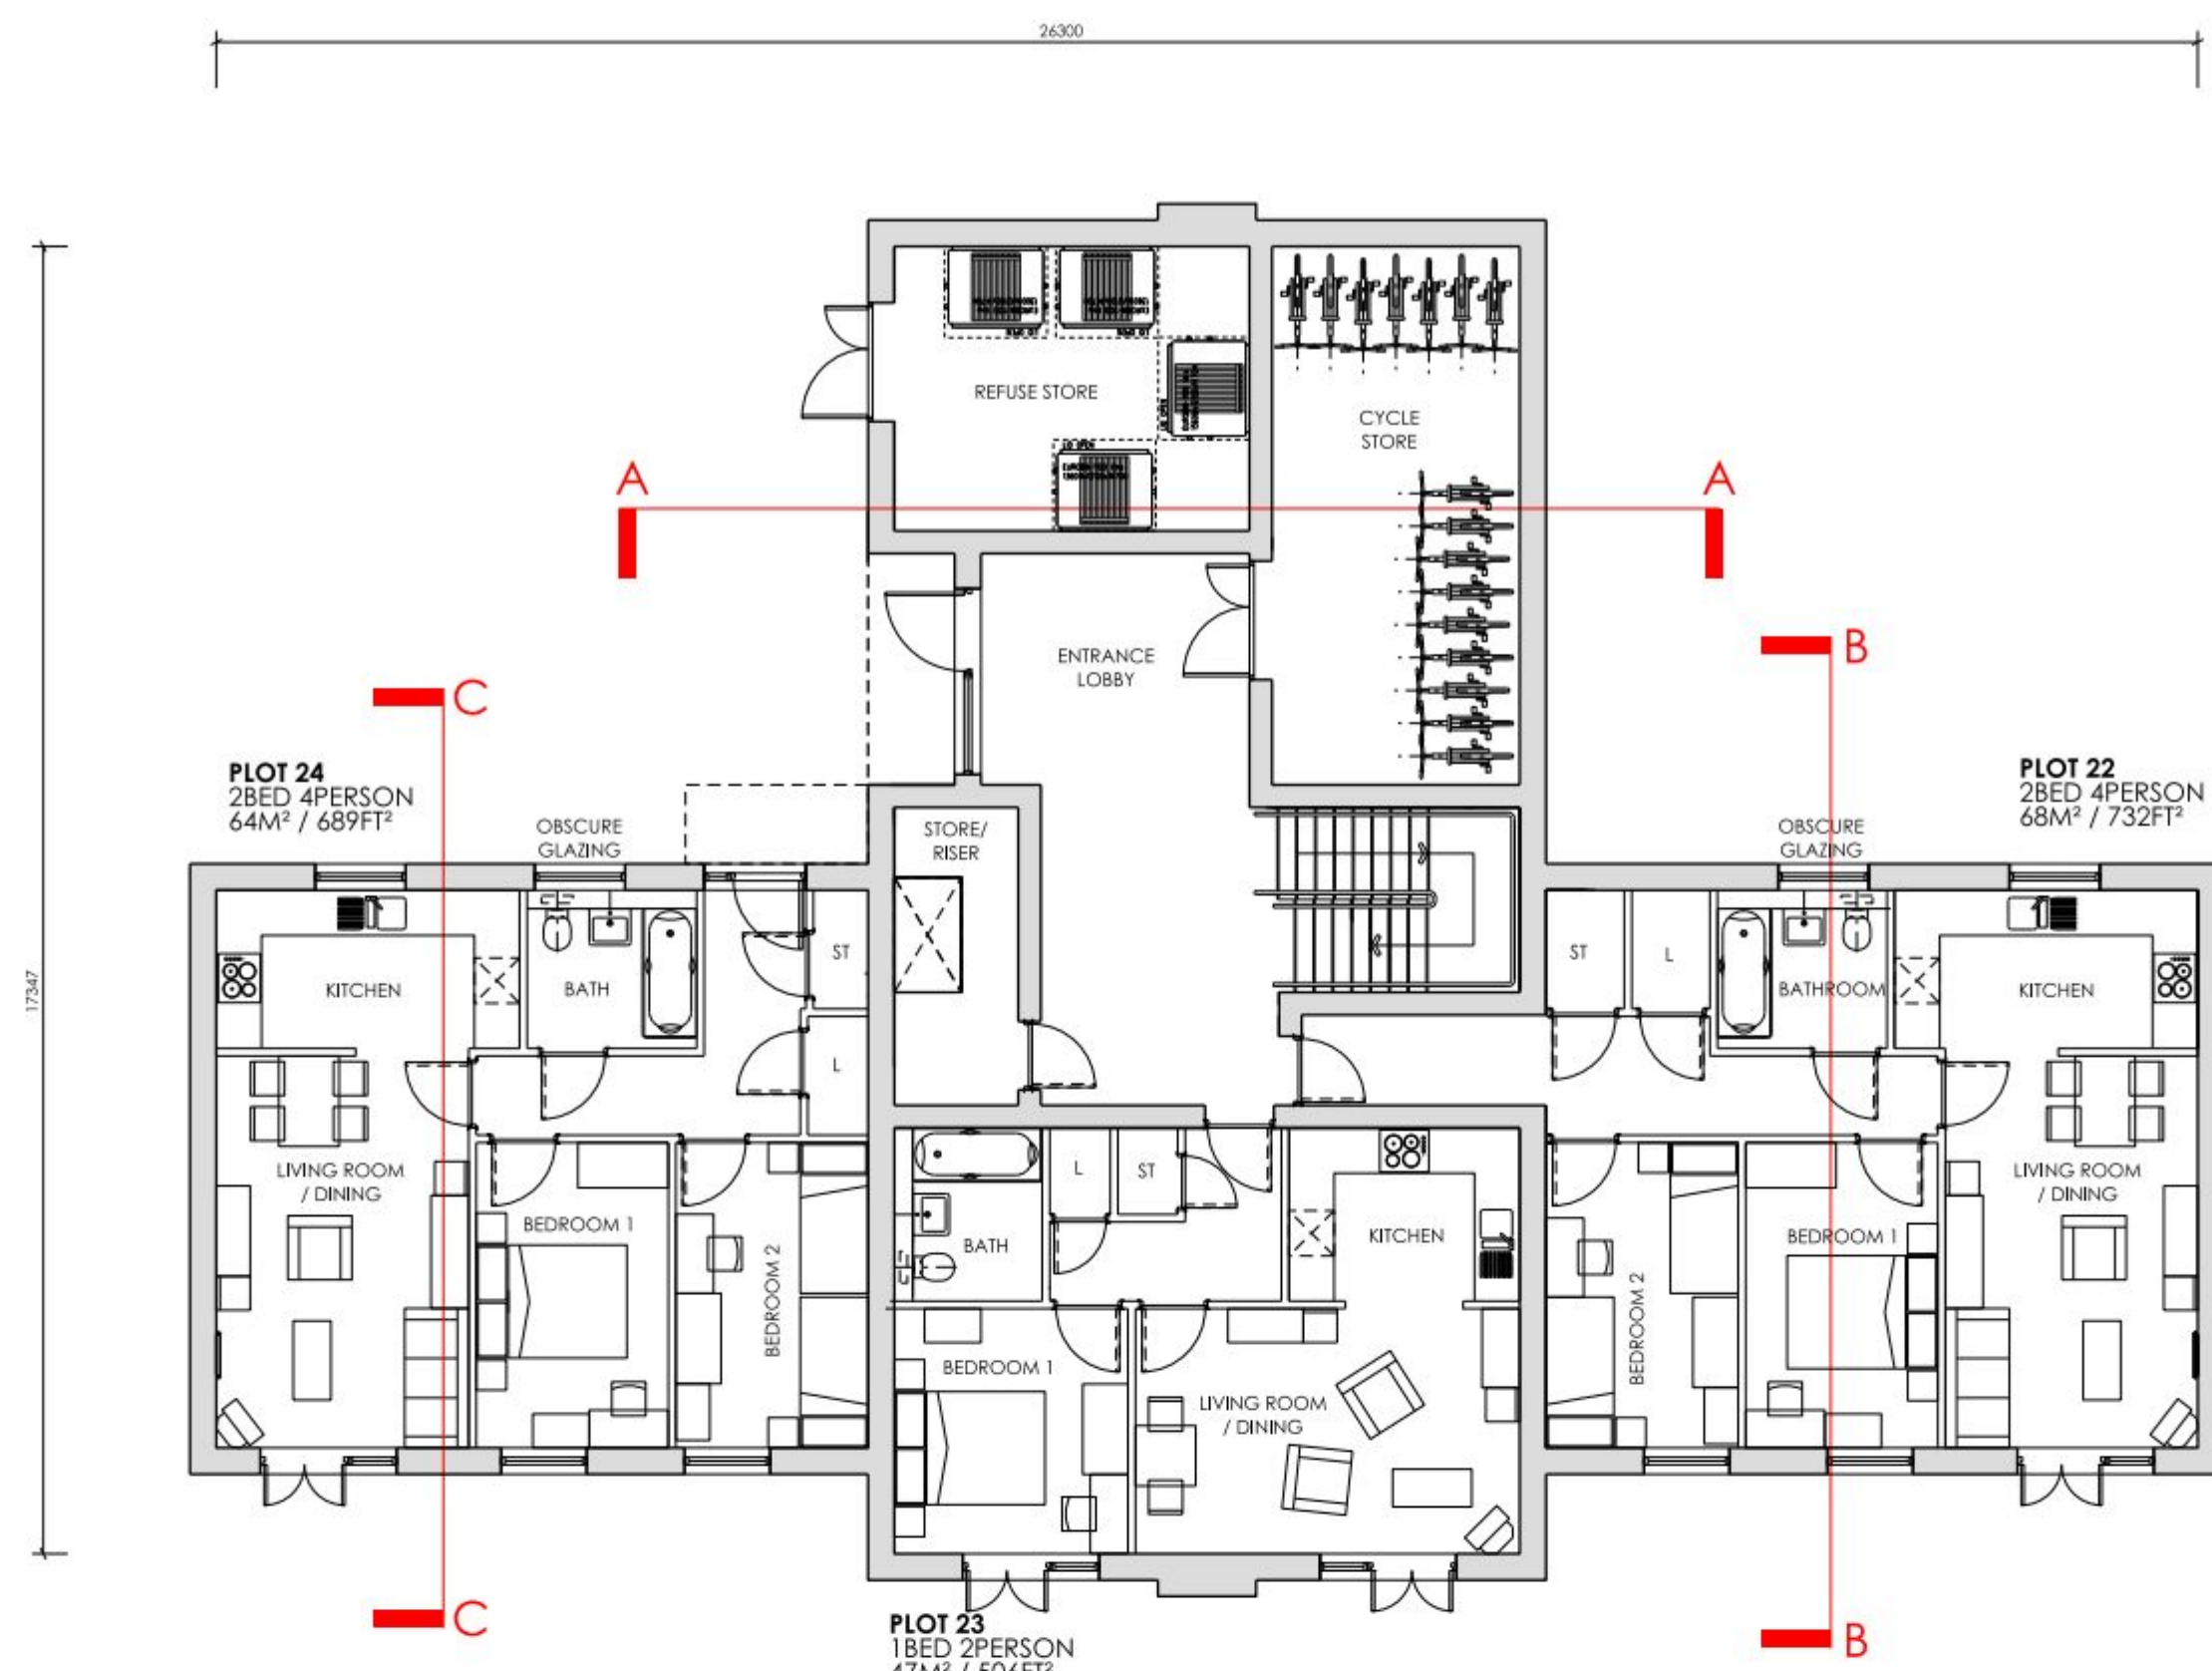

IMPORTANT NOTE FOR USE OF THIS DRAWING: THIS DRAWING HAS BEEN PRODUCED SPECIFICALLY FOR USE ON THIS PROJECT. POPE PRIESTLEY ARCHITECTS CANNOT BE HELD RESPONSIBLE FOR RE-USE OF THE INFORMATION BY OTHERS FOR ANY PURPOSE OTHER THAN FOR WHICH IT IS SPECIFICALLY INTENDED. THIS DRAWING REFLECTS STANDARDS AGREED FOR THIS PROJECT AND CURRENT AT THE TIME OF PRODUCTION AND WILL NOT BE UPDATED IN ACCORDANCE WITH CHANGING LEGISLATION AND/OR OTHER REQUIREMENTS.

SCALE BAR = 10mm REPRESENTS 1m AT TRUE SCALE

POPE PRIESTLEY ARCHITECTS					
ARCHITECTURE TOWN PLANNING URBAN DESIGN					
FERRY HOUSE, CANUTE ROAD, SOUTHAMPTON, HAMPSHIRE, SO14 3PJ. T: +44 (0)23 8033228 F: +44 (0)23 8063286 E: info@popespriestley.co.uk					
ST MICHAELS CONVENT LONDON ROAD WATERLOOVILLE HAMPSHIRE			BLOCK G AFFORDABLE PLANS PLOTS 22 TO 31		
PLANNING ISSUE	SCALE @ A1 1:100	DATE MAY 2012	AUTHOR -	CHECK -	DRAWING NO. PP1144/ 126-00
					REVISION P1