



HAVANT BOROUGH COUNCIL
27 FEB 2013
RECEIVED

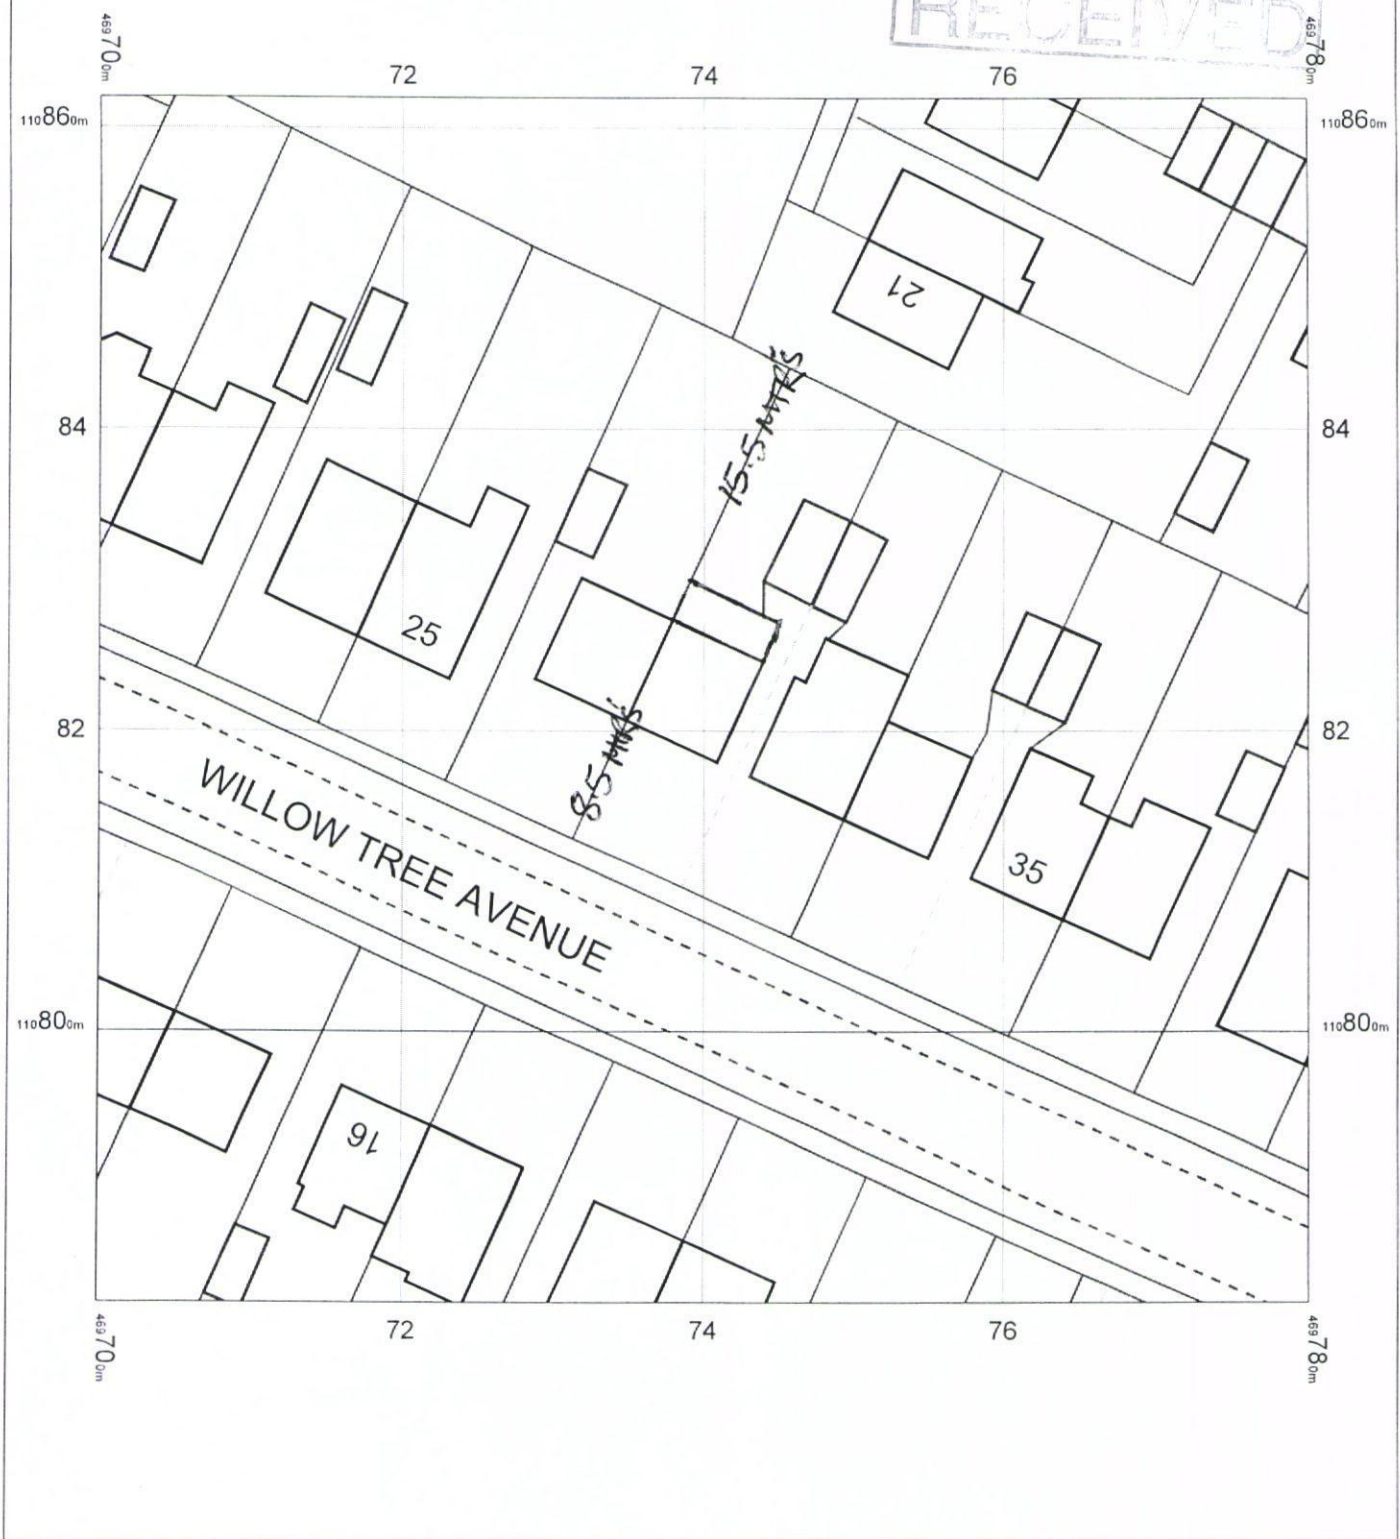

29 WILLOW TREE AVENUE
WATERLOOVILLE
PO8 8AL

OS Mastermap
14 February 2013, ID: BW1-00207856
www.blackwellmapping.co.uk
1:500 scale print at A4, Centre: 469740 E, 110822 N
©Crown Copyright. Licence no. 100041040

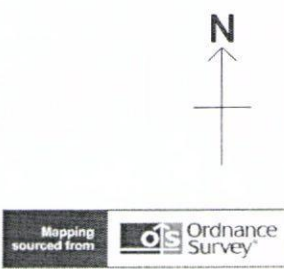

BLACKWELL'S
www.blackwellmapping.co.uk
TEL: 0114 268 7658
maps.sheffield@blackwell.co.uk