
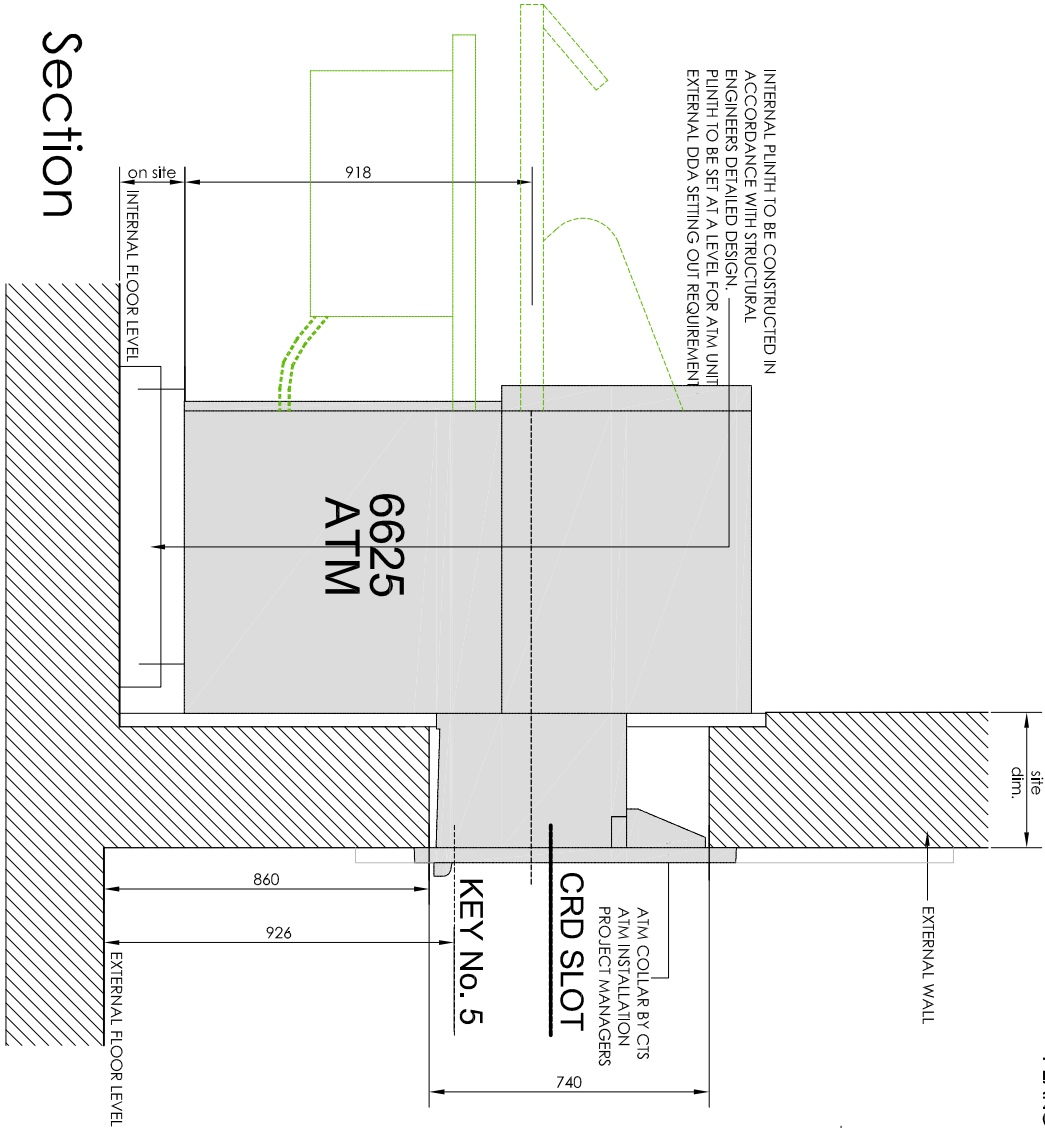


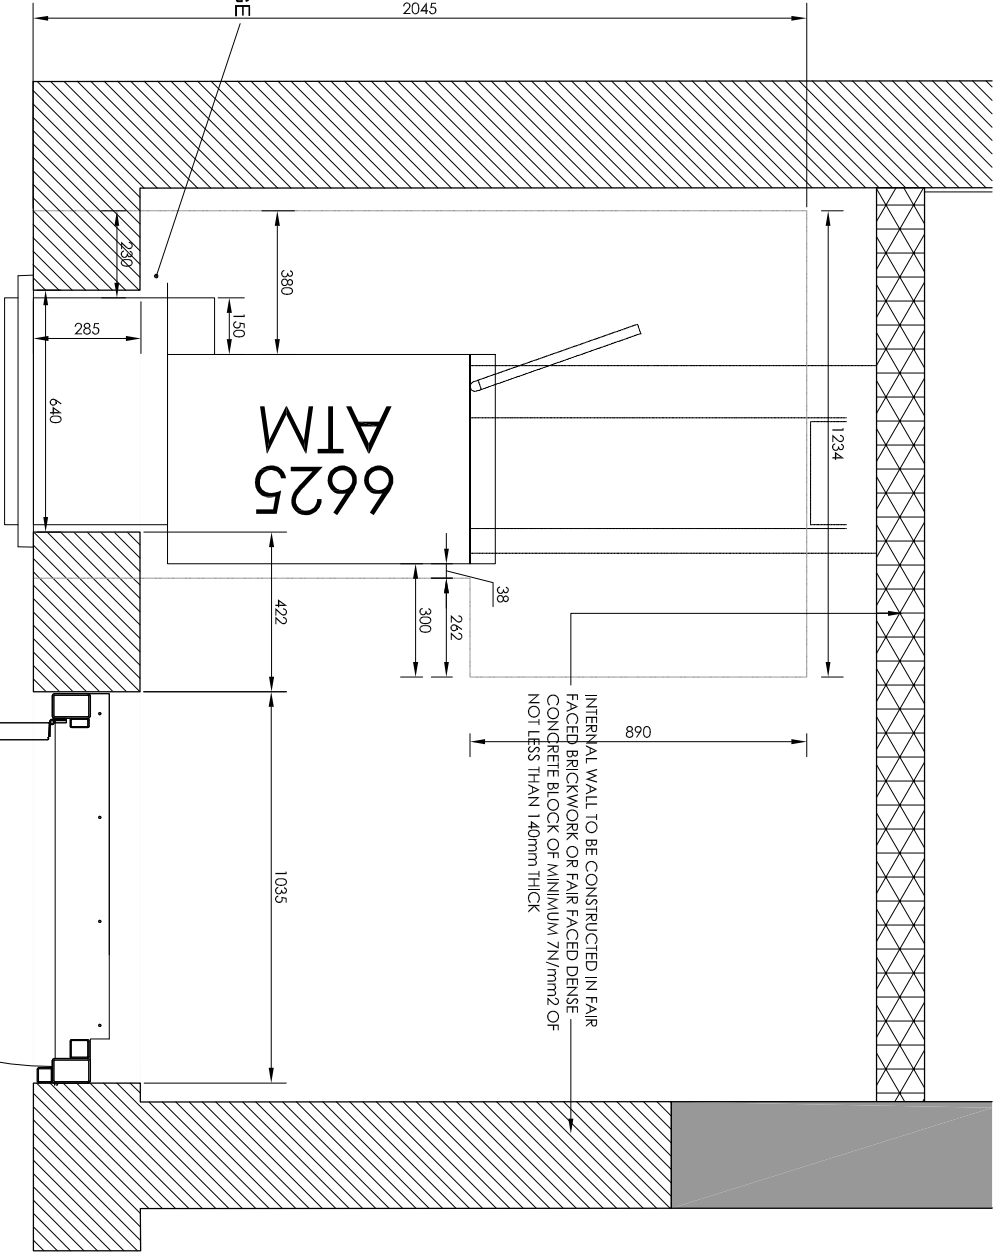

Section

0 0.1 0.25 0.5 1m

1:20 Scale

A3 Sheet

Elevation of cut-out

Client:
TESCO STORES LTD


Project:
LAVENDER ROAD
WATERLOOVILLE

Drawing Title:
FOR PLANNING PURPOSES
ATM DETAILS

Scale: 1:20@A3 Date: 04.02.13 Drawn: JM Checked:

Project No: Drawing No: Revision:

4847 (P)203-2

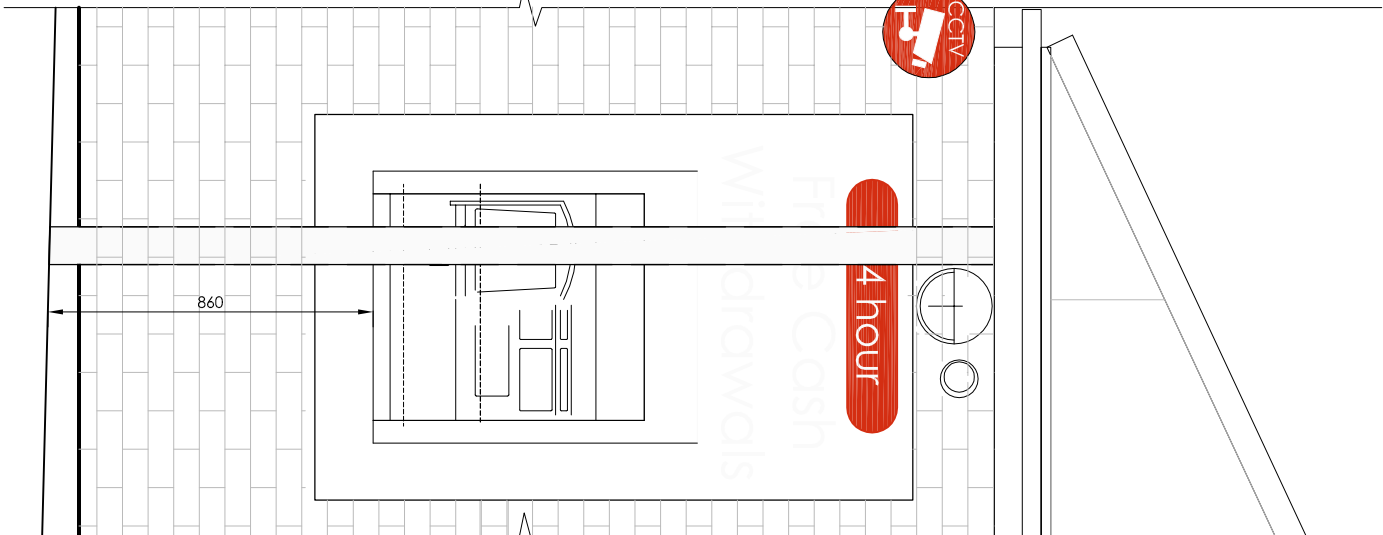

Elevation of machine



Revision:

By Appr

Copyright Archer Architects. All dimensions to be verified on site.