




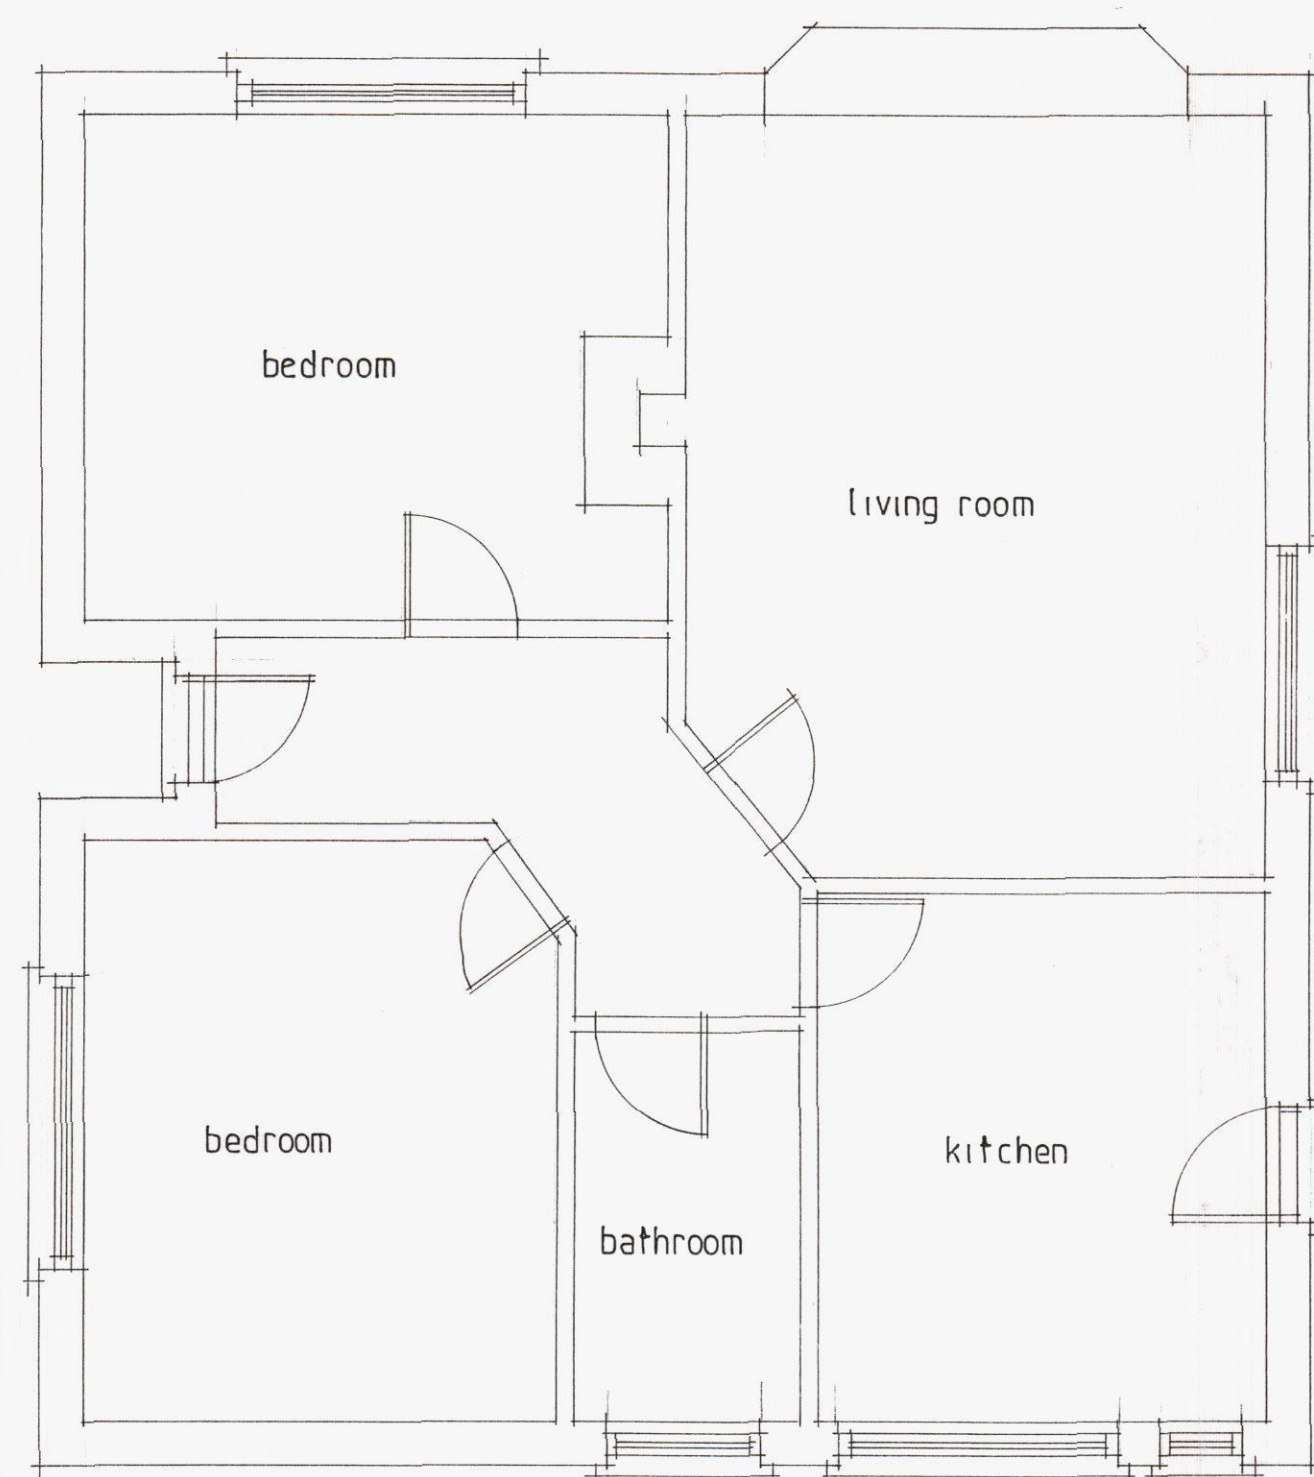


Existing ground floor

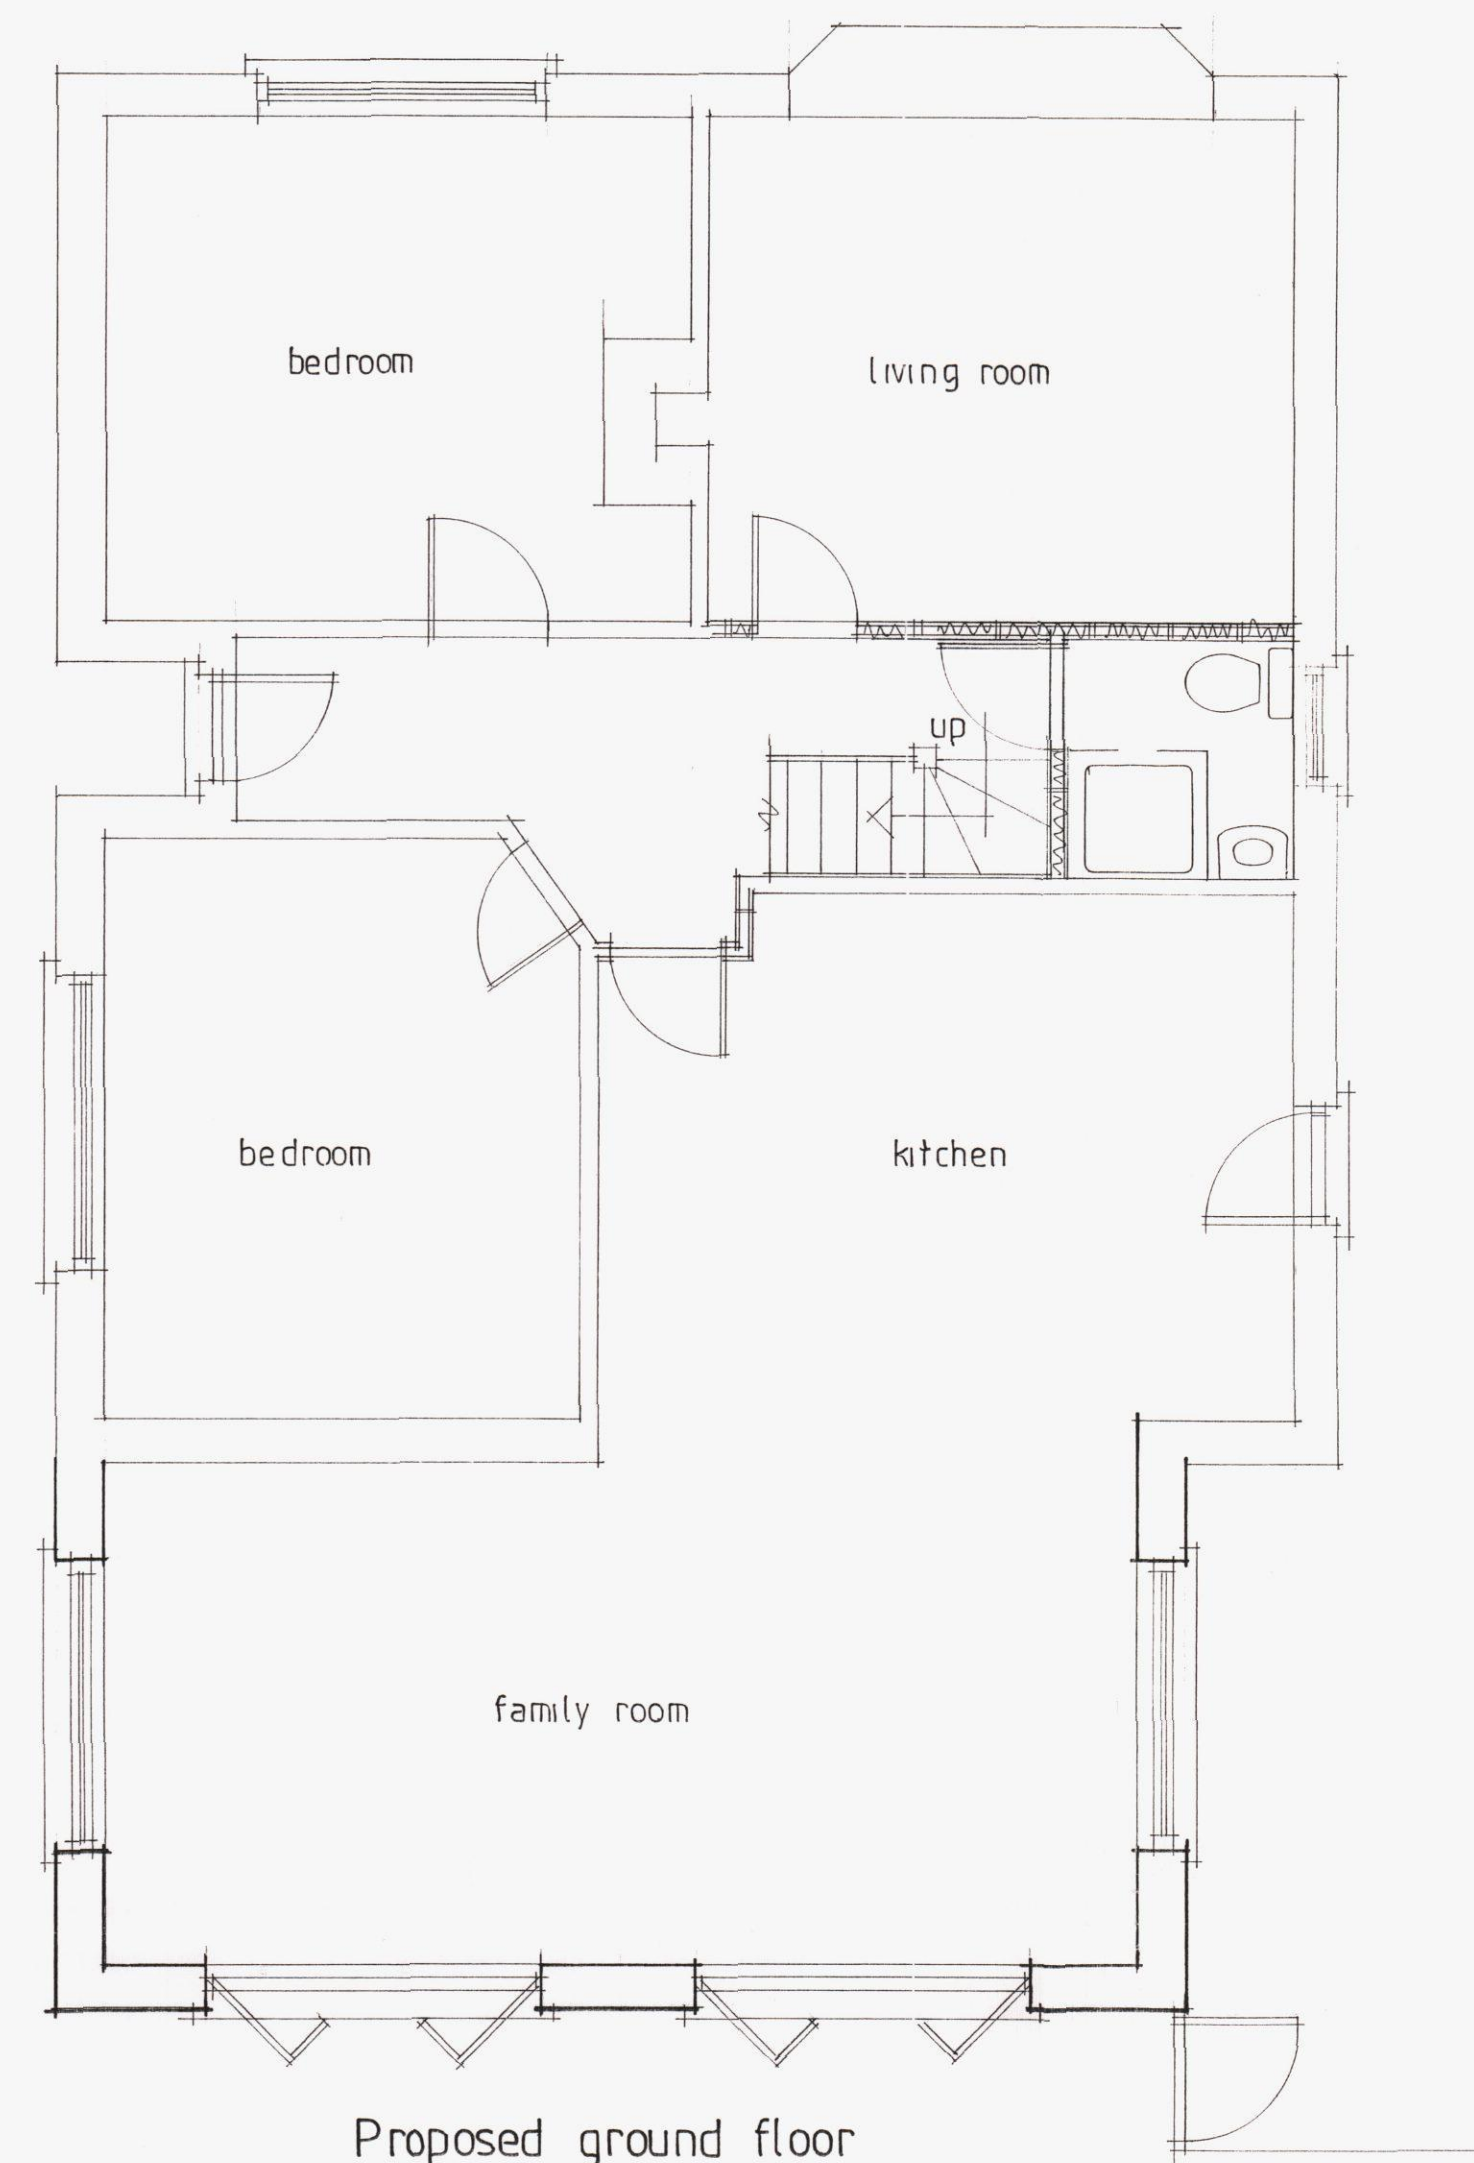


Proposed ground floor

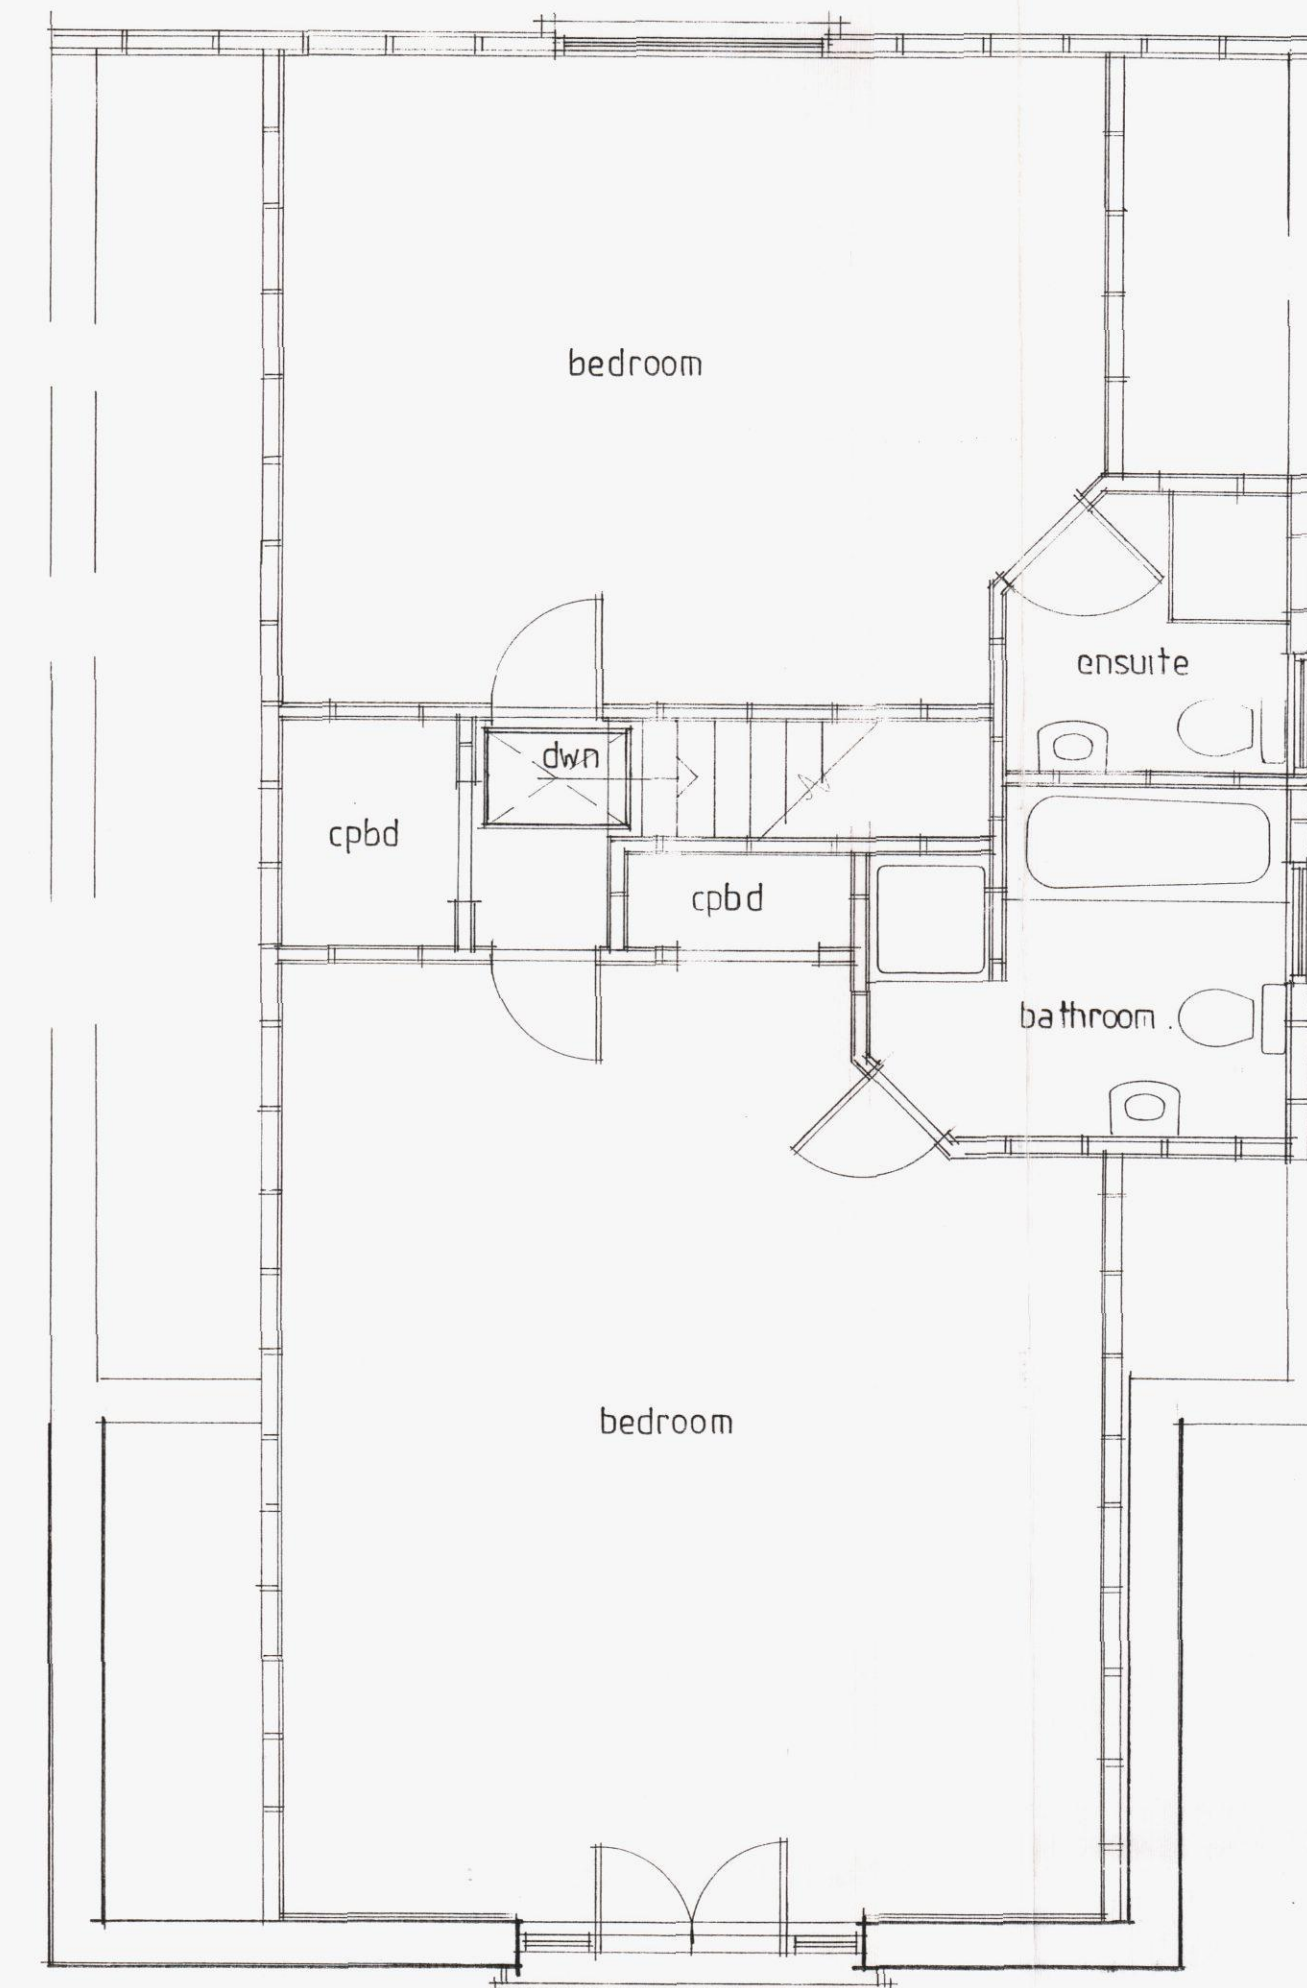


Proposed roofspace

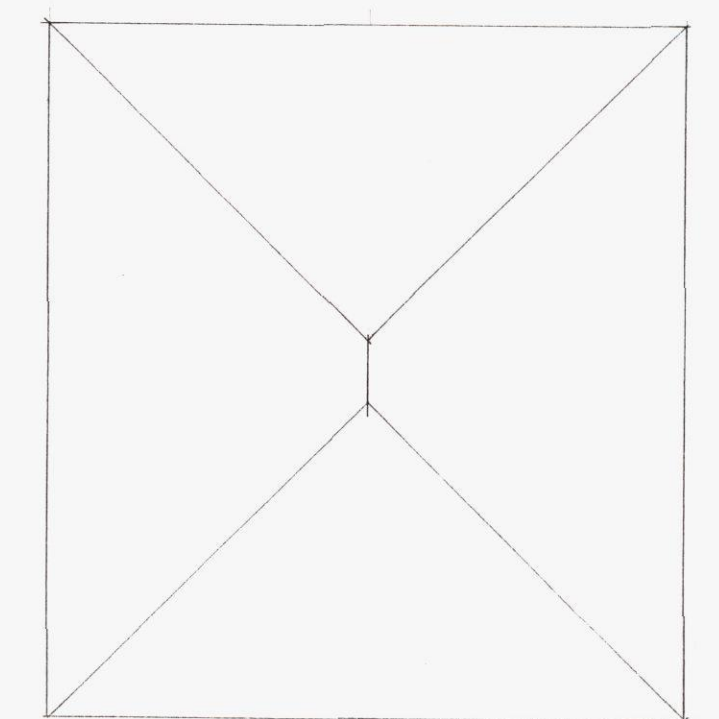


existing roofplan

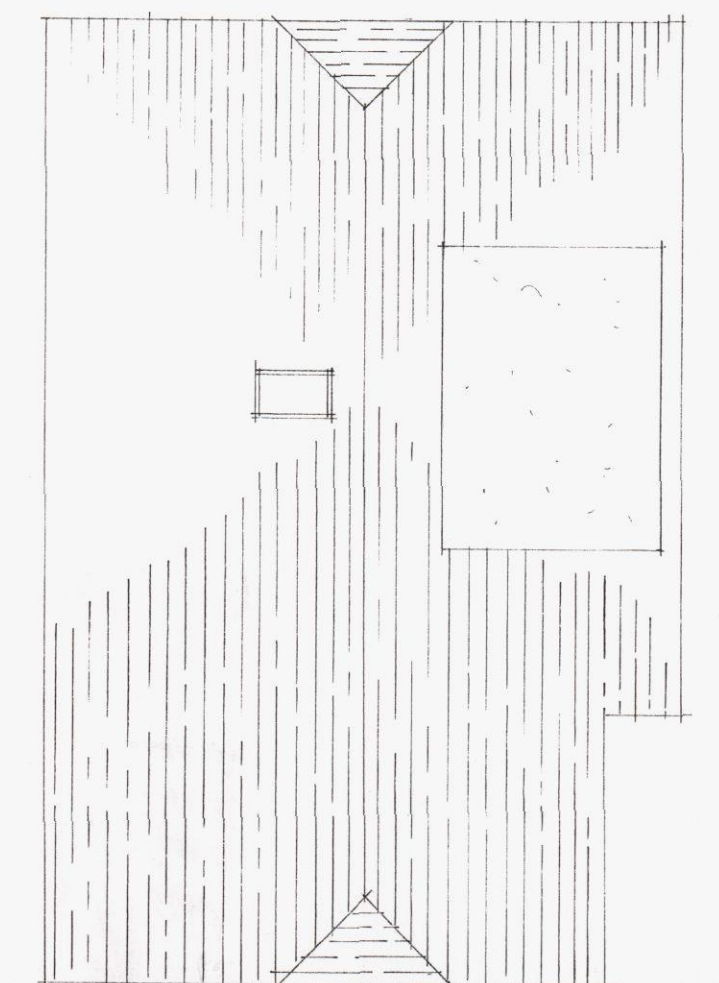

proposed roofplan

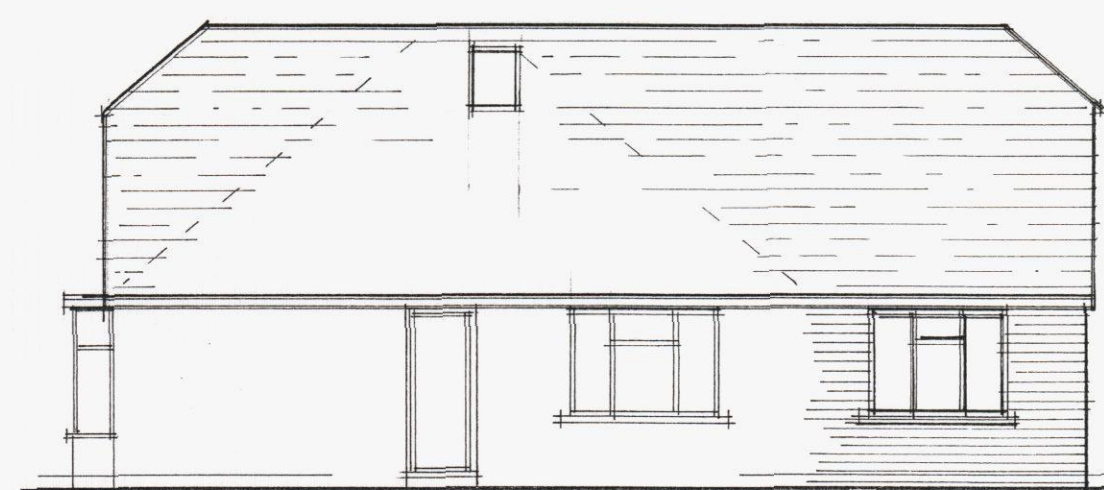

Proposed side rear front & side elevations

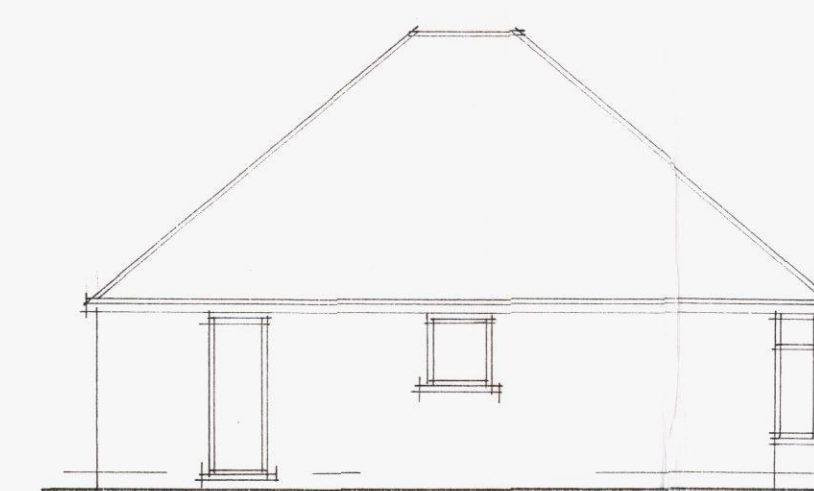

Existing side rear front & side elevations

A	Date	Revision
© copyright		
THORNS-YOUNG ARCHITECTURAL		
THORNS-YOUNG LTD CHARTERED BUILDING CONSULTANTS 212 London Road, North End, Portsmouth PO2 010 Tel: 023 9267 2881 Fax: 023 9266 3157 Website: www.thornsyounge.co.uk		
Client		
Mr M Craig		
Job Title		
8 Hawthorn Grove Hayling Island		
HAYLING BOROUGH COUNCIL 18 APR 2013 RECEIVED		
Drawing Title		
Room in roof & extension		
Scale 1:100 1:50		
Date MARCH 2013 Drawn by RN		
Dwg. No. 6047-13 Rev.		