

NOTE CHECK ALL MEASUREMENTS ON SITE PRIOR TO THE COMMENCEMENT OF WORK.


PROPOSED ALTERATIONS AND ADDITIONS THE RETREAT, CROFT LANE, HAYLING ISLAND, HANTS. FOR MR M. COOPER.

SINGLE STACK PLUMBING TO BS 5572 USE 75MM DEEP SEAL TRAPS PROVIDE RODDING ACCESS AT ALL CHANGES IN DIRECTION AND AT BASE OF STACK WHICH IS TO TERMINATE MIN 900MM ABOVE THE NEAREST OPENING WINDOW.

EXISTING INSPECTION CHAMBER TO BE FITTED WITH A DOUBLE SEAL SCREW DOWN COVER AND FRAME.

FULLY OPENABLE WINDOW FOR ESCAPE PURPOSES

17 JUN 2013

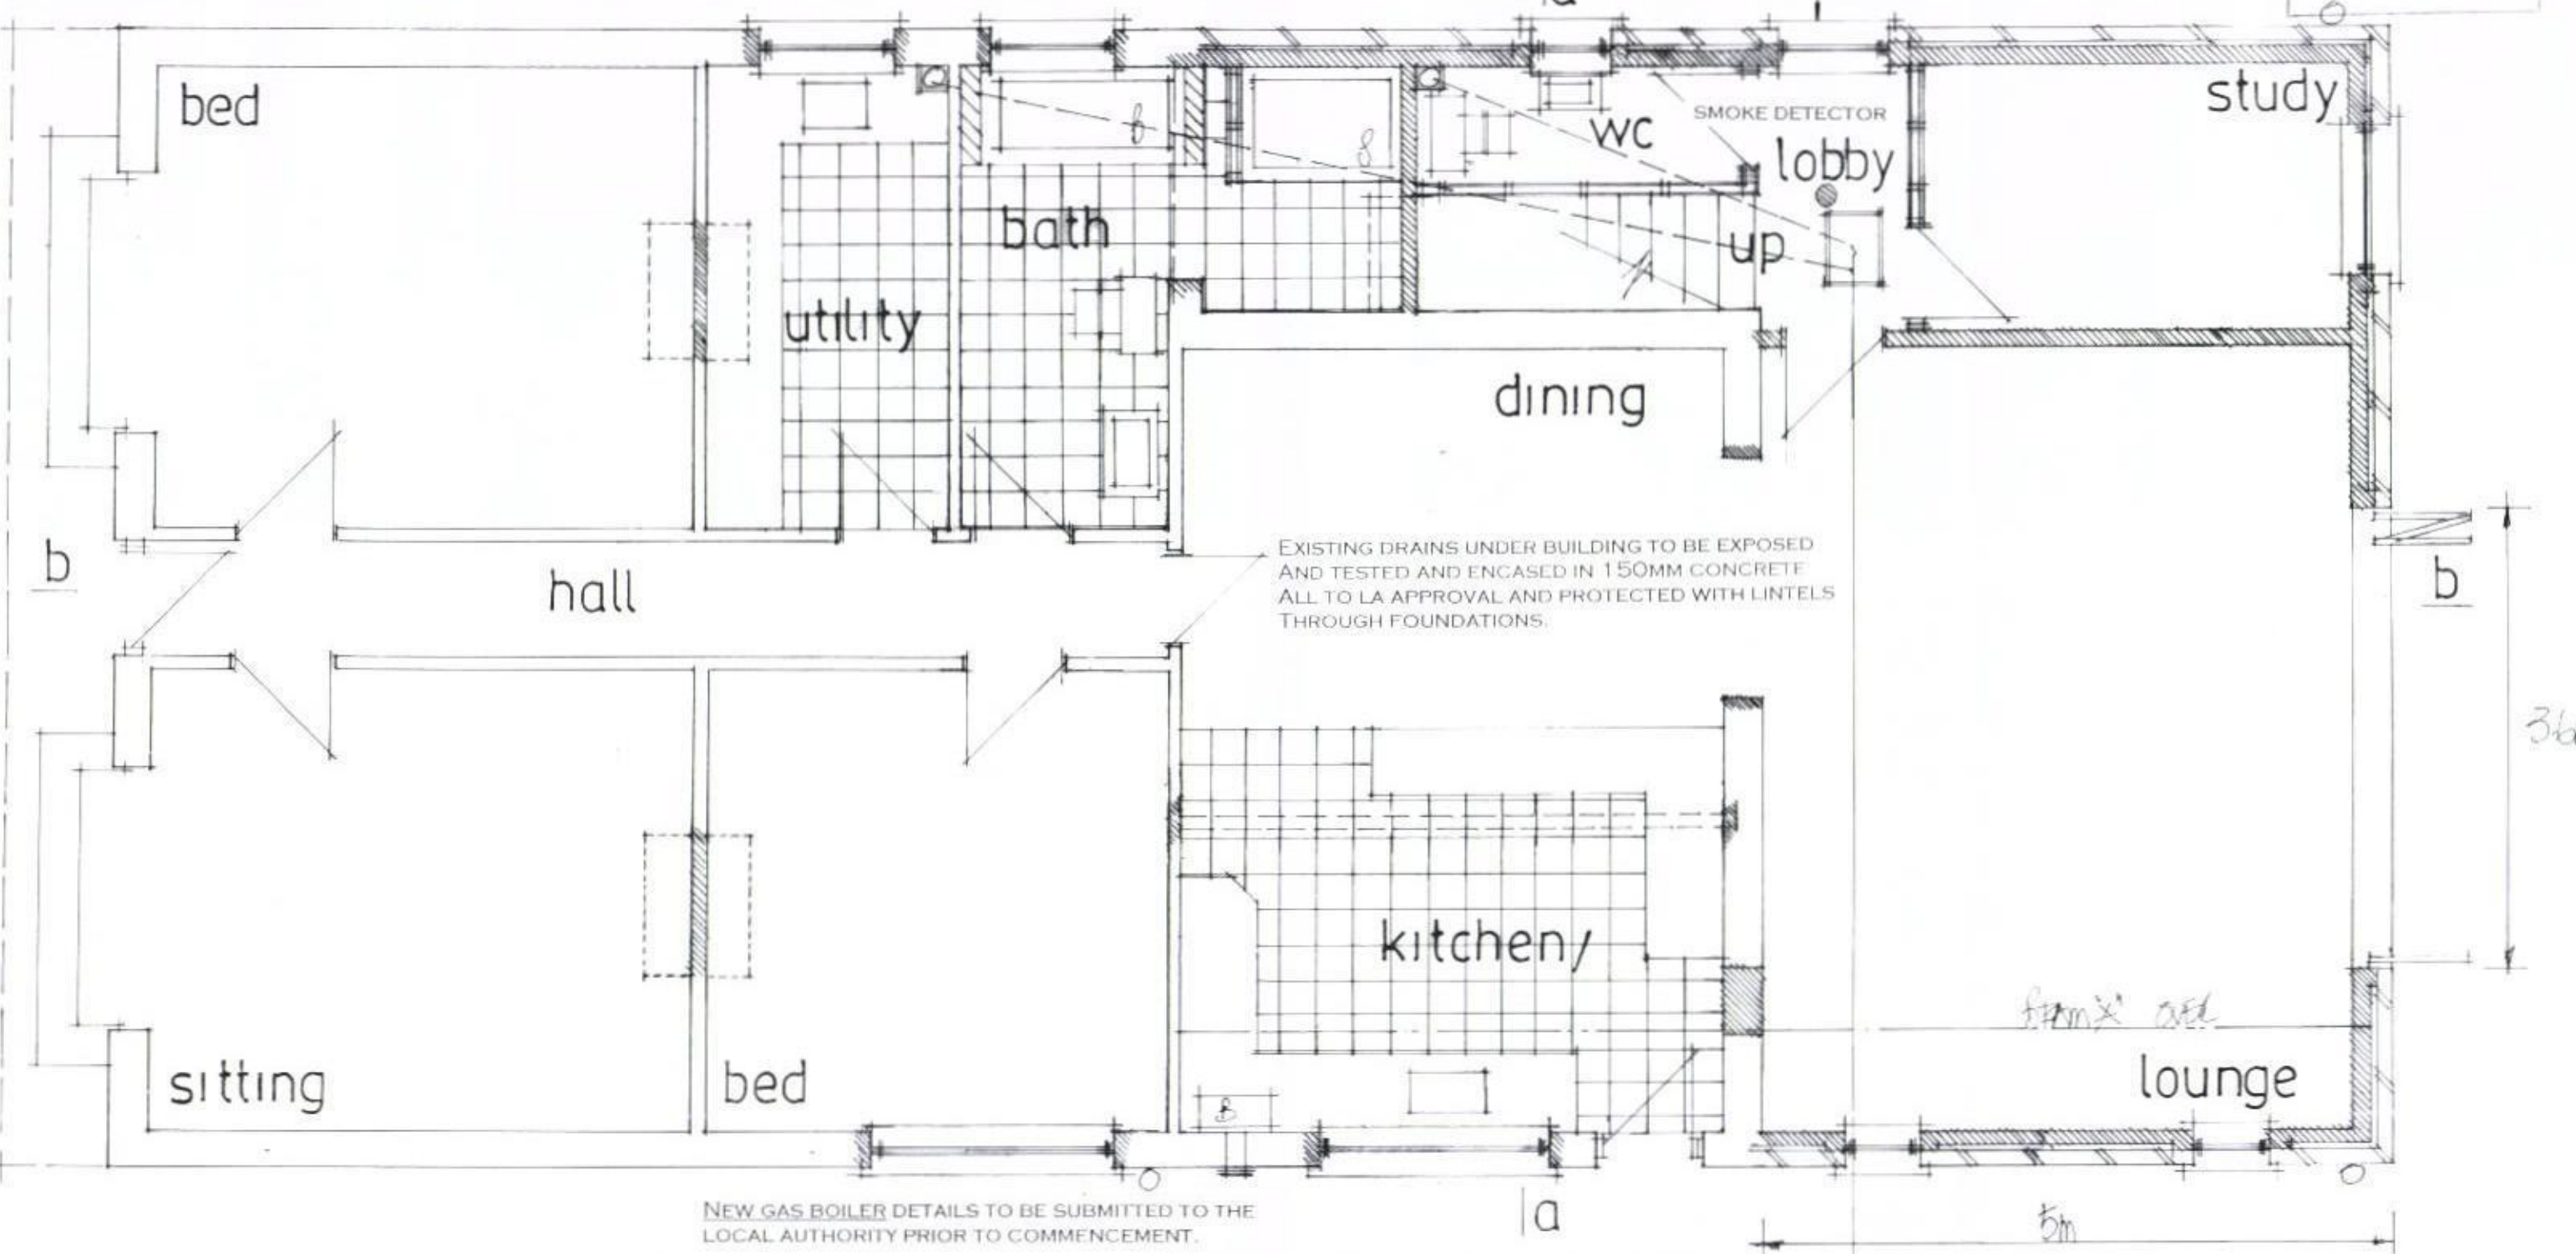

date may 2013
scale 1:50
(AM AND DEO JUNE 13)

PROPOSED GROUND FLOOR

PETER J. WALKER MRICS
CHARTERED SURVEYOR
182 SEAFRONT, HAYLING ISLAND, HANTS
PO11 9 AN

TEL: 02392 467571