



EXISTING ELEVATIONS 1:100

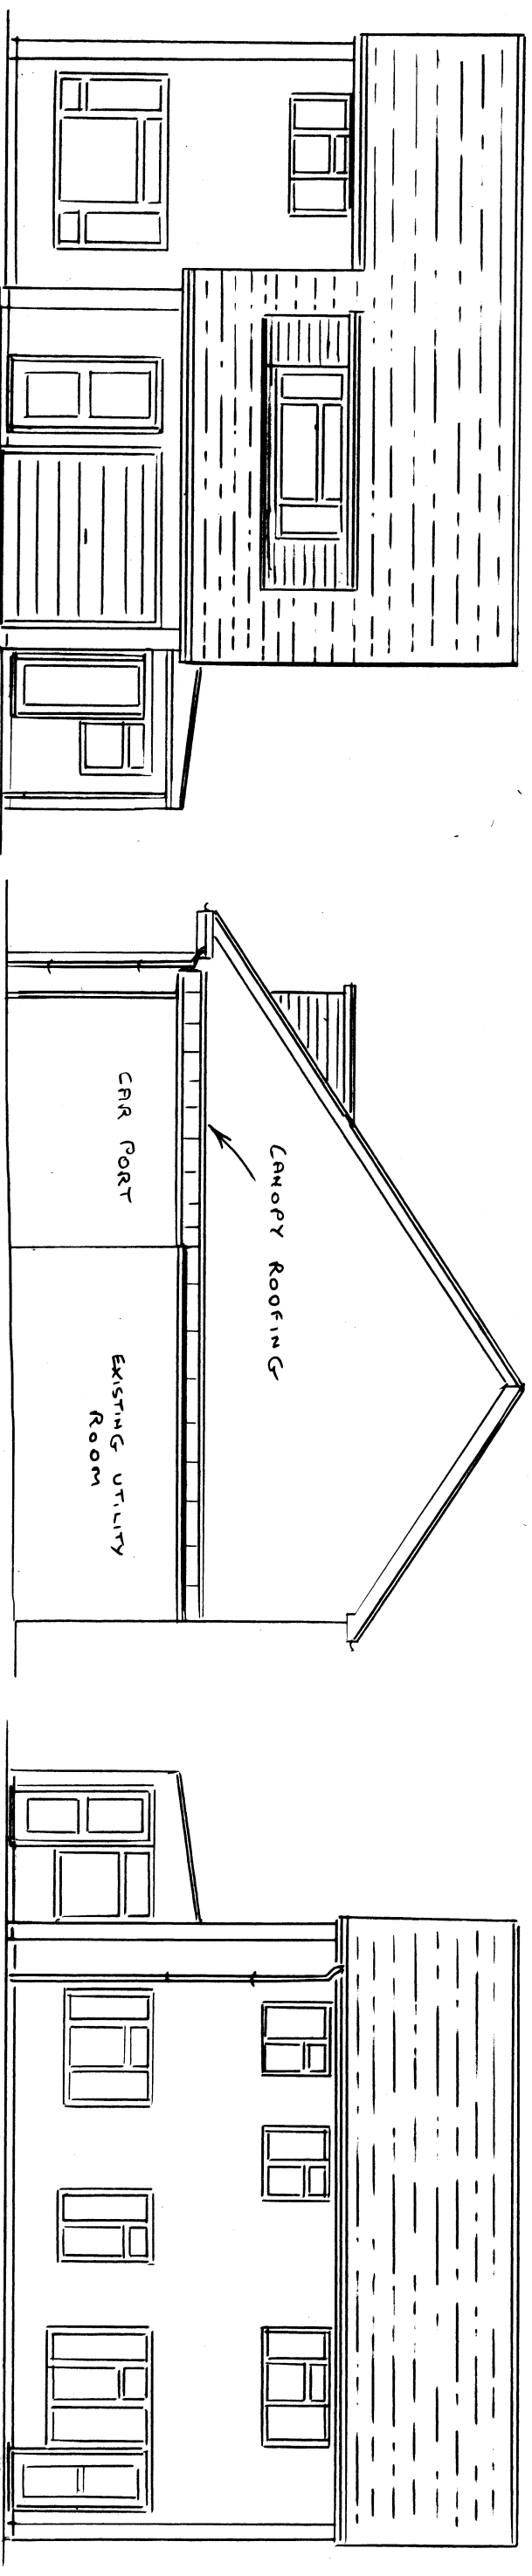

FRONT ELEVATION (SOUTH)

SIDE ELEVATION (EAST)

REAR ELEVATION (NORTH)

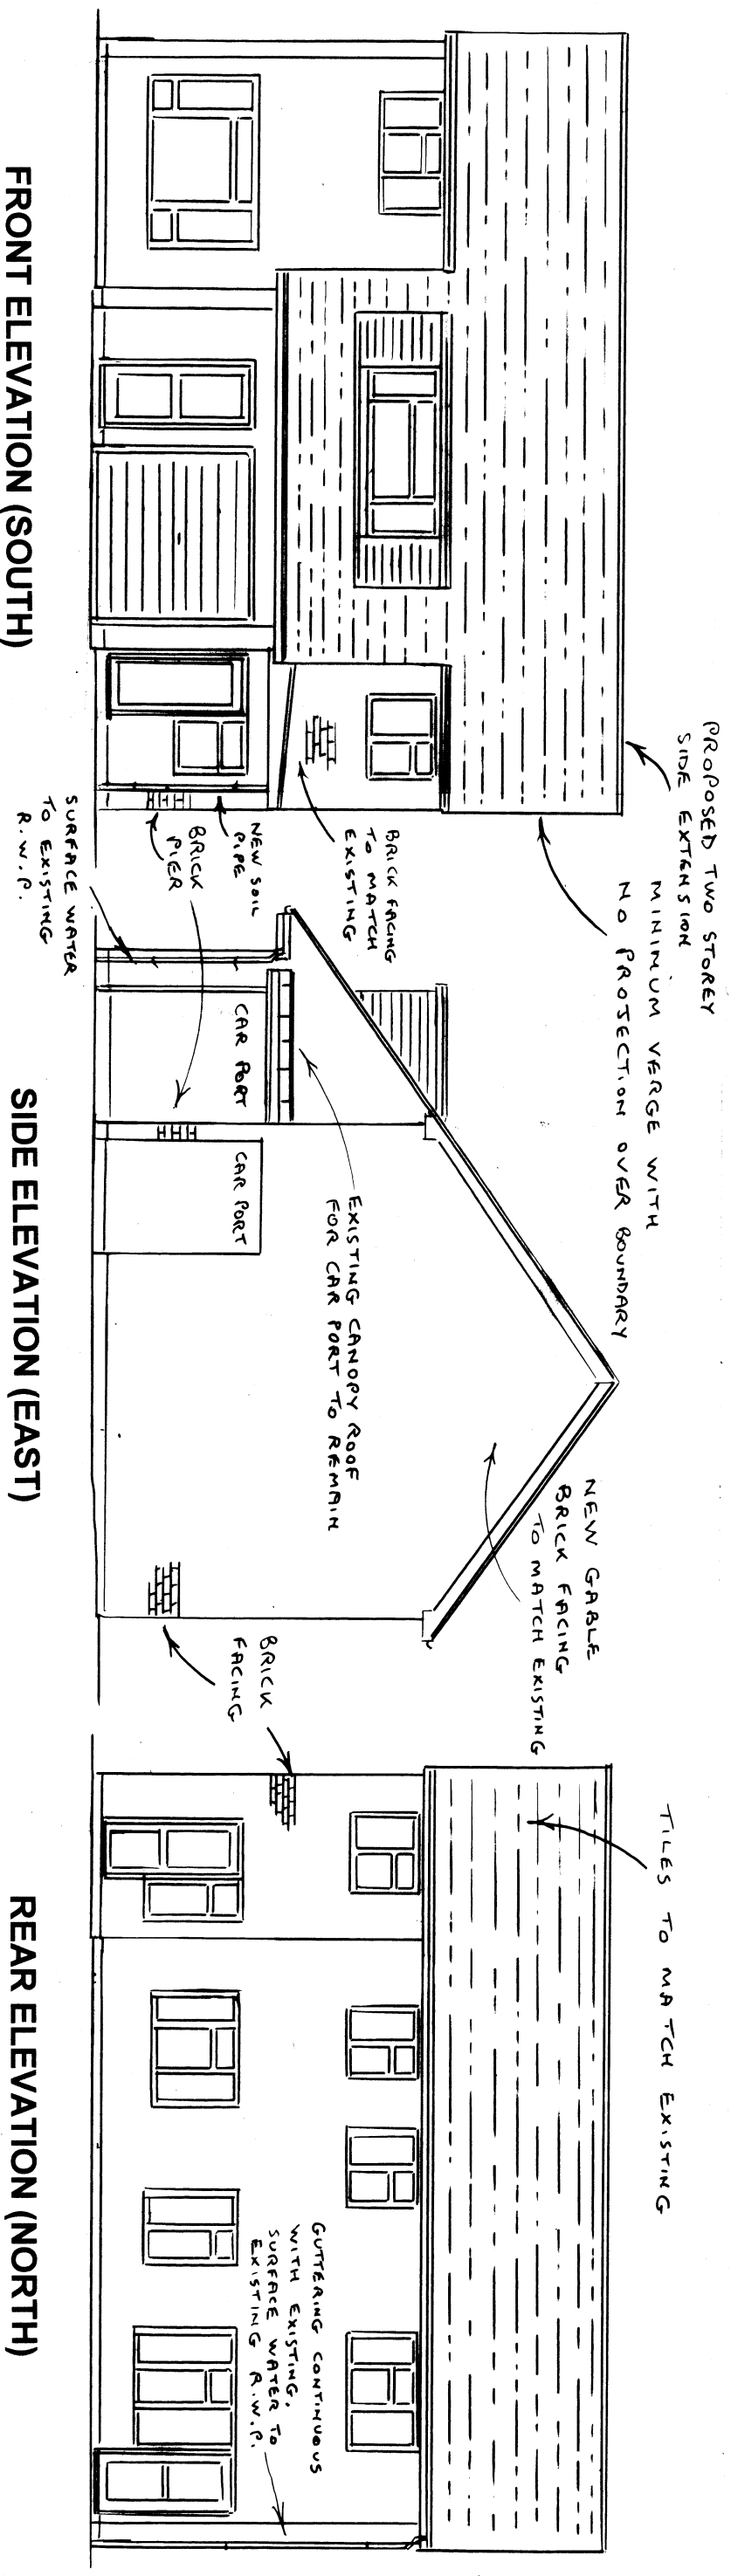

FRONT ELEVATION (SOUTH)

SIDE ELEVATION (EAST)

REAR ELEVATION (NORTH)

PROPOSED ELEVATIONS 1:100

ROGER CLARK (ARCHITECTURAL SERVICES)	
Tel: 023 9237 3841	
PLAN No:	240/284 / 2
Elevations	1:100
Drawing: Scale:	
PROPOSED EXTENSION	
18 PENNANT HILLS	
BEDHAMPTON HAVANT	