




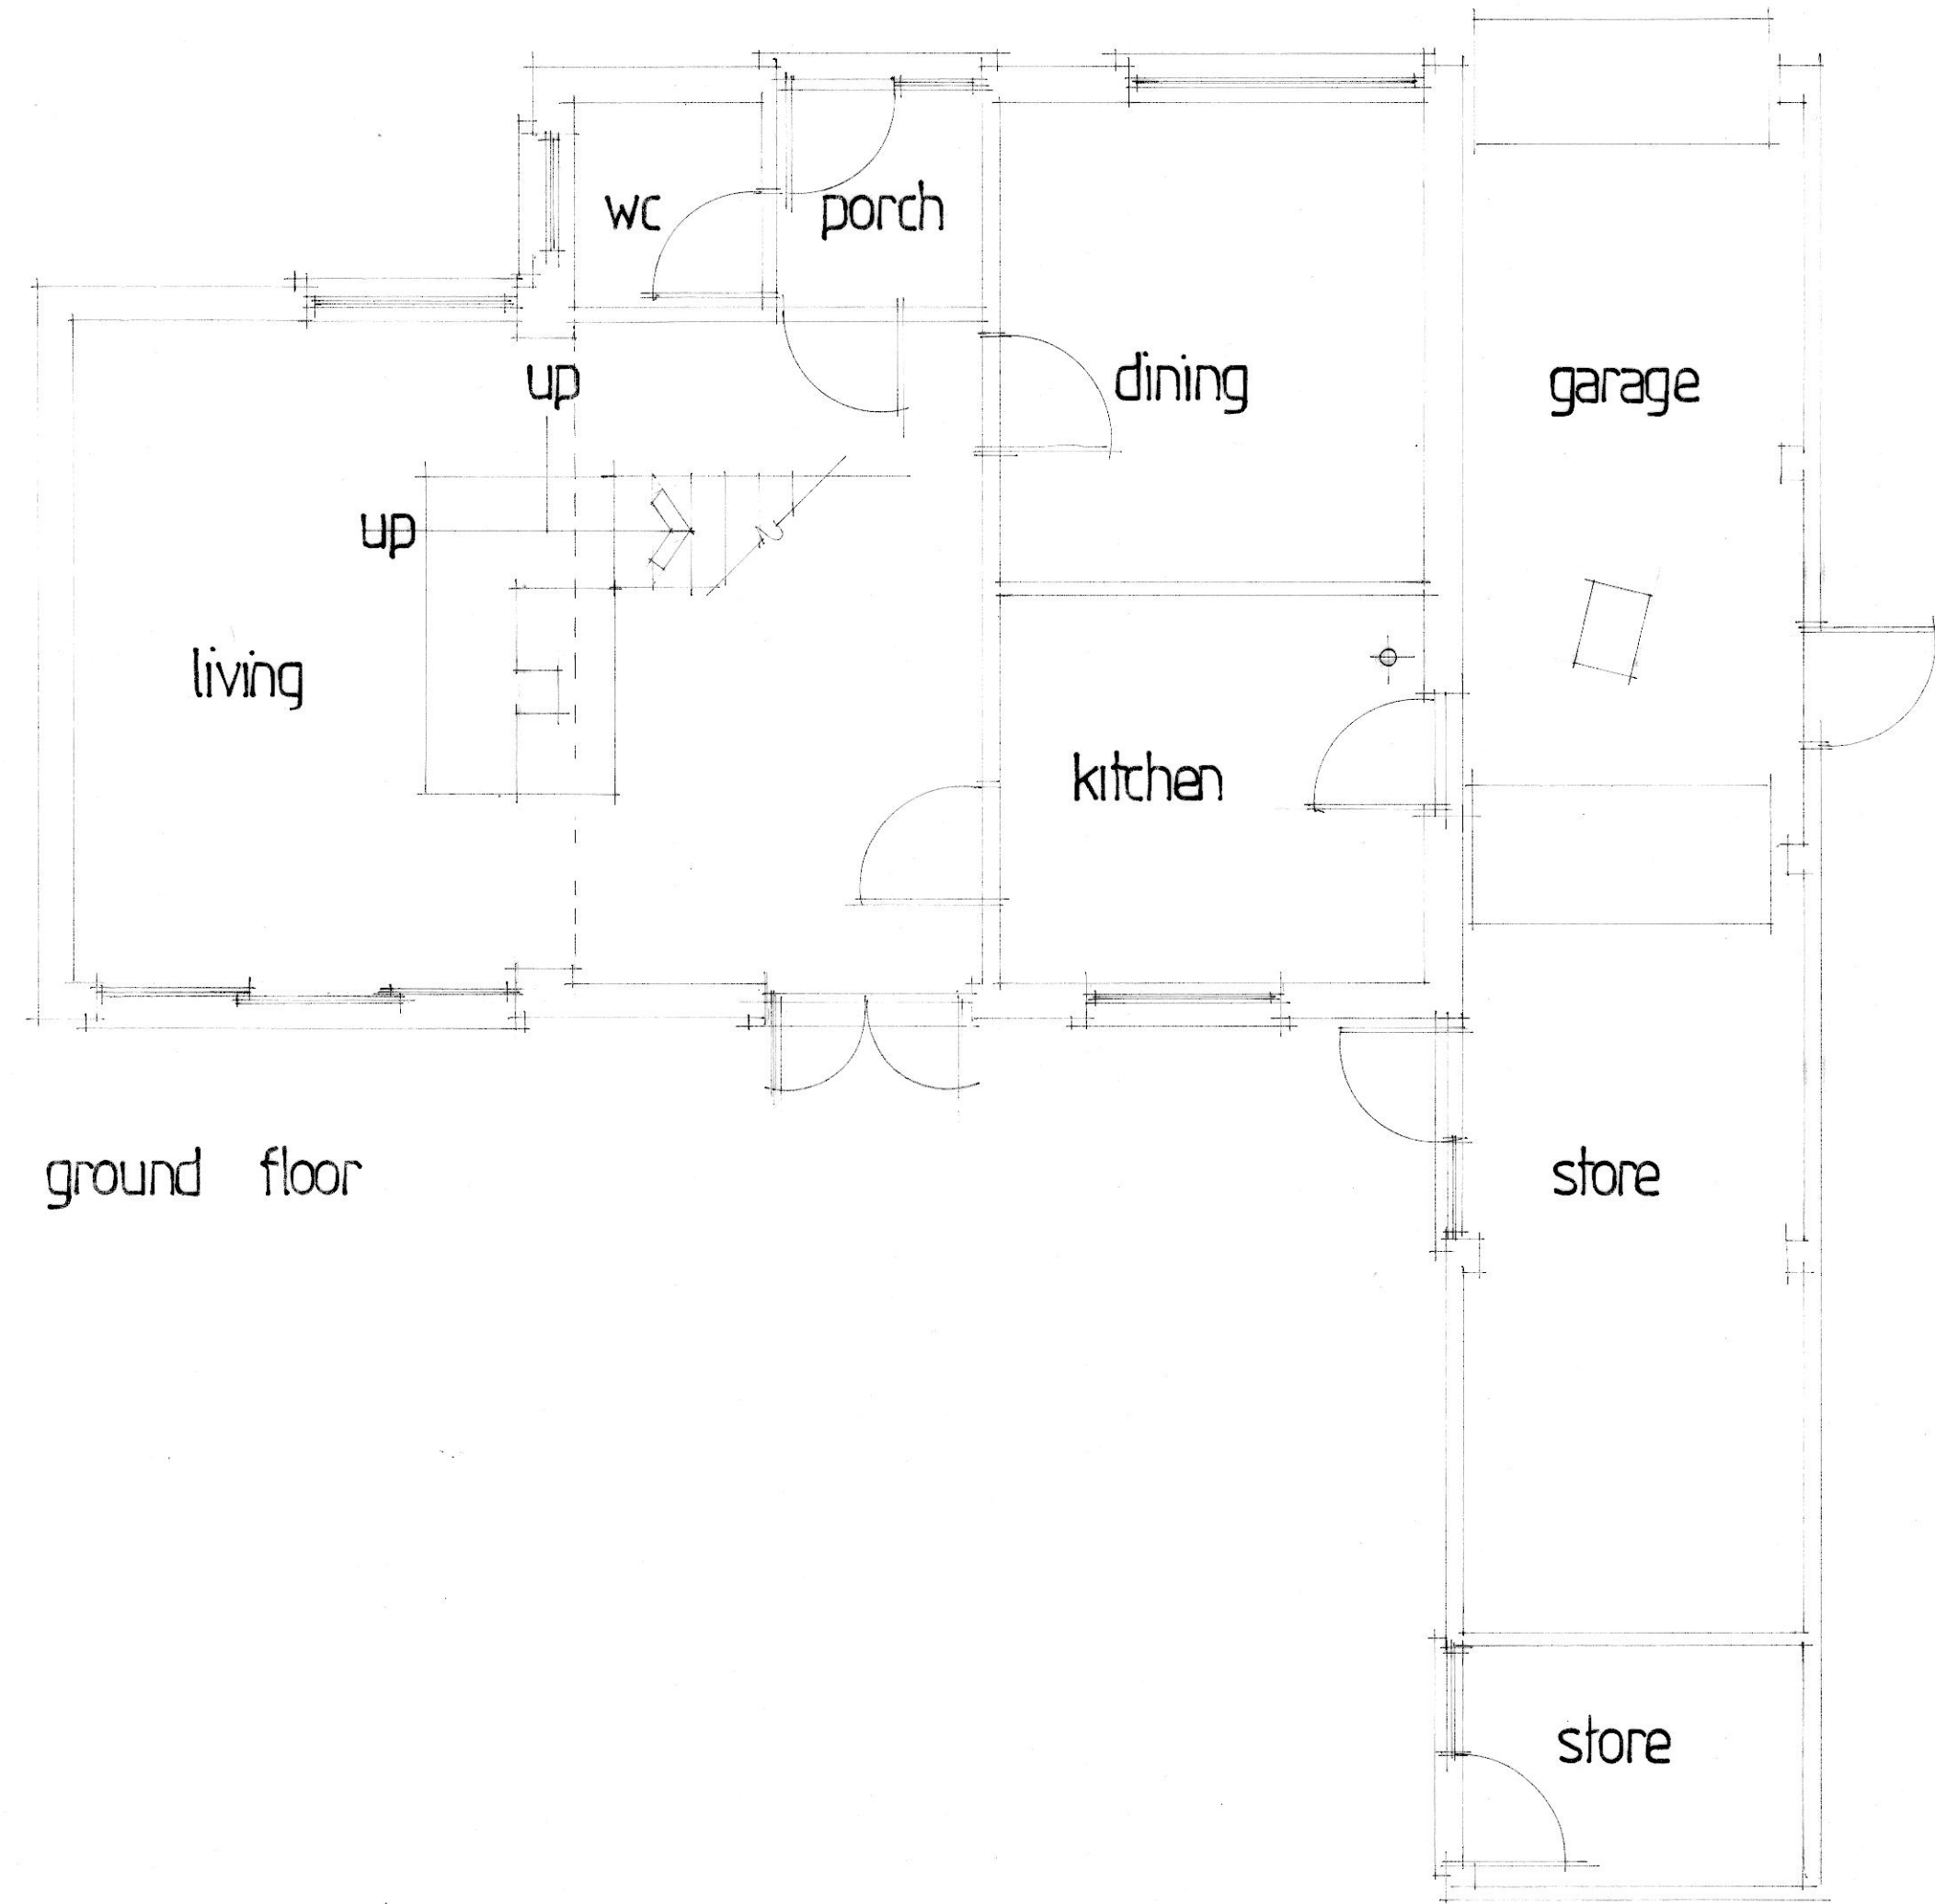


ground floor

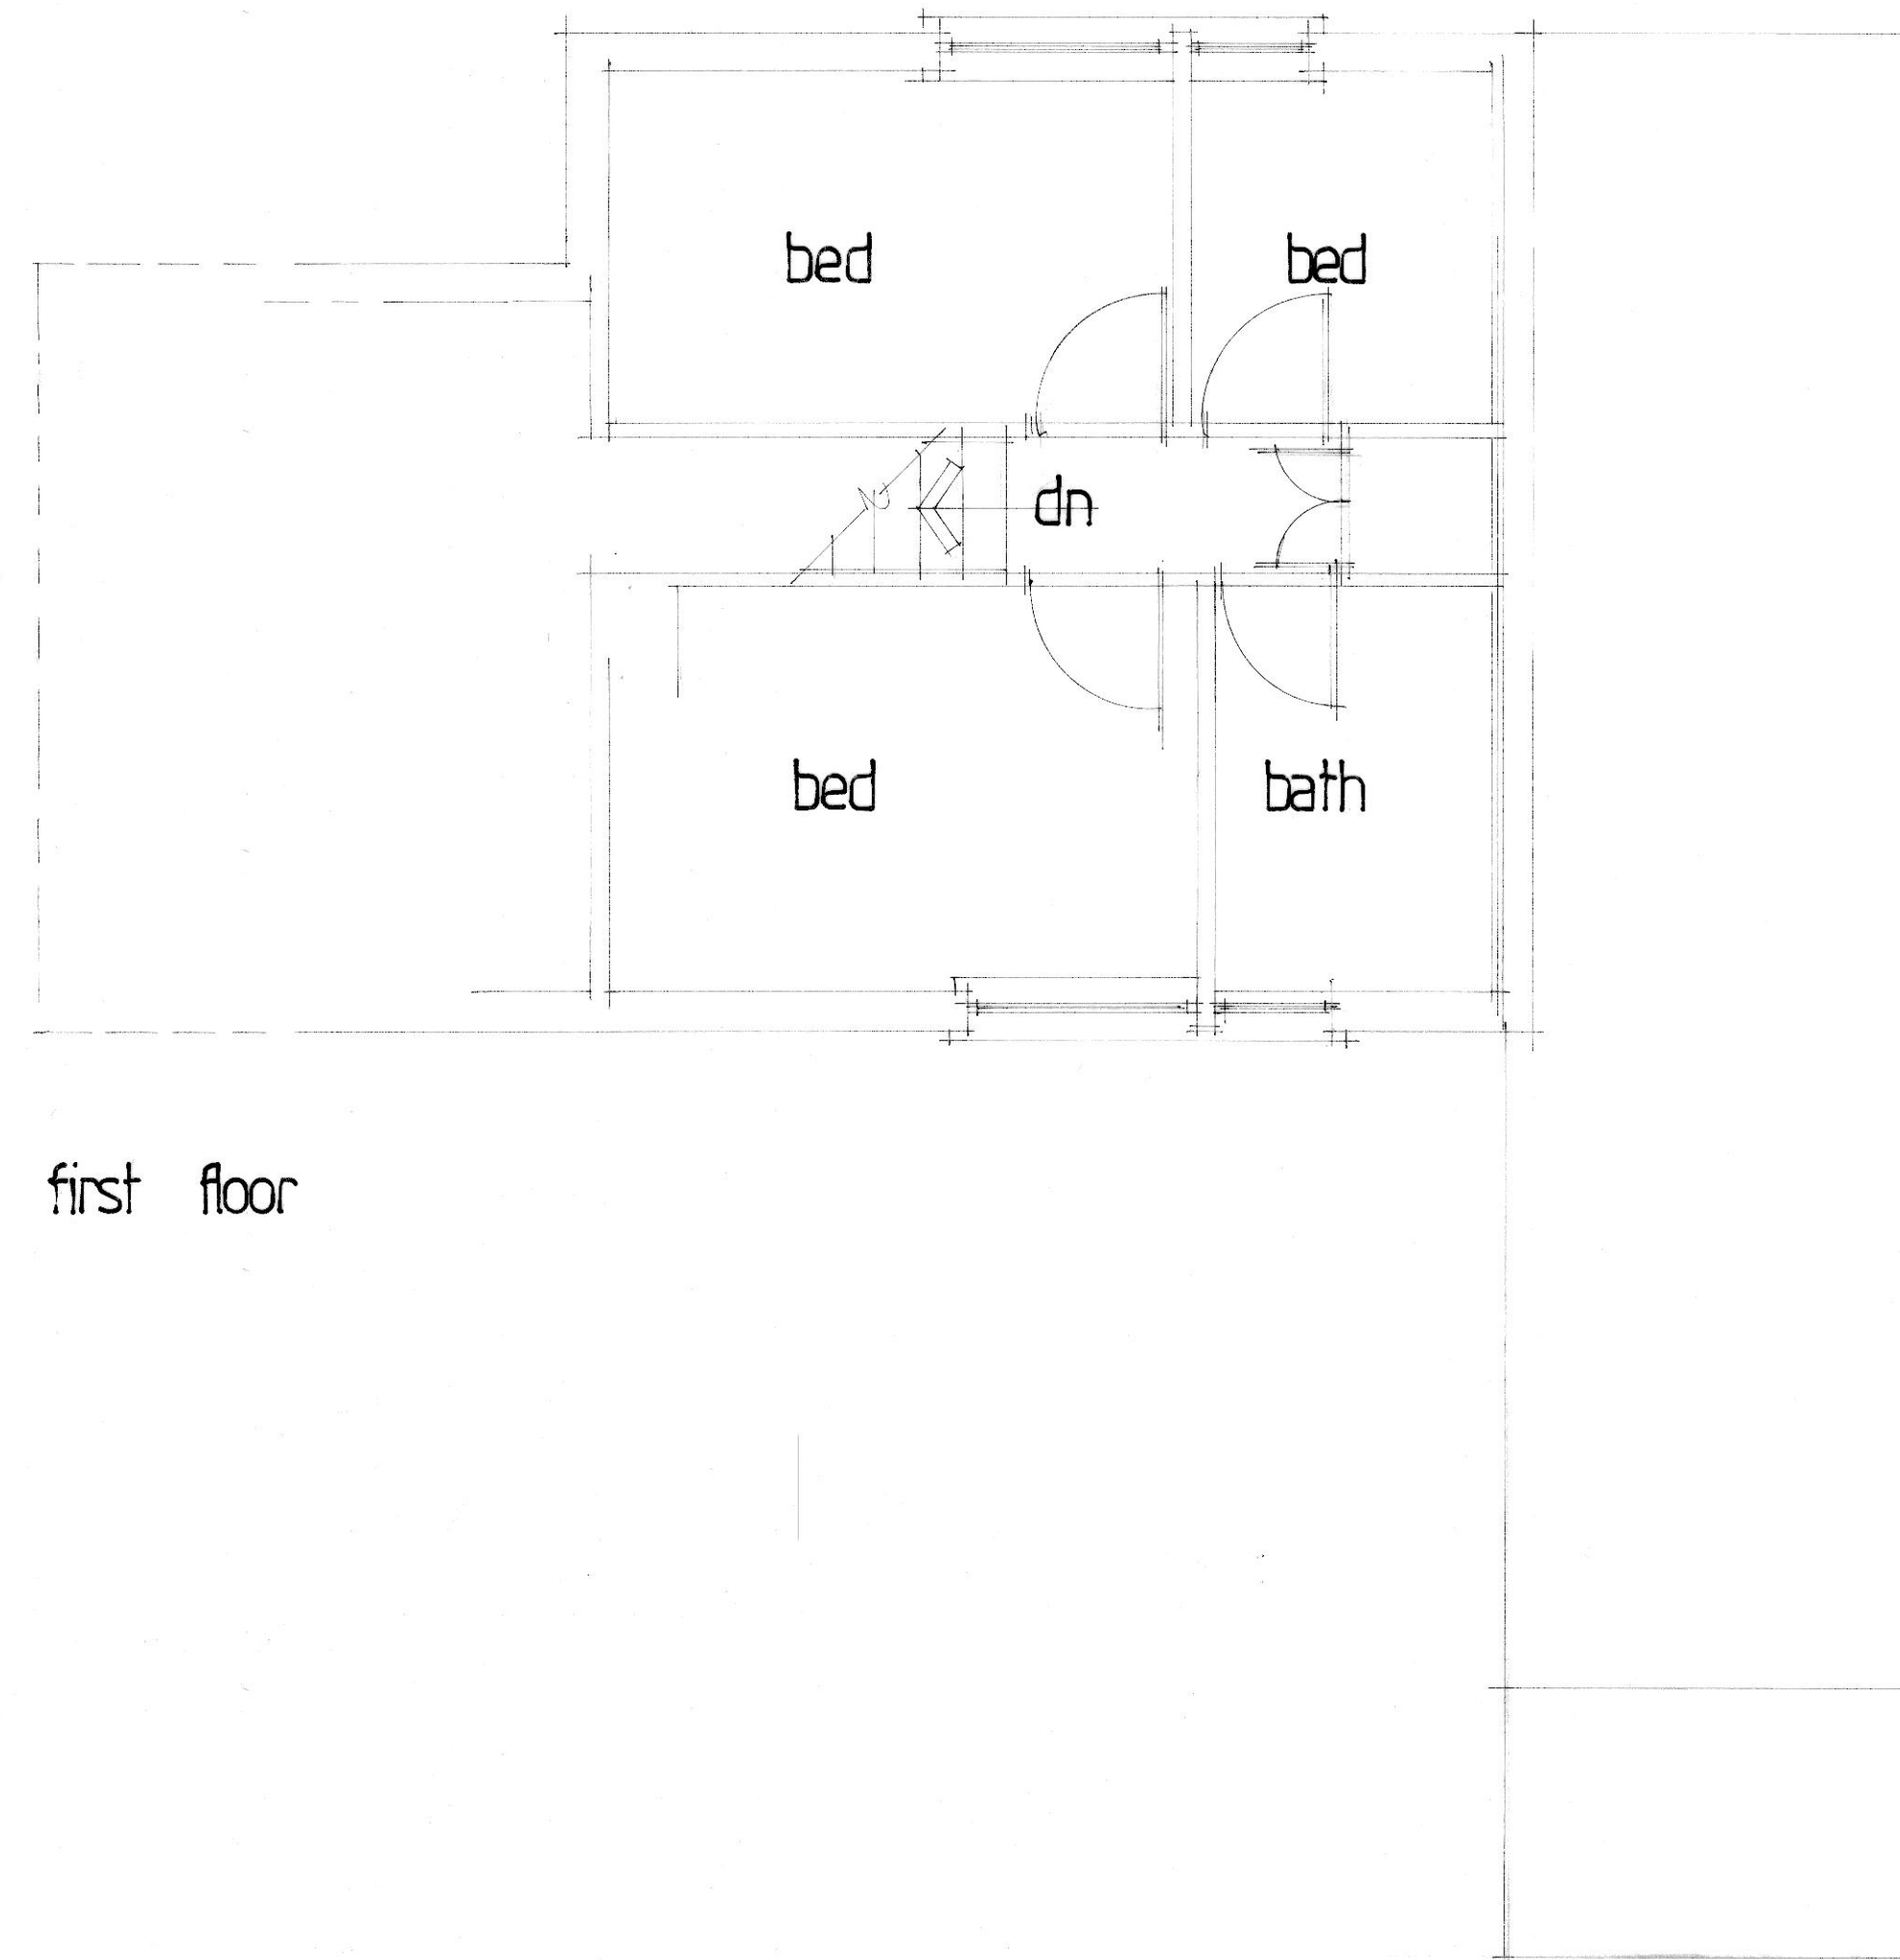


first floor

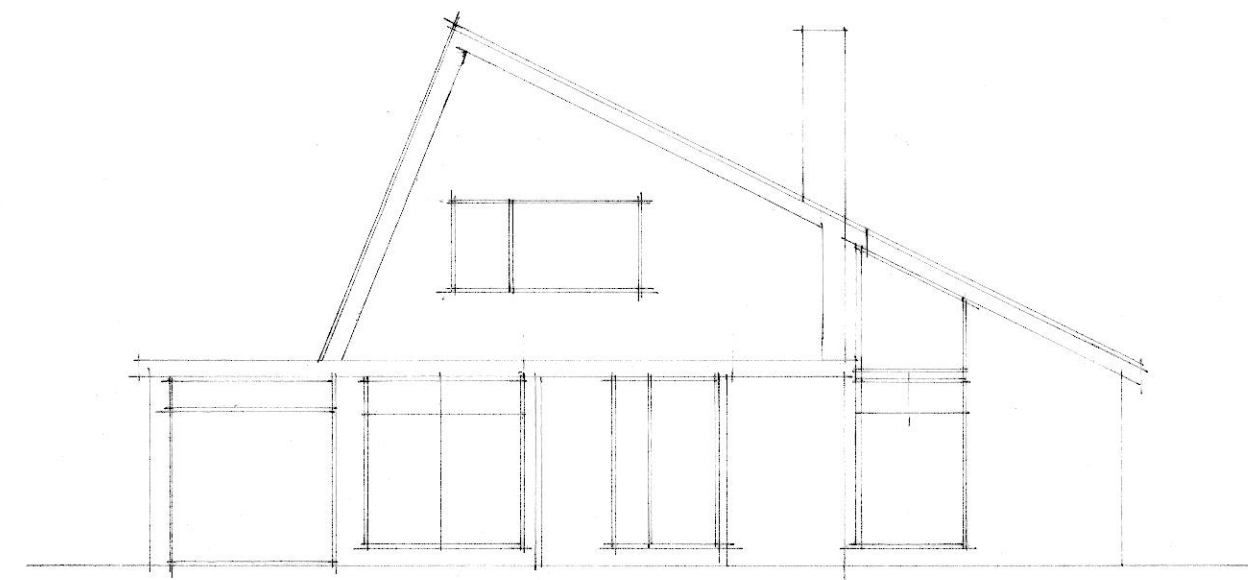

front

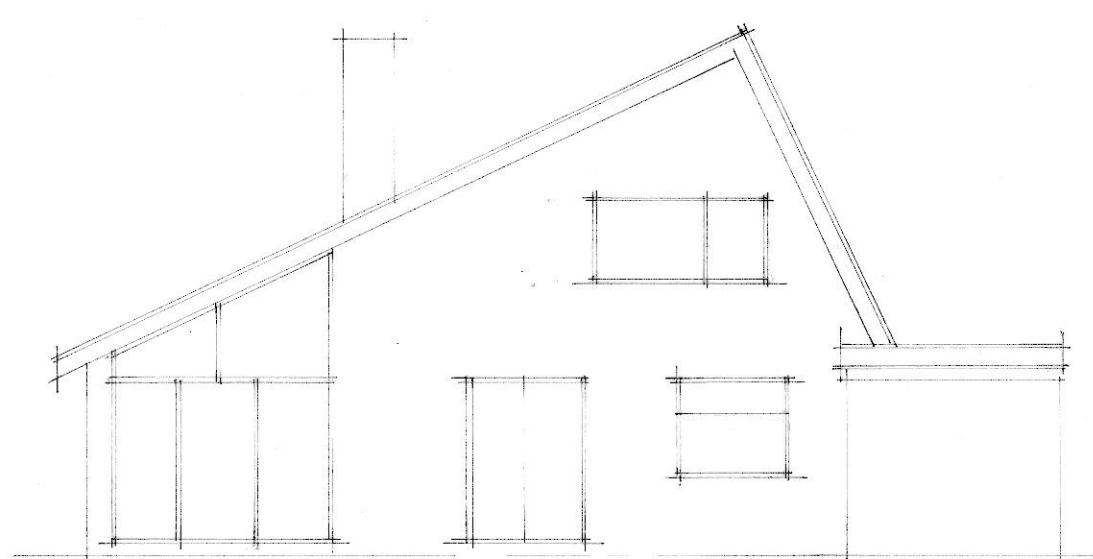

rear

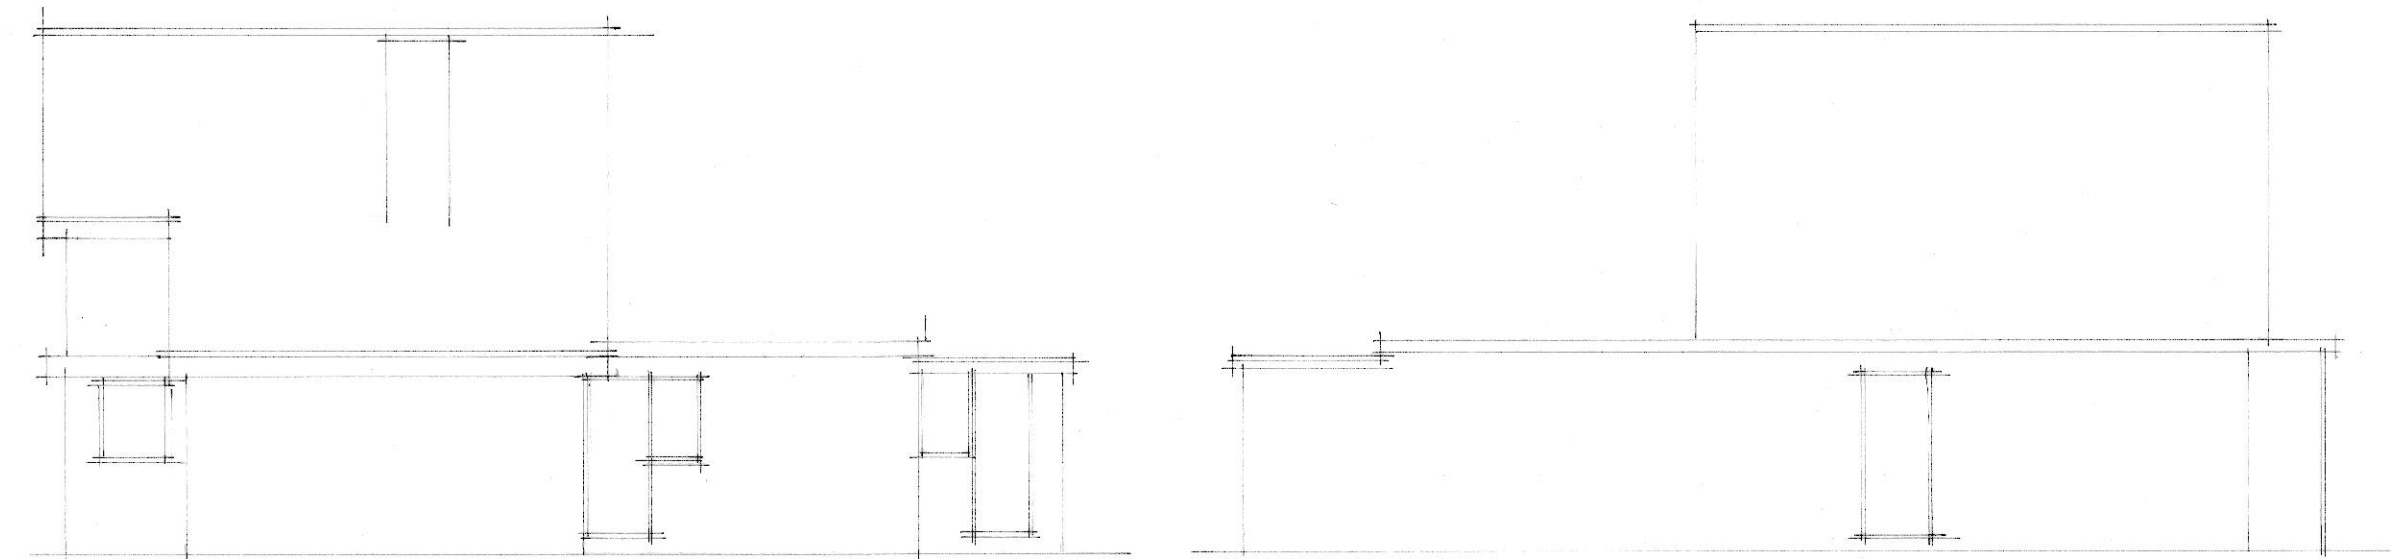

sides

A	Date	Revision
© copyright		
THORNS-YOUNG ARCHITECTURAL		
THORNS-YOUNG LTD CHARTERED BUILDING CONSULTANTS 232 London Road, North End, Portsmouth PO2 9JQ Tel: (023) 9267 2883 Fax: (023) 9266 3457 Website: www.thornsyoung.co.uk		
Client		
MR AND MRS. J. MARTIN		
Job Title		
7 HORSTVILLE DRIVE WATERLOOVILLE		
Drawing Title EXISTING PLANS AND ELEVATIONS.		
Scale 1:50 + 1:100		
Date MARCH 2013		Drawn by CMC.
Drg. No. 6034-13-1		Rev.