





North East Elevation




North West Elevation

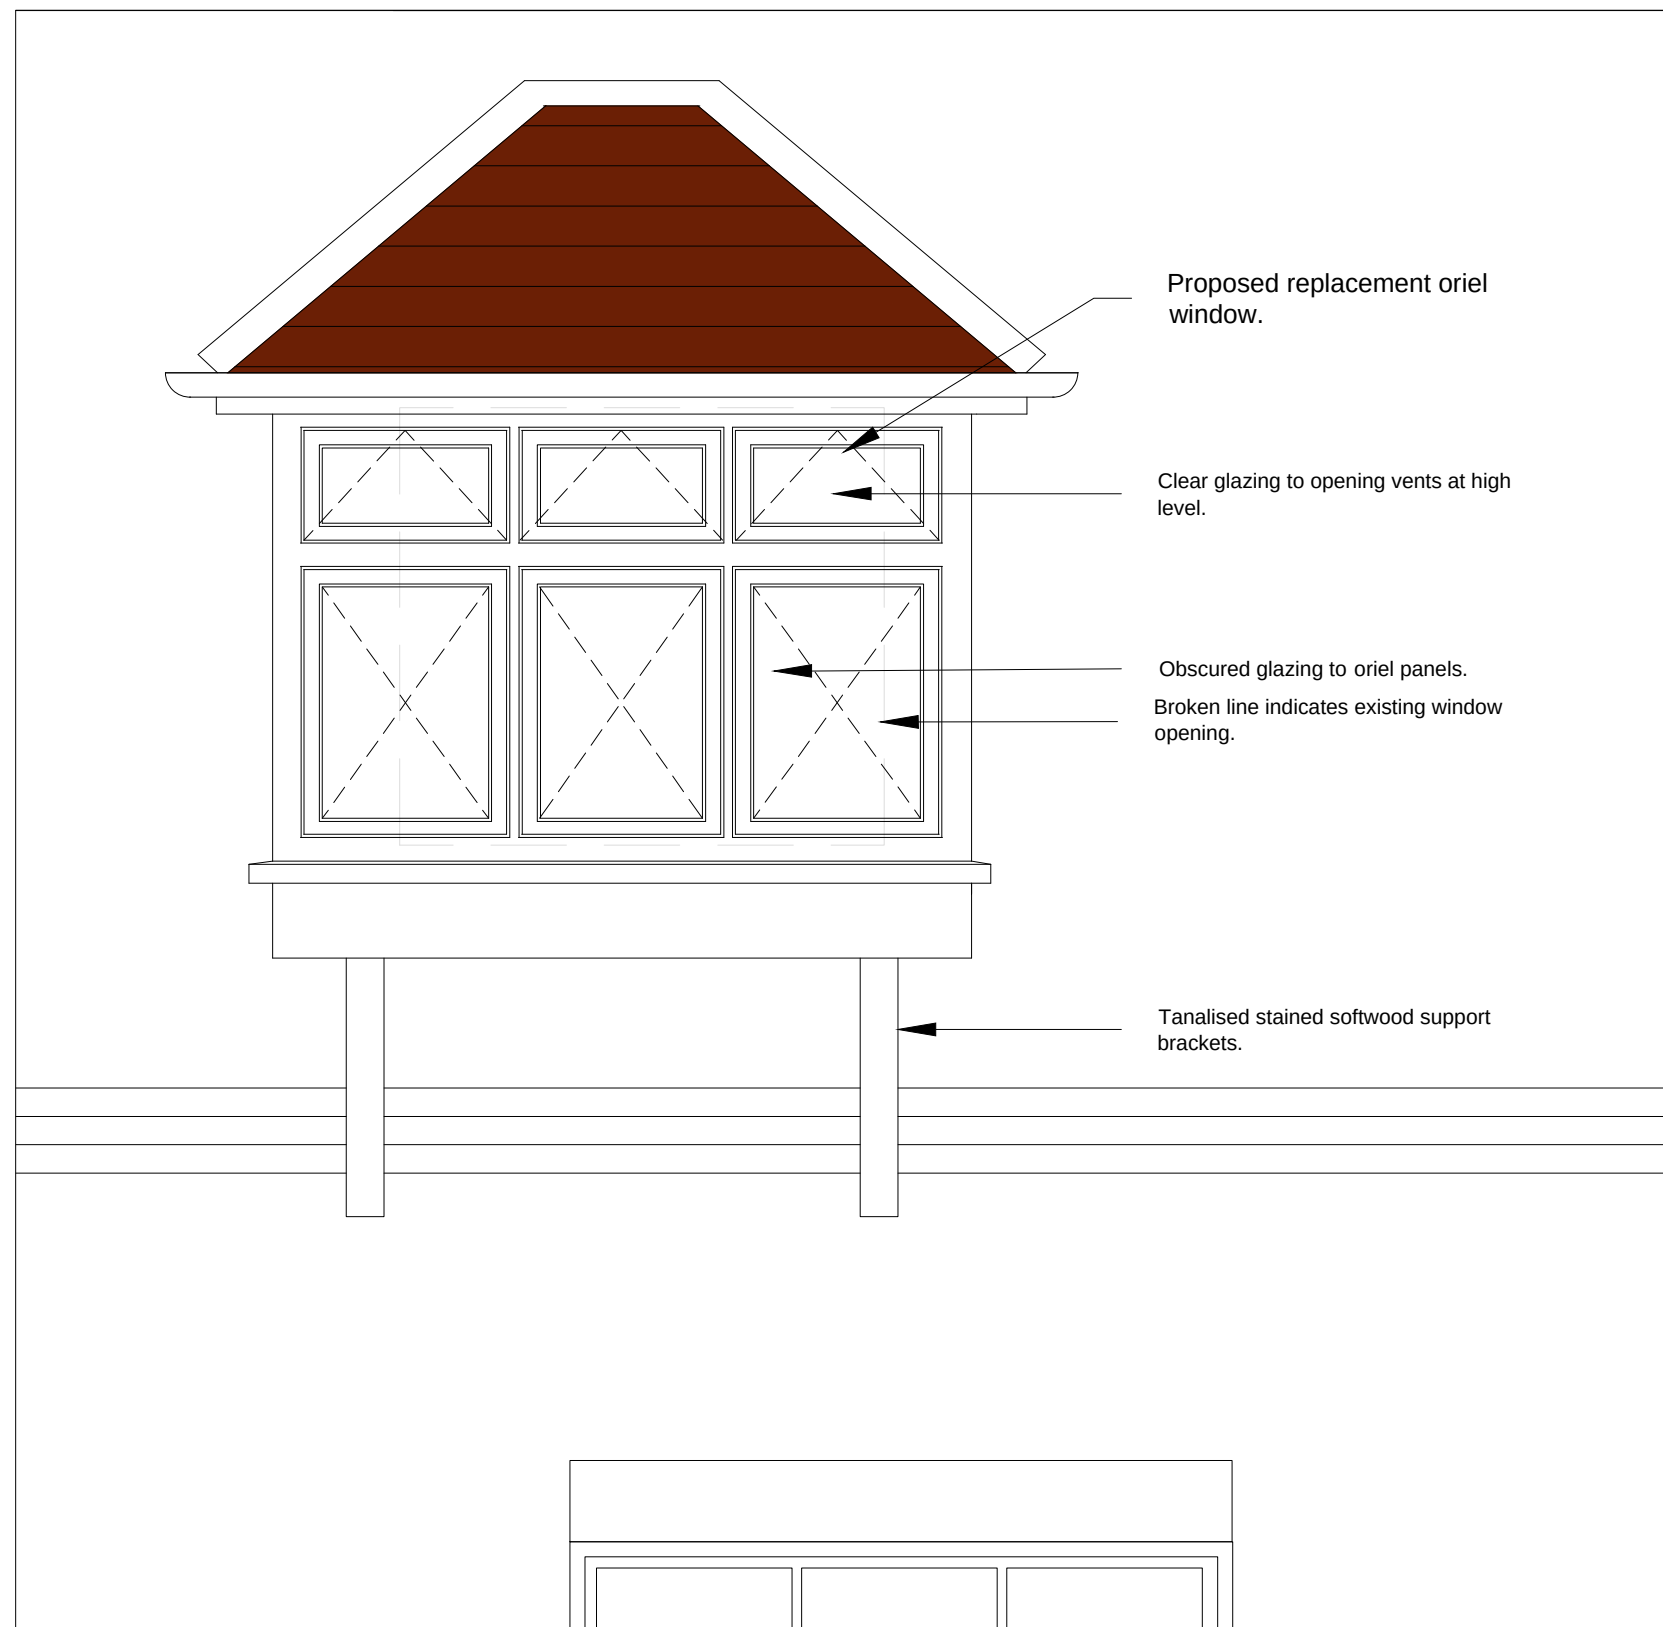

Detailed elevation of oriel window 1:20

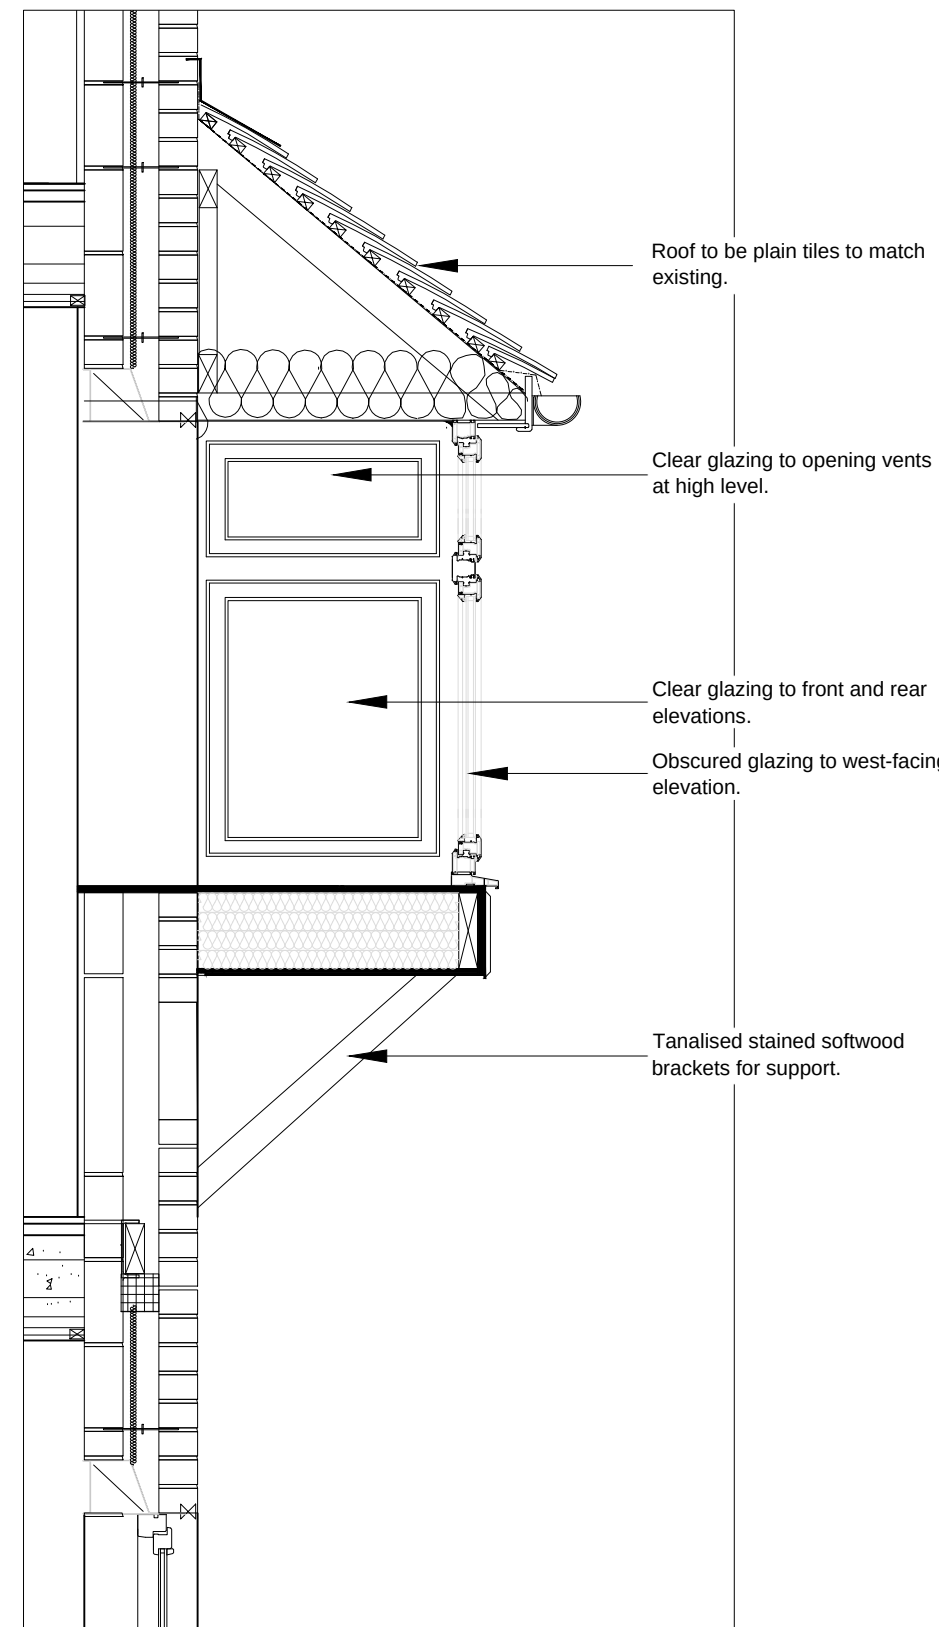

Section thru' oriel window 1:20

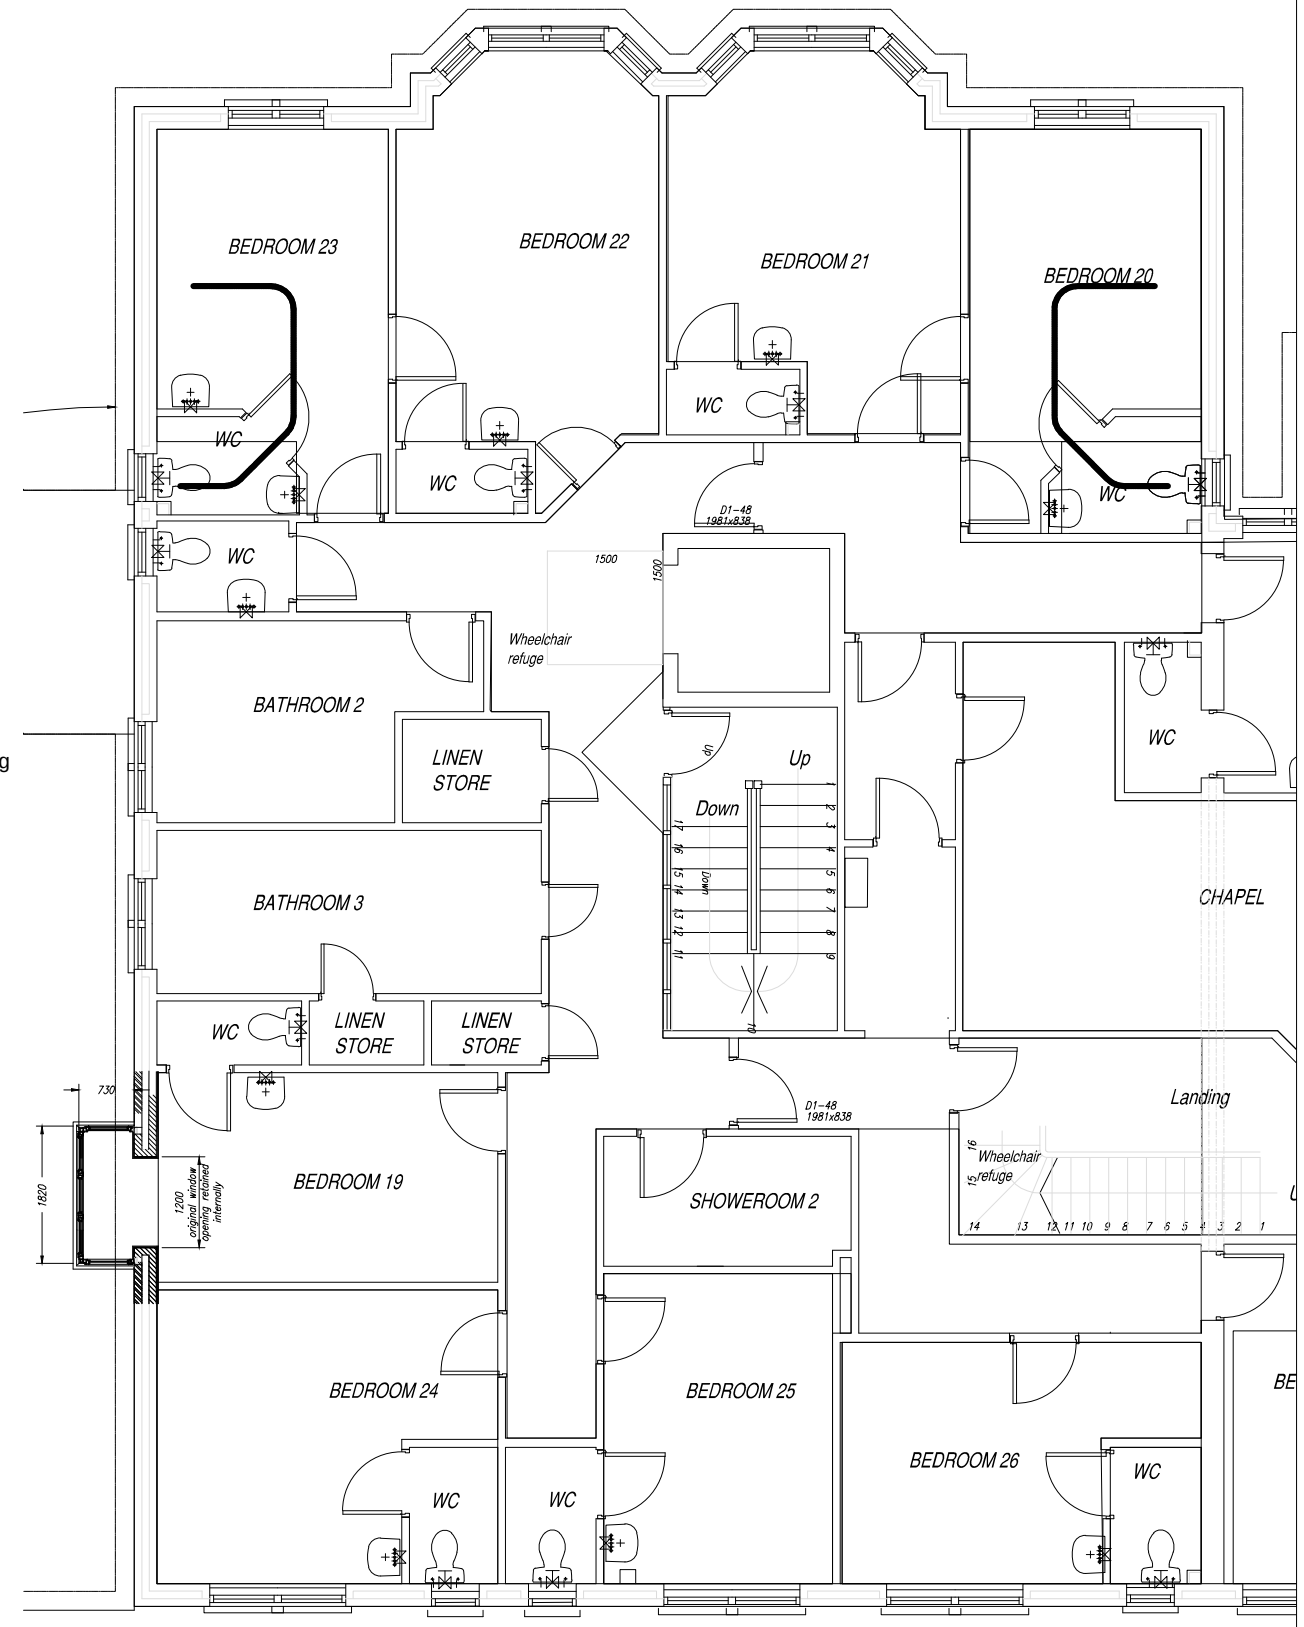

First Floor Plan 1:100