


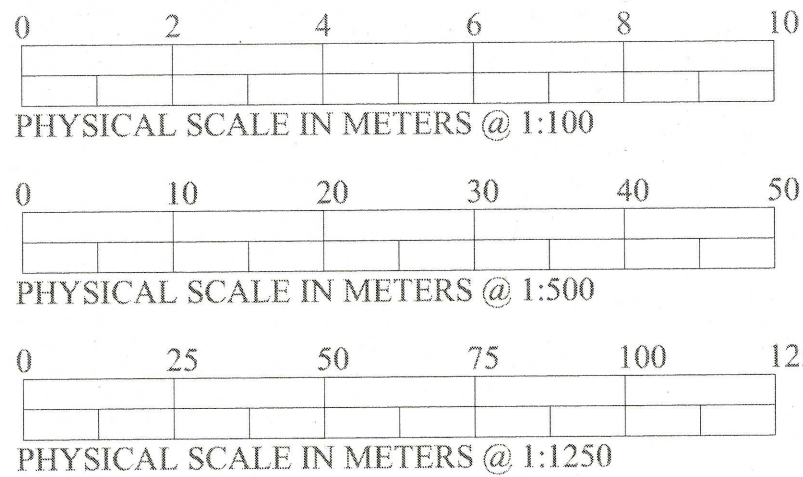


NOTES:
This drawing has been produced solely for PLANNING/DESIGN.
Do not Scale from this Drawing except for planning purposes.
This drawing is the copyright of MF Designs Ltd.




Location

EXTENSION AND ALTERATIONS 4 SEAFIELDS, EMSWORTH. PO10 7HT

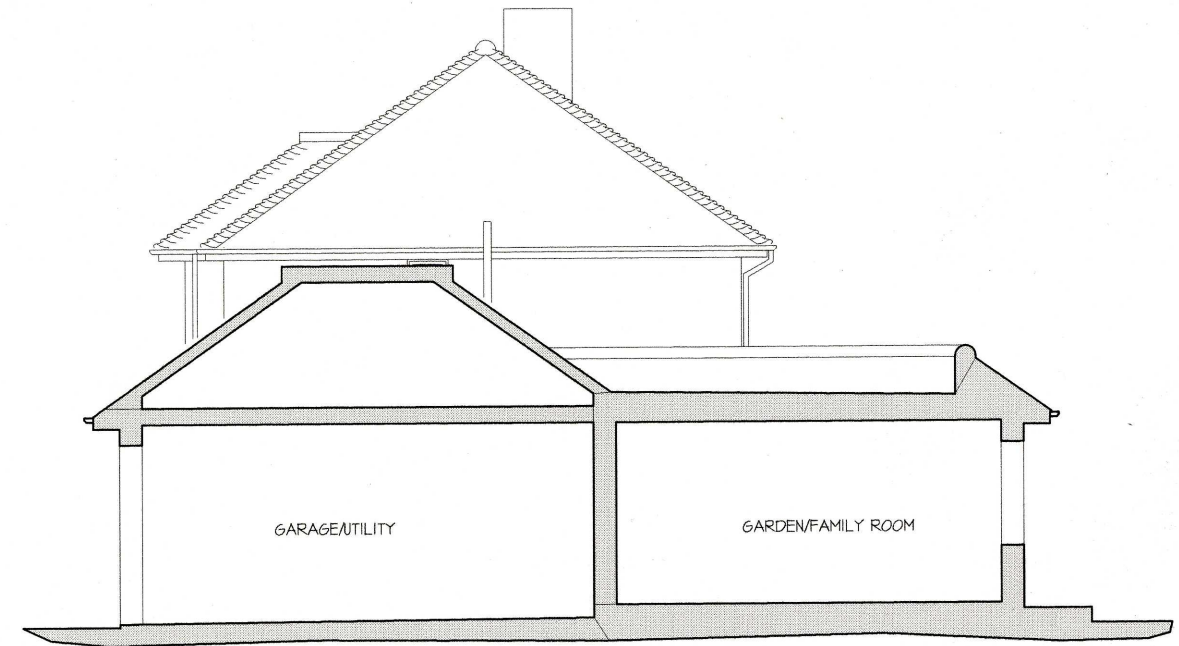

Typical Section

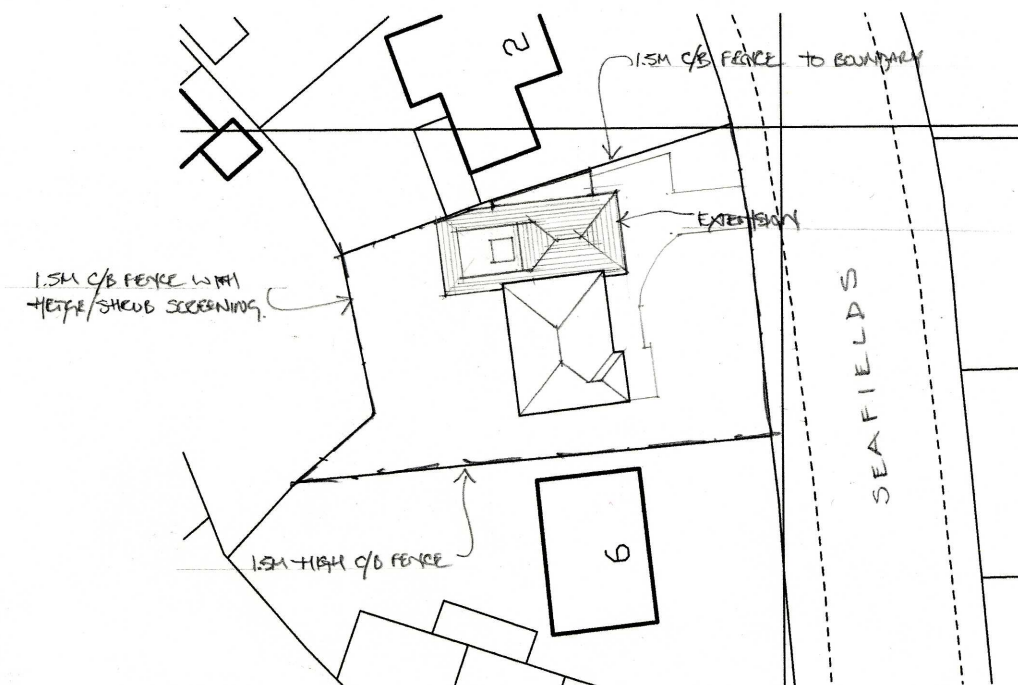

Block



mf designs ltd

Chartered Architects



12 Wensley Gardens • Emsworth • Hampshire • PO10 7RA ☎ 01243 377766
Director: Martin Farrer RIBA • Co Registration No.4507379 ✉ admin@mfdesigns.org.uk

Date: Sep 2012 Job No: 3046
Scale: 1:100/500/1250 Drg No: 007