
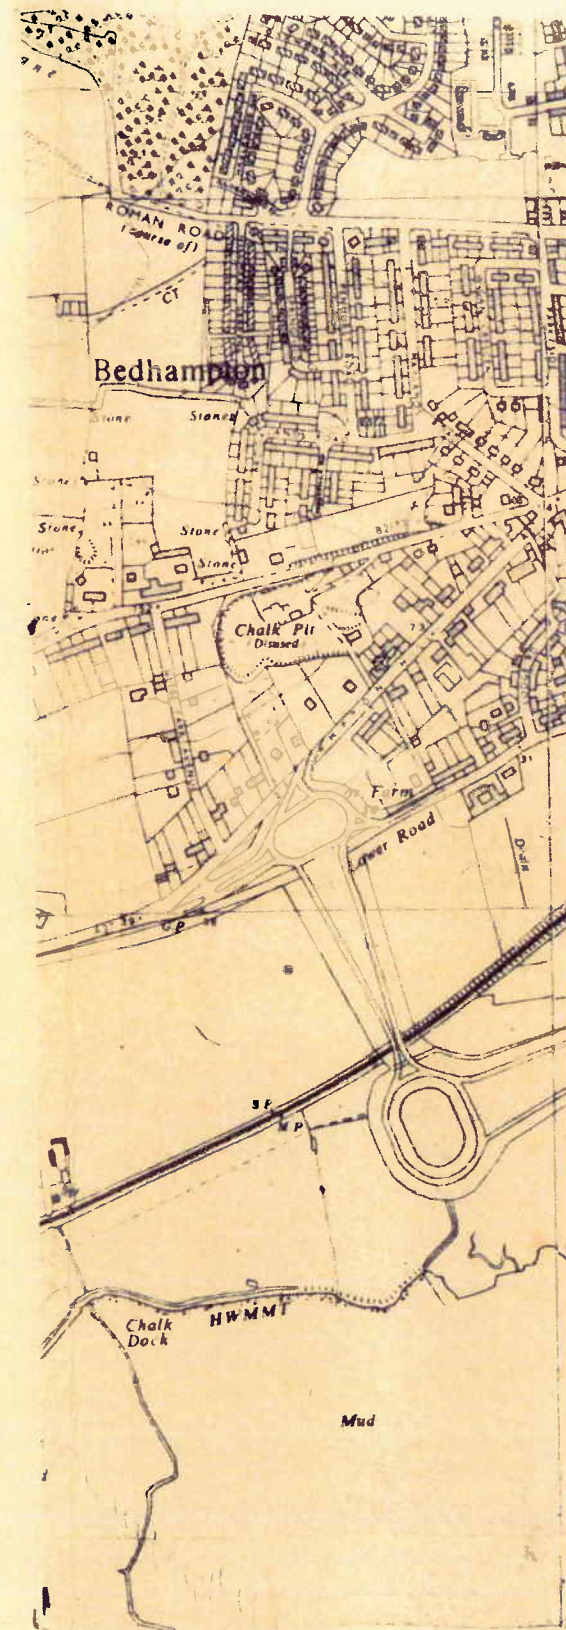


4-8
 6-9
 11-13
 16-17
 22



THE URBAN DISTRICT COUNCIL OF HAVANT & WATERLOO ACTING UNDER DELEGATED POWERS FOR HAMPS
TREE PRESERVATION ORDER No 477.
THE OLD MILL HOUSE, MILL LANE, BEDHAMPTON.

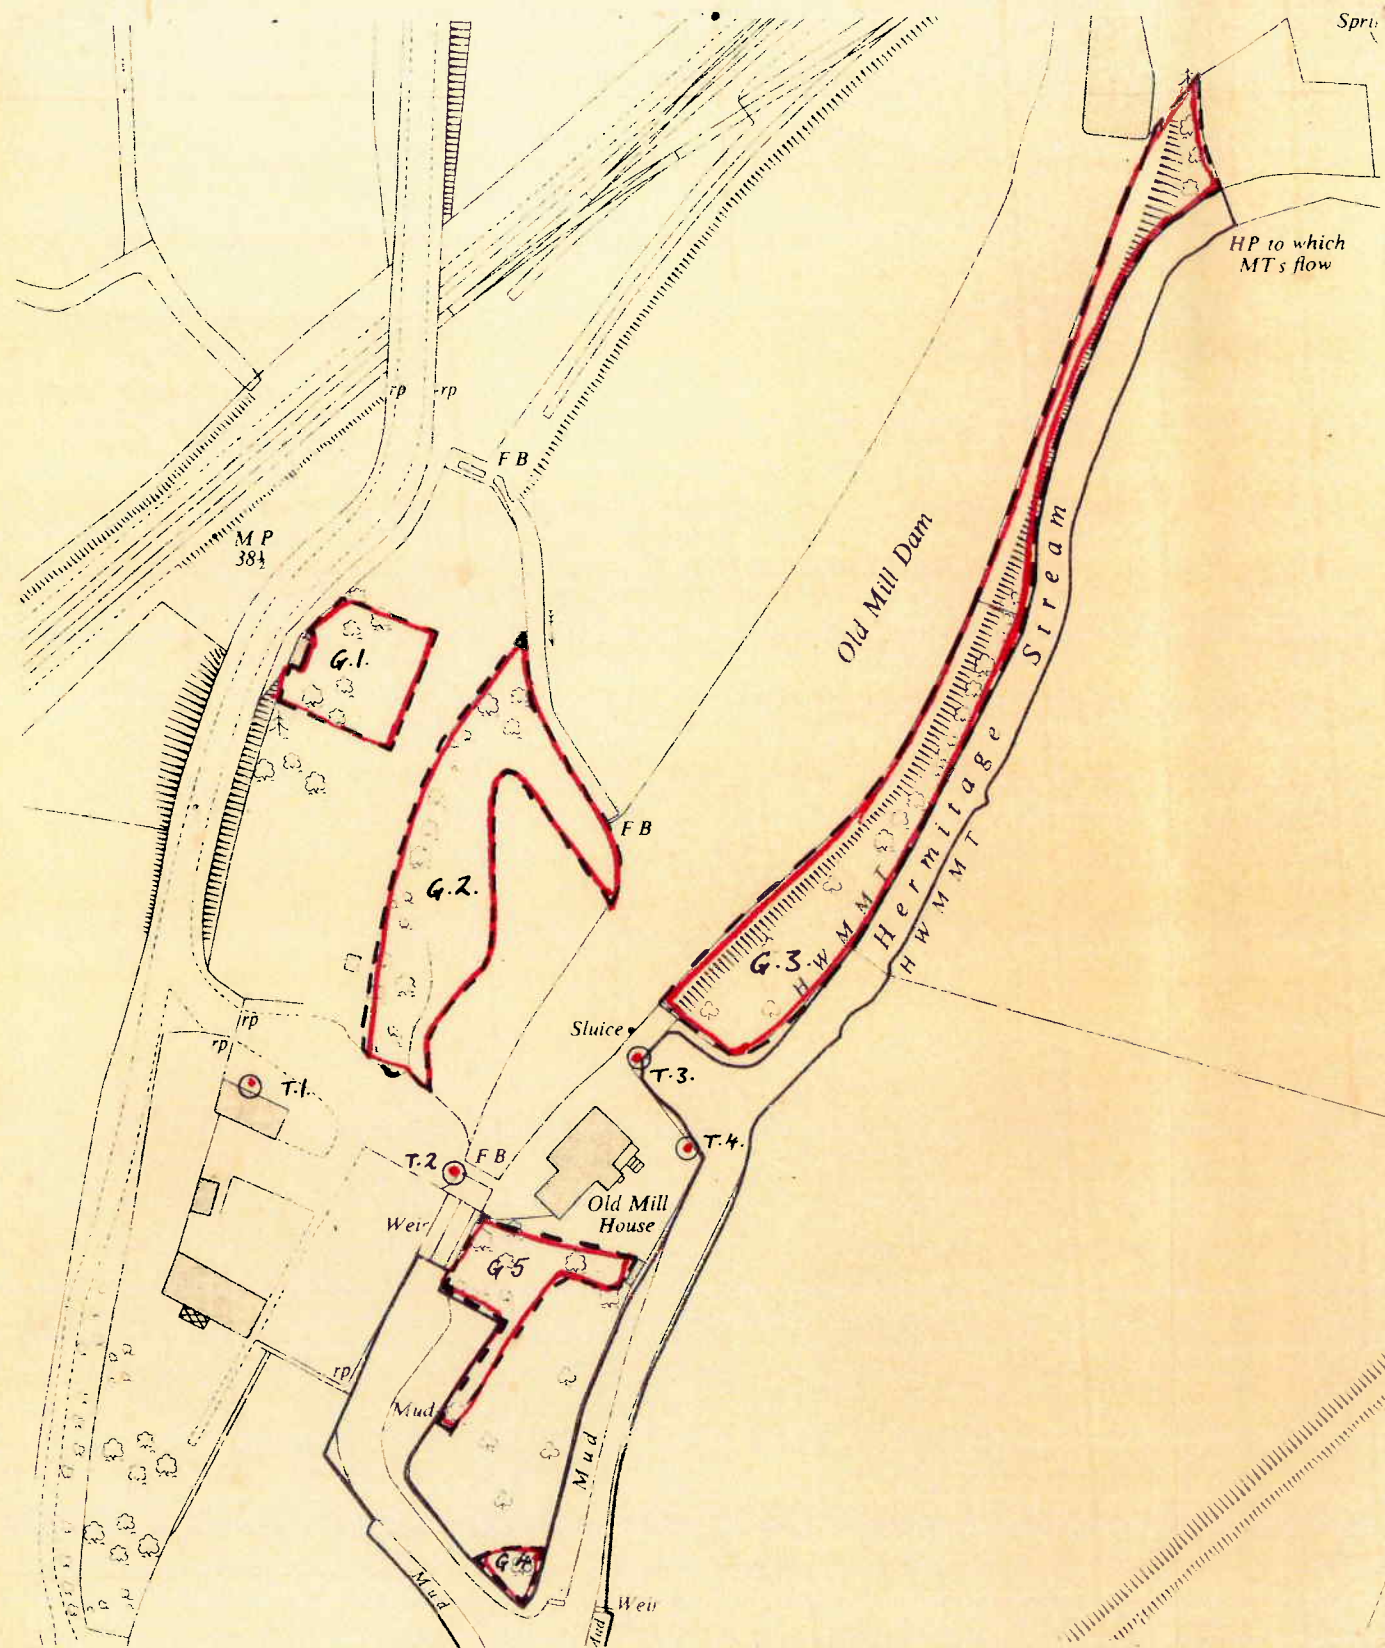

EX. OS. PLAN SU 7006 SW. SCALE: 1:1250.

NUMBER.	COMMON NAME.	BOTANICAL NAME.	SITUATION.
T.1 + T.2	Sycamore	<i>Acer pseudo Platanus</i>	West of Mill House

SCA

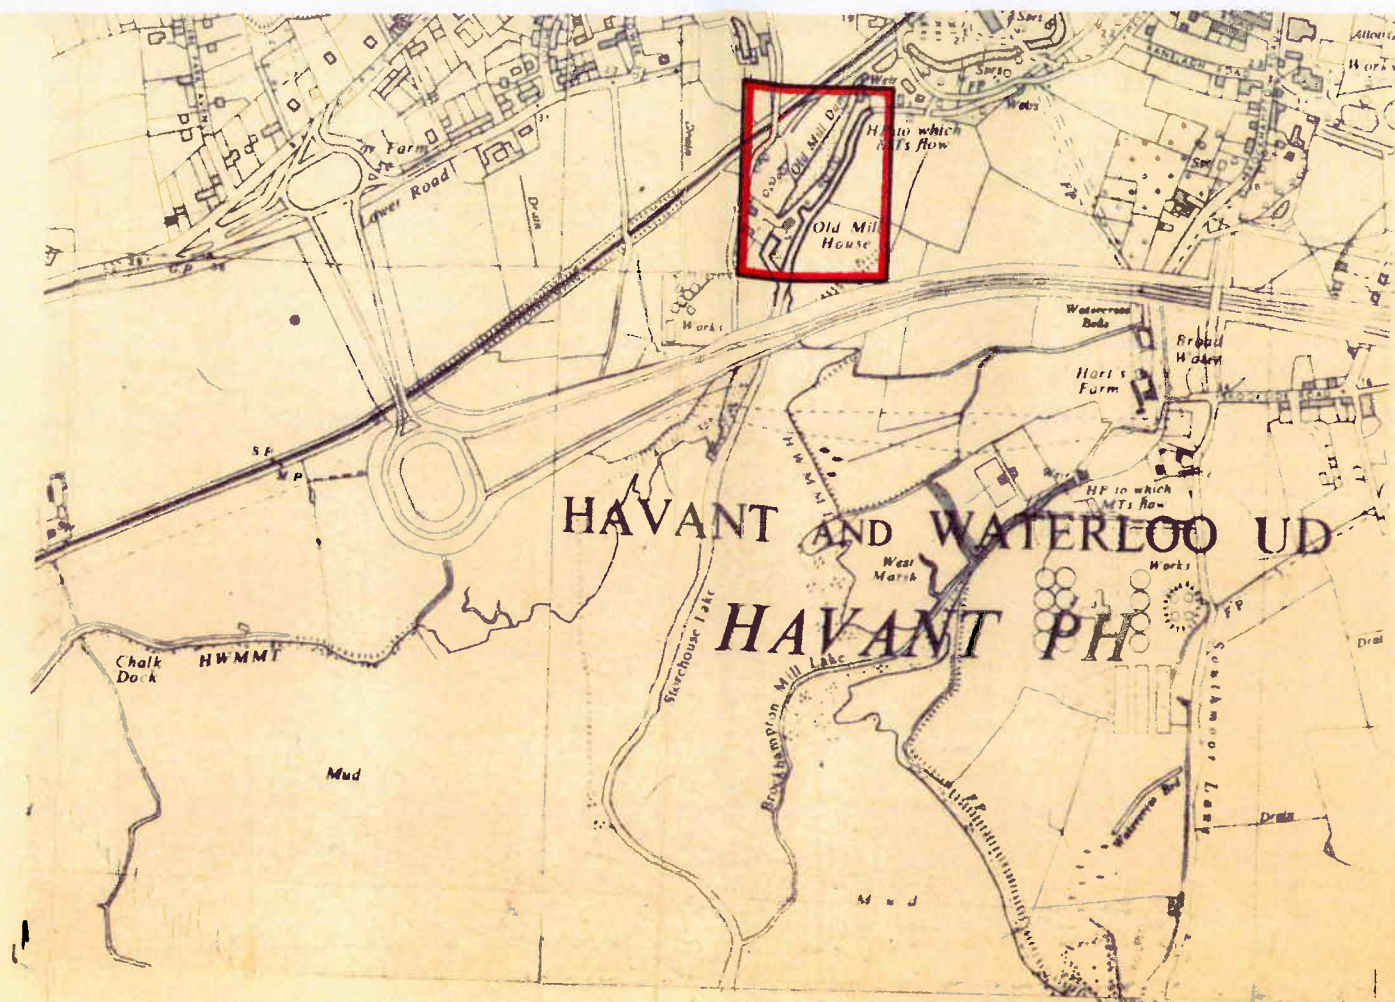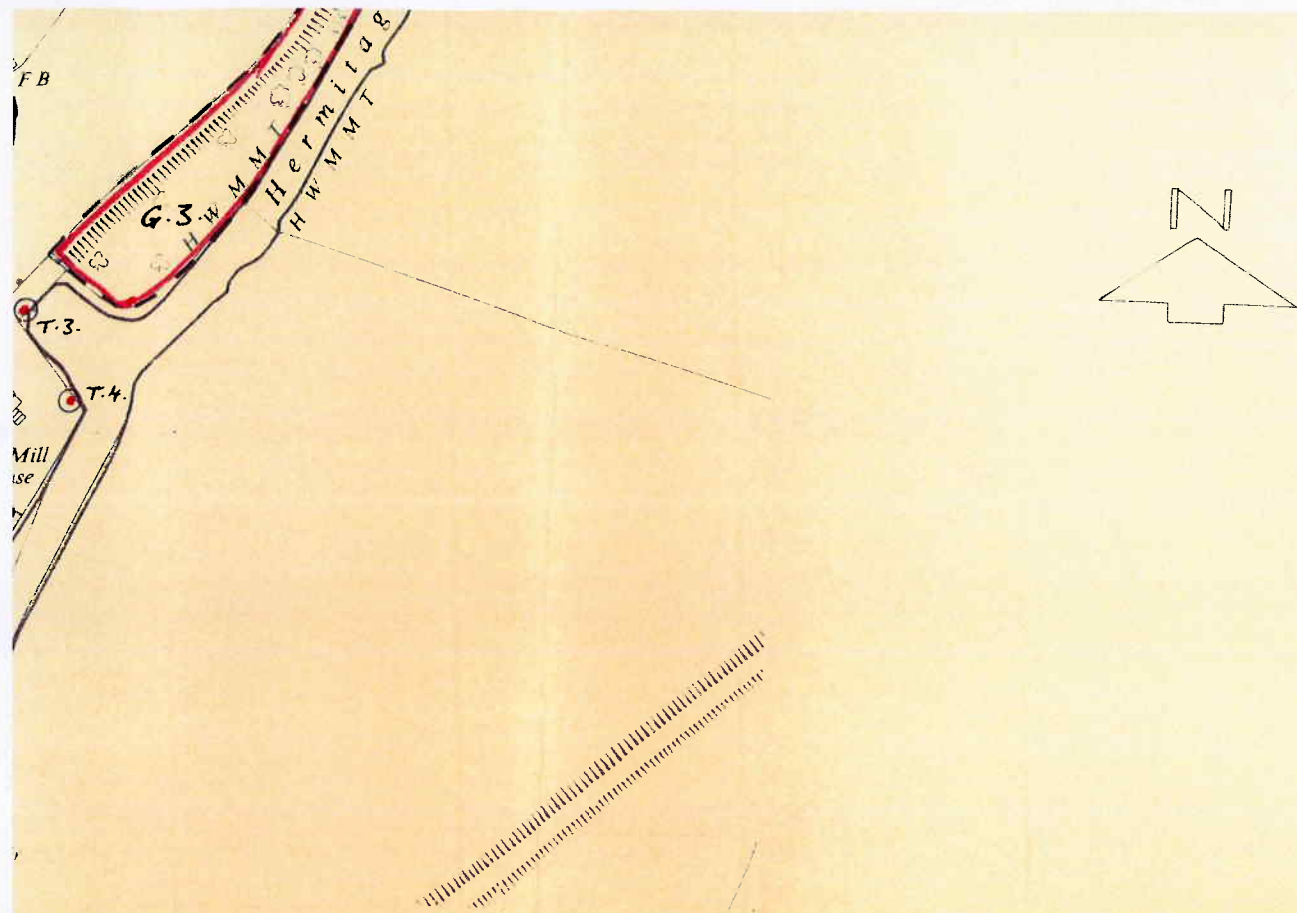

7006 S.W. SCALE: 1:1250.

NUMBER.	COMMON NAME.	BOTANICAL NAME.	SITUATION.
T. 1 + T. 2	Sycamore	<i>Acer Pseudo Platanus.</i>	West of Mill House
T. 3.	Ash.	<i>Fraxinus Excelsior.</i>	North of Mill House
T. 4	Scots Pine.	<i>Pinus Sylvestris</i>	East of Mill House.
group G. 1.	1 Oak.	<i>Quercus Robur.</i>	Western Boundary of Old Mill House Grounds
	1 Ash	<i>Fraxinus Excelsior.</i>	
	1 Sycamore.	<i>Acer Pseudo Platanus.</i>	
group G. 2.	13 Sycamore	" " " "	Centre of Old Mill House Grounds
	5 Ash.	<i>Fraxinus Excelsior.</i>	
	2 Yew.	<i>Taxus Baccata.</i>	
	2 Plane	<i>Platanus Acerifolia.</i>	
	1 Elm.	<i>Ulmus Species.</i>	
	1 Weeping Willow.	<i>Salix Babylonica.</i>	
	1 Holm Oak.	<i>Quercus Ilex.</i>	
	1 Horse Chestnut	<i>Aesculus Hippocastanum.</i>	
	1 Mulberry	<i>Morus Nigra.</i>	
	10 Ash.	<i>Fraxinus Excelsior.</i>	
group G. 3.	7 Sycamore	<i>Acer Pseudo Platanus.</i>	East Bank of old Mill Dain.
	2 Scots Pine	<i>Pinus Sylvestris.</i>	
	2 Horse Chestnut.	<i>Aesculus Hippocastanum.</i>	
	1 Holm Oak.	<i>Quercus Ilex.</i>	
	1 Holly.	<i>Ilex Aquifolium.</i>	
	1 Beech.	<i>Fagus Sylvatica.</i>	
G. 4.	4 Holm Oak	<i>Quercus Ilex.</i>	South of Old Mill House
G. 5.	5 Holm Oak	" " "	

SCALE: 6" to 1 MILE.

KEY PLAN.

F. J. JOHNSON C. Eng., F. I. C. E.,
F. I. M. u. E., M. I. Struct. E.
DIRECTOR OF TECHNICAL SERVICES.
HAVANT & WATERLOO U. D. C.