
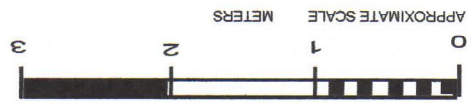


20 BROCKHAMPTON LANE	
HAVANT PO9 1LZ	
PROPOSED DEVELOPMENT	
PROPOSED PLAN DIMENSIONS	
Drawing No BL/11/02	05/07/2012

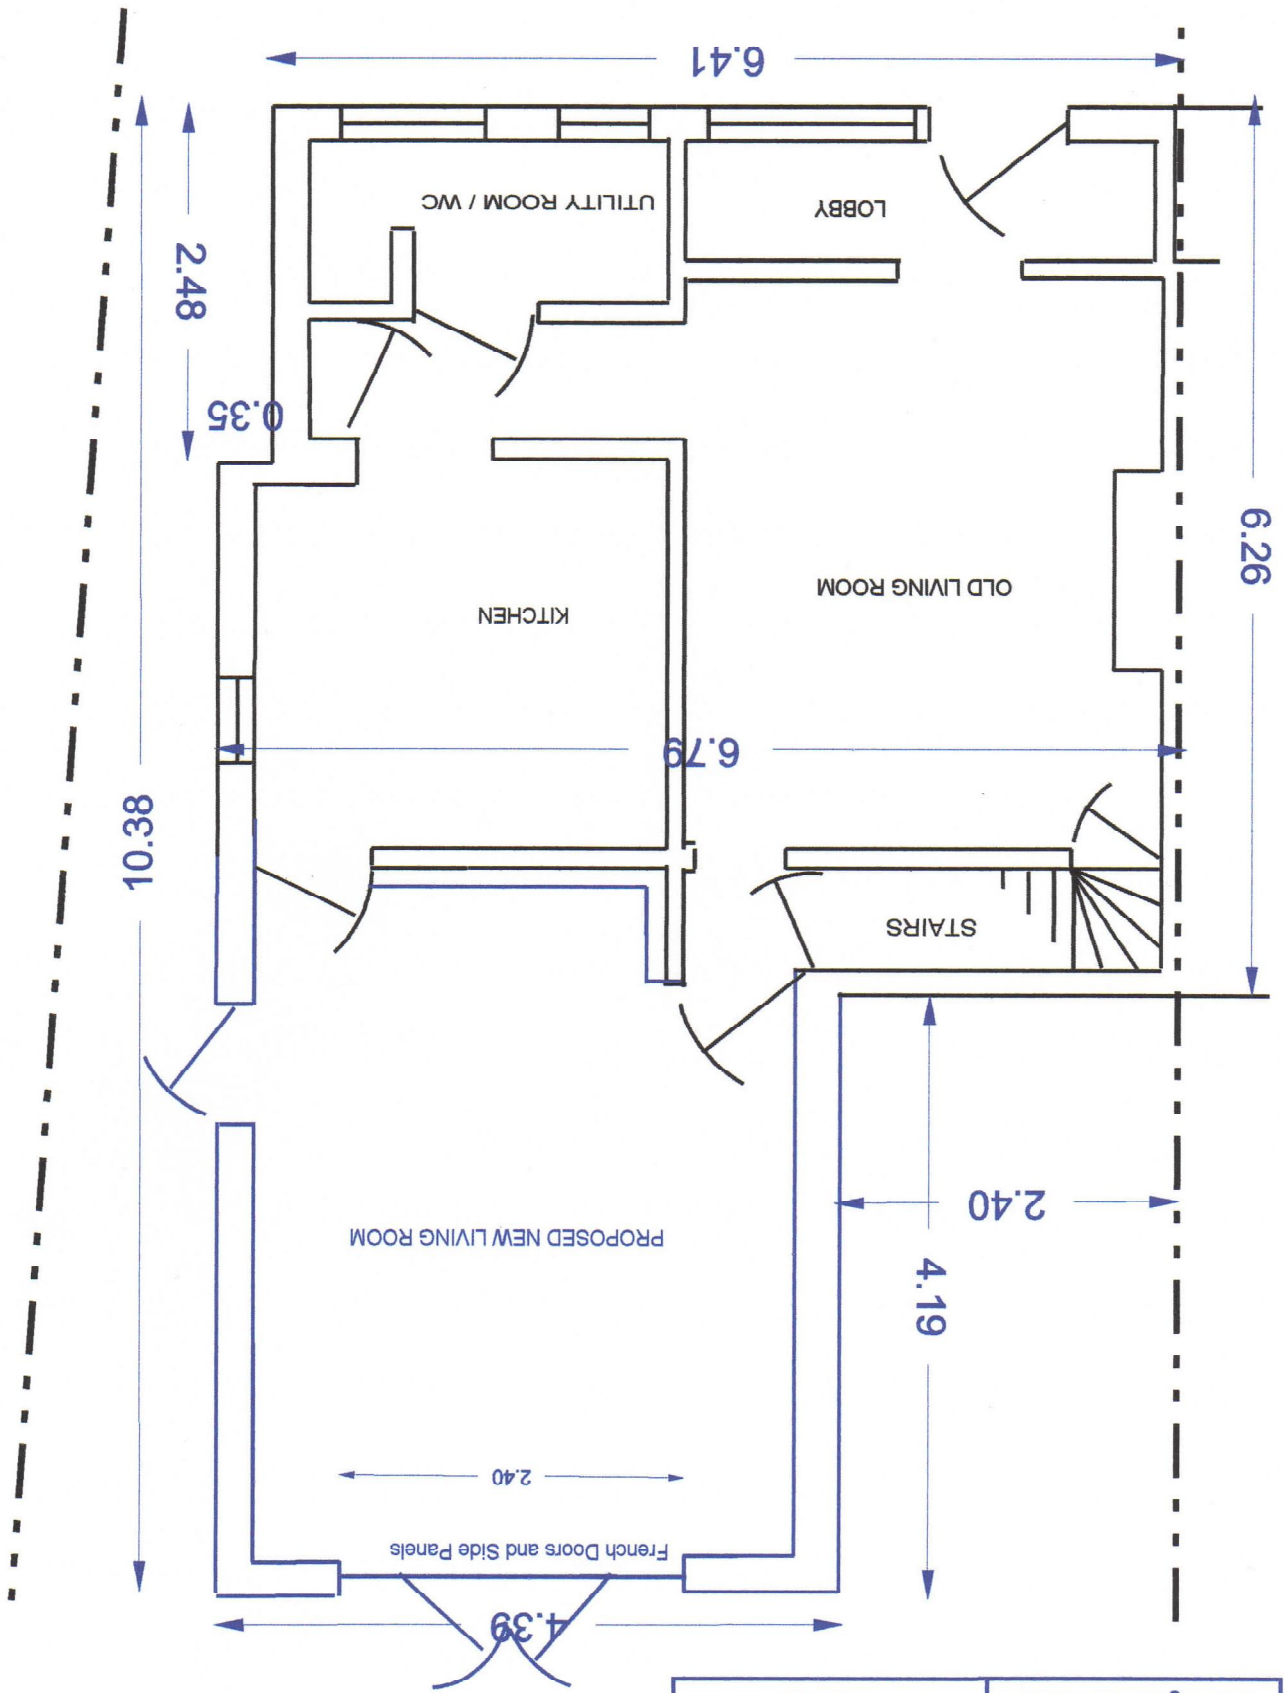

NOTE: Dimensions + or - 0.05m