




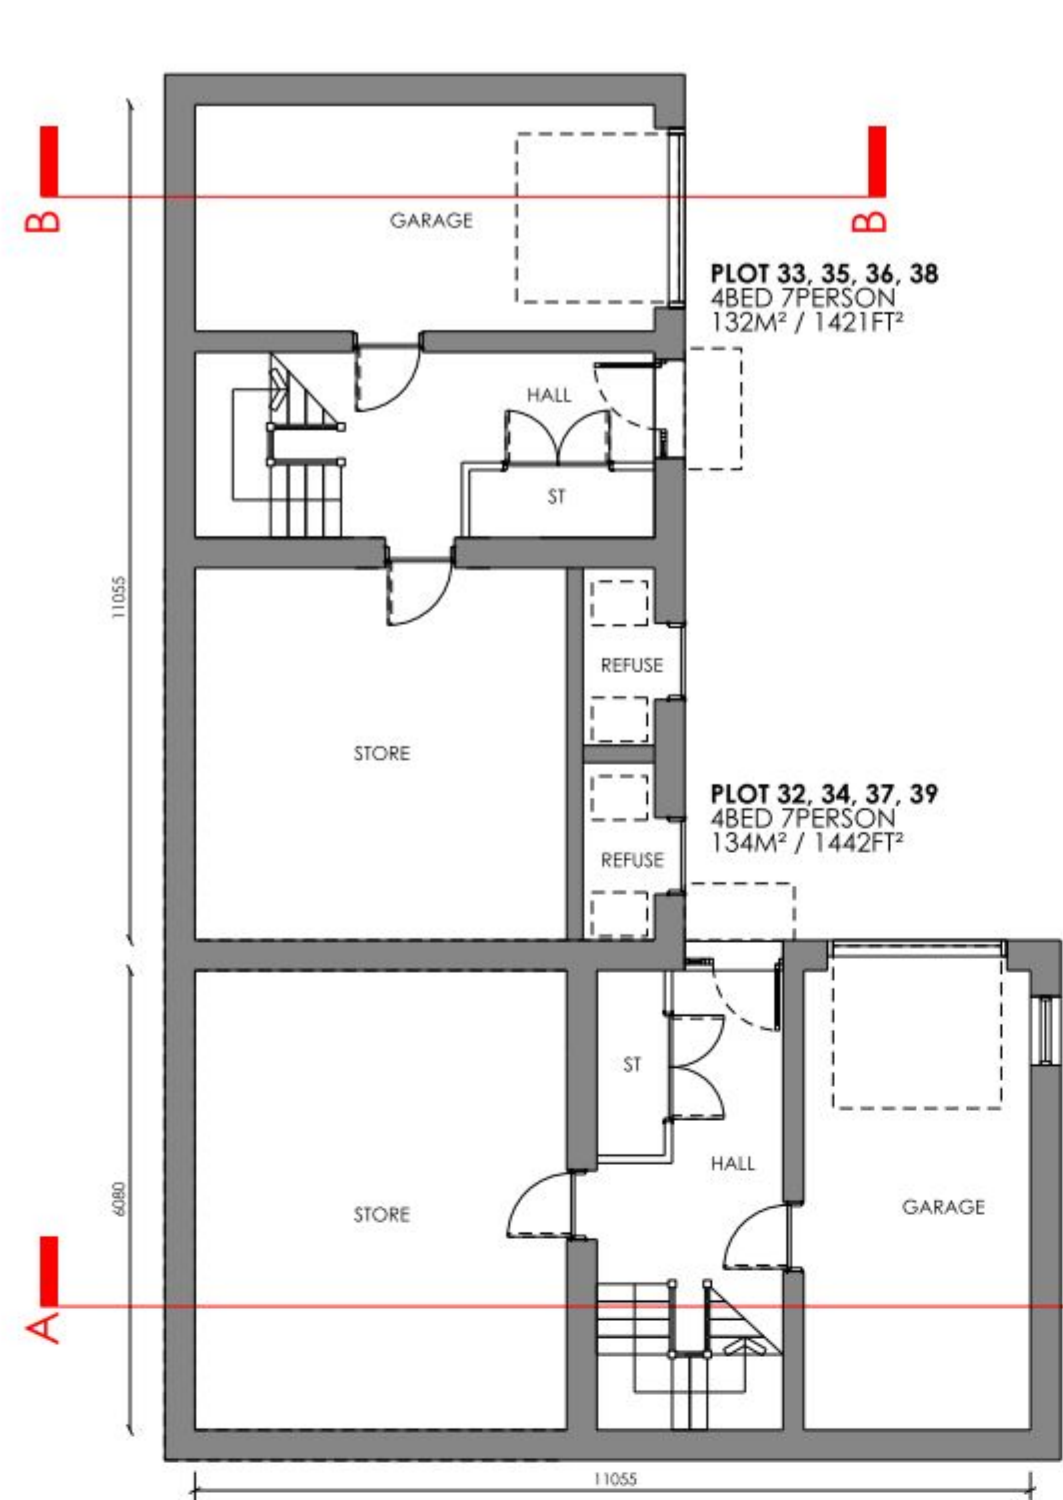


GROUND FLOOR PLAN
1:100 SCALE @ A1

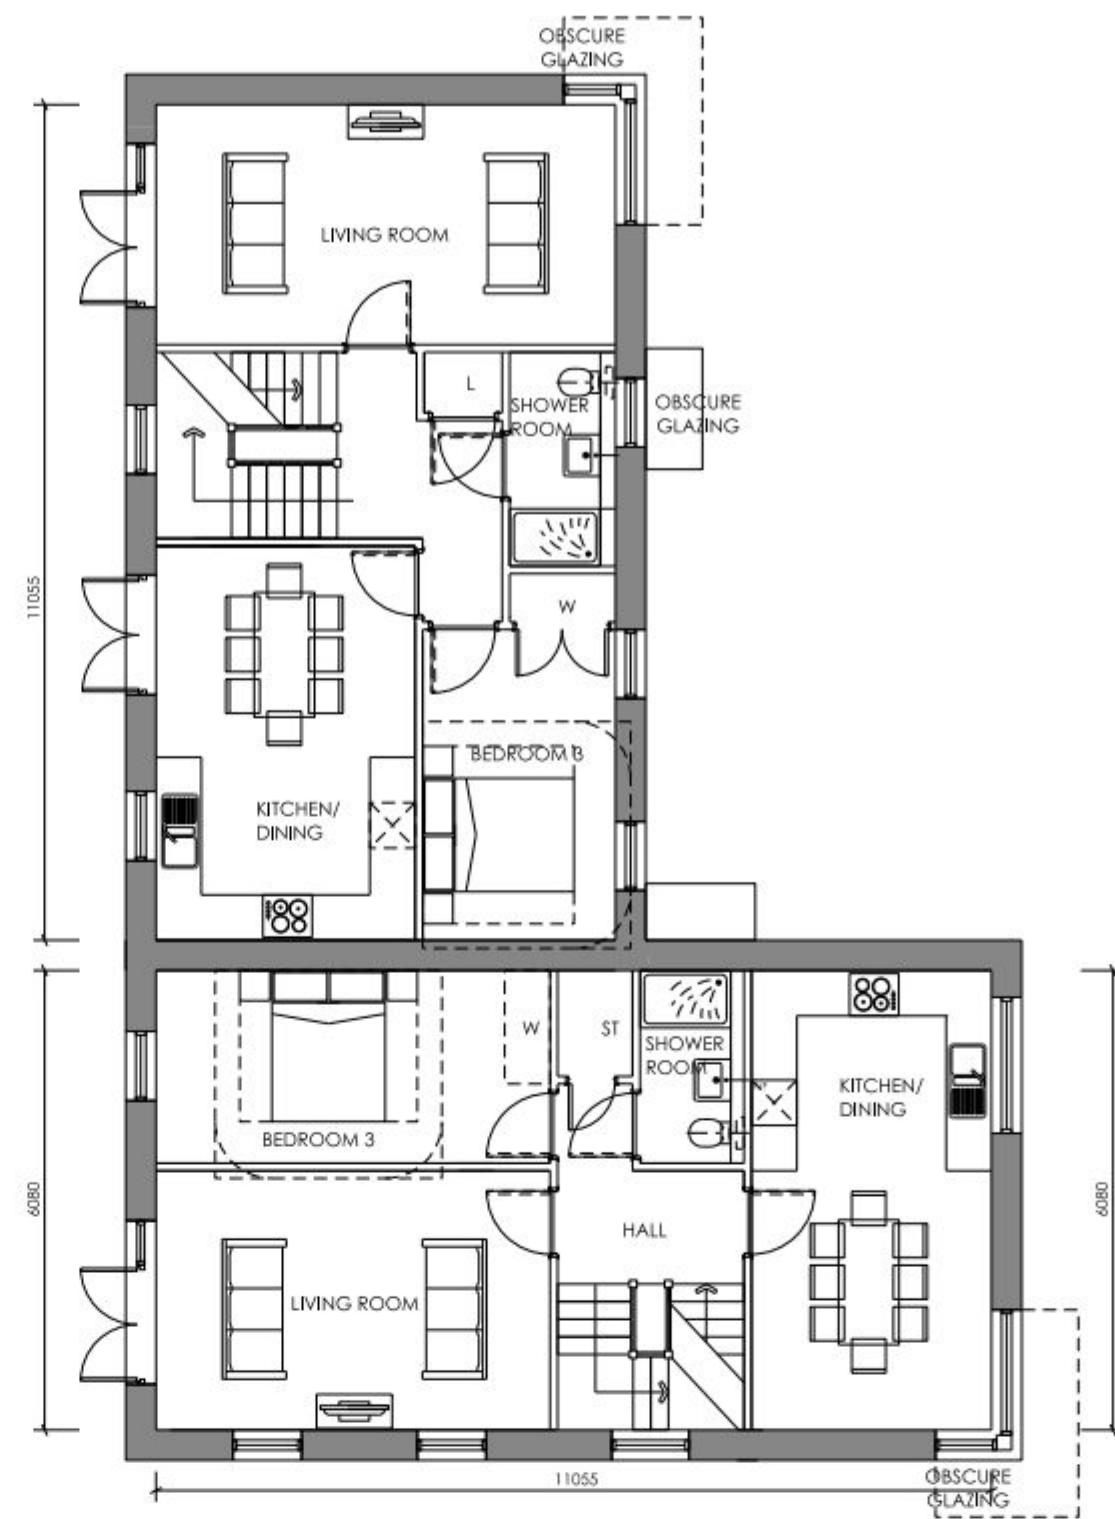

FIRST FLOOR PLAN

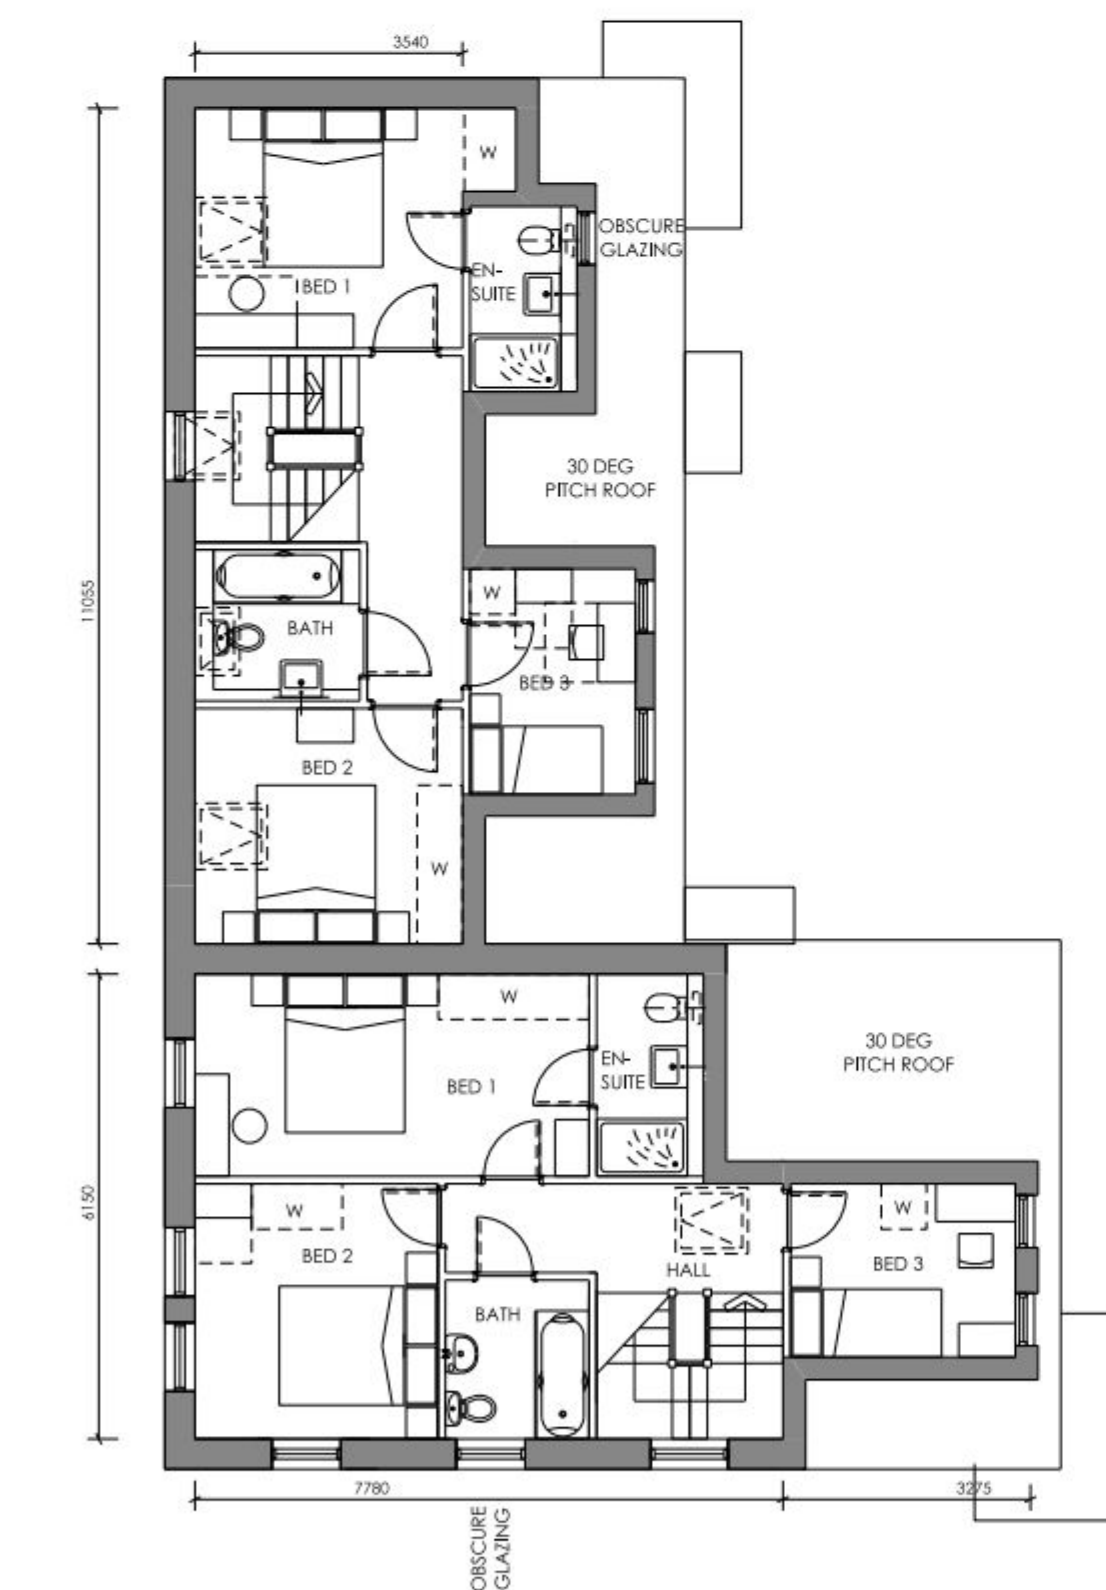


SECOND FLOOR PLAN

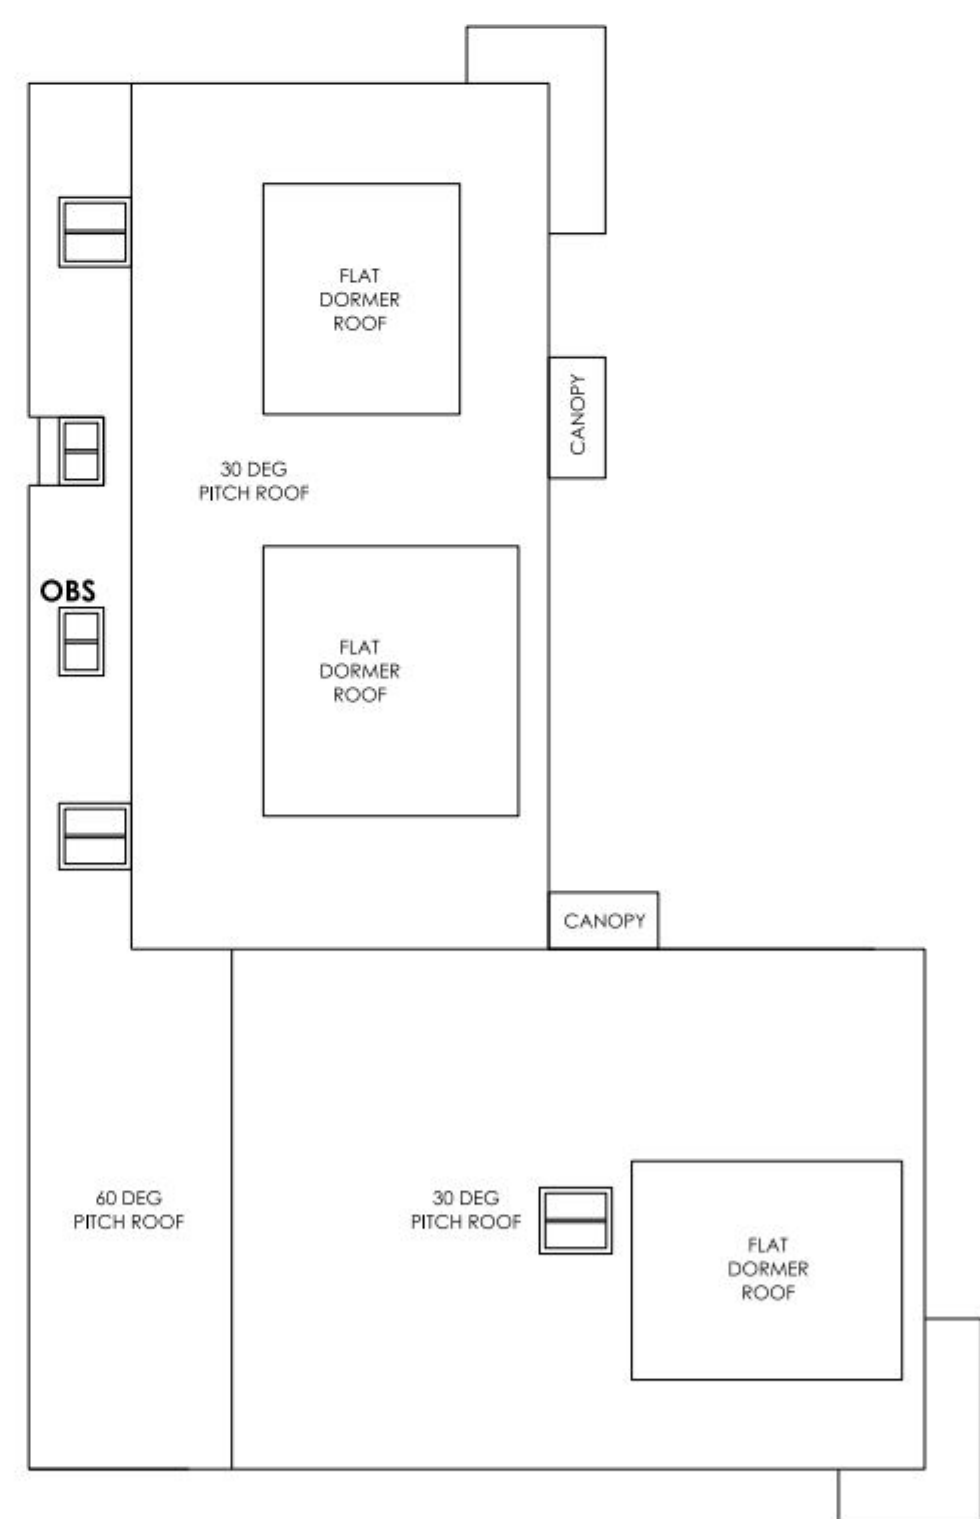

ROOF PLAN




FRONT ELEVATION

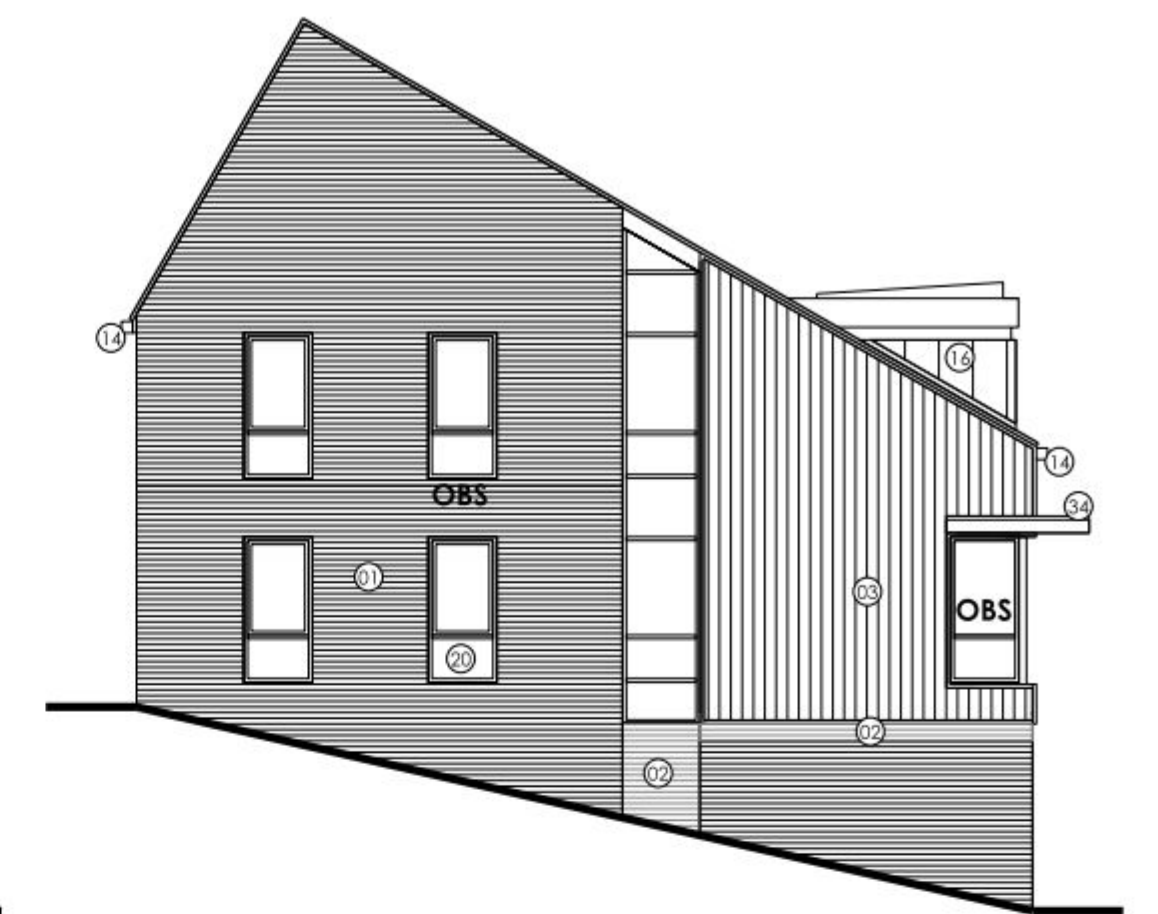


SIDE ELEVATION




REAR ELEVATION

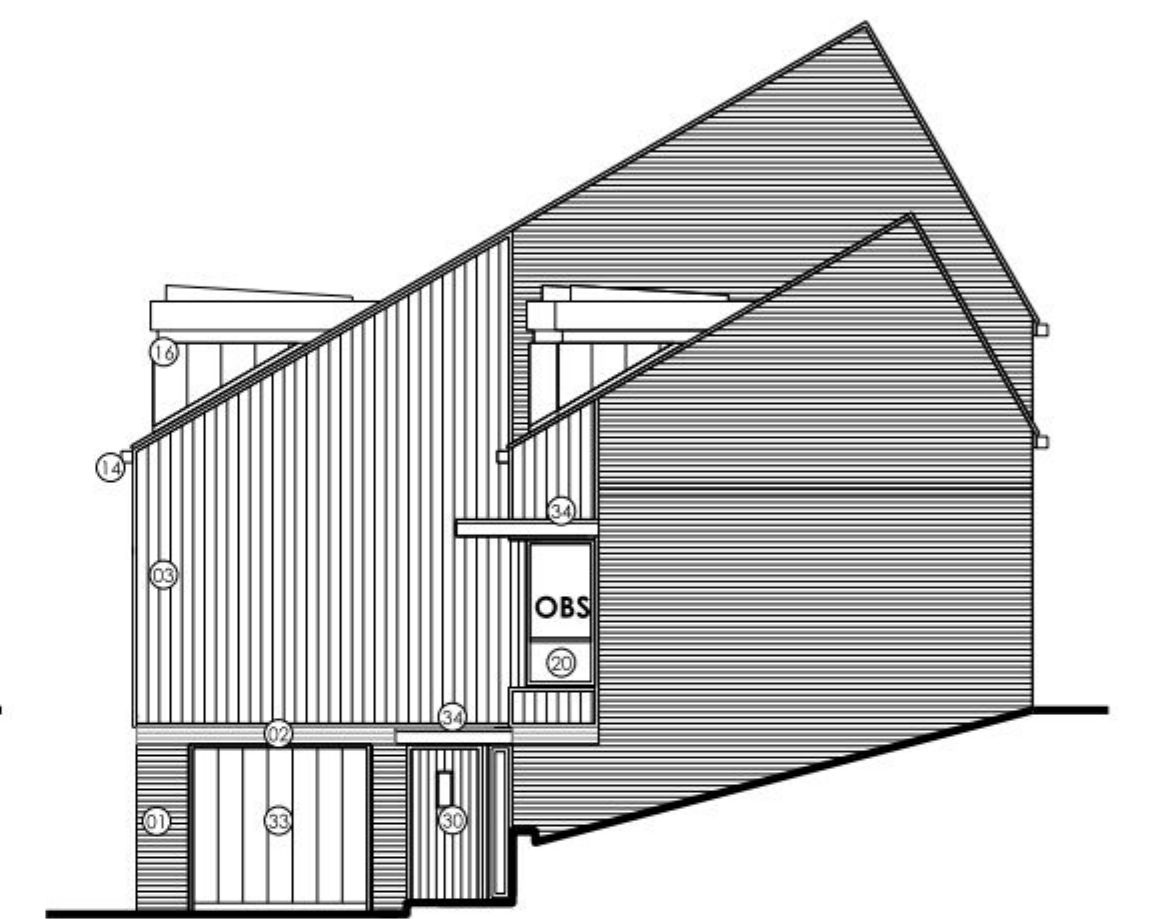

SIDE ELEVATION

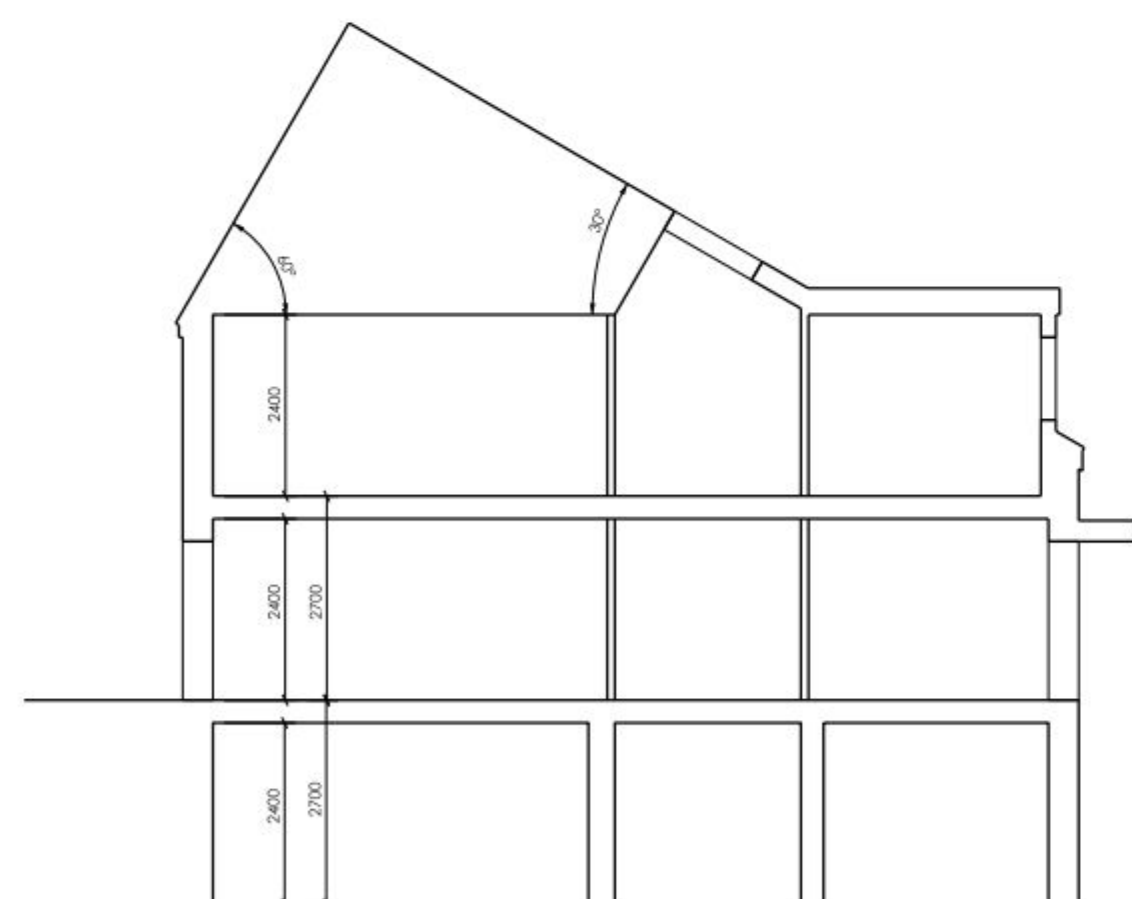


SECTION A-A

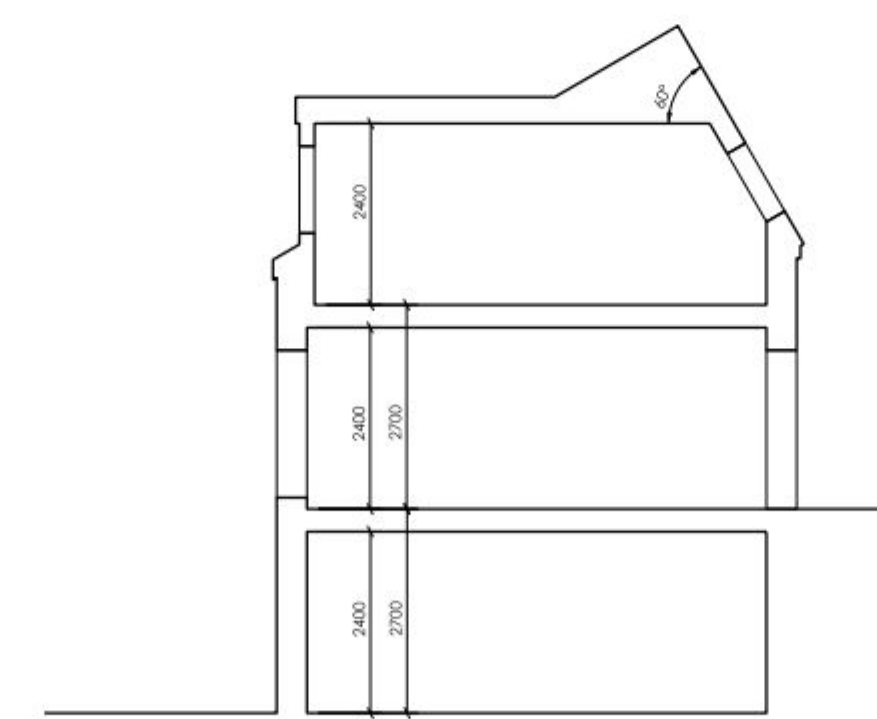


SECTION B-B

P2 - MG - JULY 2012 - MINOR AMENDMENTS
TO INTERNAL LAYOUT WITH ALTERATIONS TO
EXTERNAL DORMERS AND WINDOW TO STAIRCASE

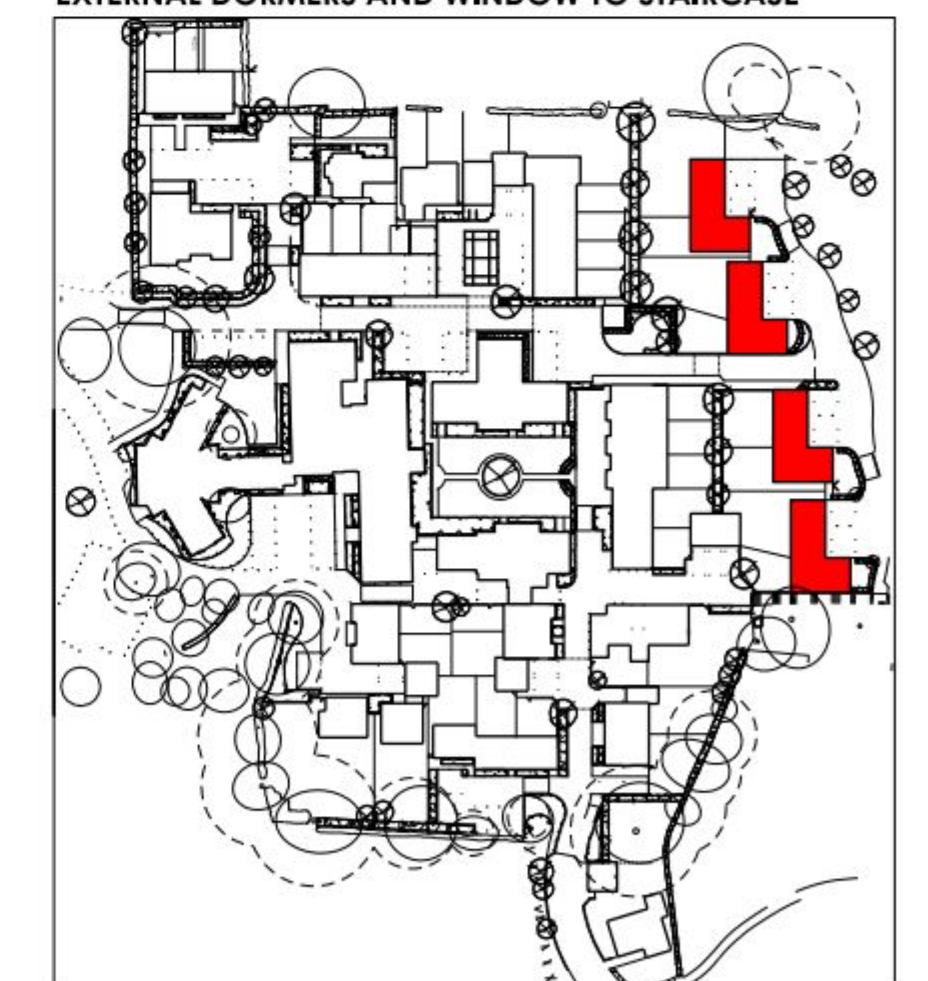

MATERIALS KEY	WALLS		18	white eaves, verge,soffit and bargeboards
	01	Multi stock brickwork	19	metal chimney flue
	02	Red face brickwork, brick detail, brick header detail	38	grey UPVC rainwater goods
	03	Vertical weatherboard cladding - natural colour	WINDOWS/DOOR AND GLAZING SYSTEMS	
	04	Horizontal weatherboard cladding - dark grey	20	White UPVC framed window,doors & glazing systems
	05	White smooth faced render to key gable features	21	Velux roof lights
	06	Pre-cast stone cill, header and stone gable detail	22	Grey aluminium/linber composite window and doors
	07	Red brick cill detail	DOORS/PORCHES/GUARDINGS	
	ROOF/EAVES/VERGES/SOFFITS/RAINWATER GOODS		30	Profiled front doors, to style shown
	10	Blue/black slate with matching ridge + hip slates	31	White framed glazed main entrance doors to apartments
11	Red/brown plain clay tiles	32	Painted profiled/louvered doors and screens to cycles and bin stores etc	
12	Orange plain clay tiles	33	Profiled steel garage doors to style shown	
13	Grey pressed metal cappings/ trims to flat roof parapet walls etc	34	Pressed metal fascias to canopies/ porches	
14	Black UPVC rainwater goods	35	Metal railing/guarding to balconies	
15	Grey leadwork	36	Painted steel gates/railings	
16	Grey coloured dormers	37	timber feature privacy fence	
17	precast gable top features			

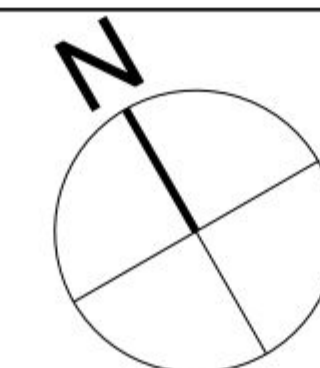

IMPORTANT NOTE FOR USE OF THIS DRAWING: THIS DRAWING HAS BEEN PRODUCED SPECIFICALLY FOR USE ON THIS PROJECT. POPE PRIESTLEY ARCHITECTS CANNOT BE HELD RESPONSIBLE FOR RE-USE OF THIS INFORMATION BY OTHERS FOR ANY PURPOSE OTHER THAN FOR WHICH IT IS SPECIFICALLY INTENDED. THIS DRAWING REFLECTS STANDARDS AGREED FOR THIS PROJECT AND CURRENT AT THE TIME OF PRODUCTION AND WILL NOT BE UPDATED IN ACCORDANCE WITH CHANGING LEGISLATION AND/OR OTHER REQUIREMENTS.

SCALE BAR = 10mm INTERVALS AT TRUE SCALE

POPE PRIESTLEY ARCHITECTS		ARCHITECTURE TOWN PLANNING URBAN DESIGN	
FERRY HOUSE, CANUTE ROAD, SOUTHAMPTON, HAMPSHIRE, SO14 3FJ. T: +44 (0)23 80332288 F: +44 (0)23 80632886 E: info@poppriestley.co.uk			
ST MICHAELS CONVENT LONDON ROAD WATERLOOVILLE HAMPSHIRE		BLOCK H PRIVATE PLANS, SECTIONS & ELEVATIONS PLOTS 32 TO 39	
PLANNING ISSUE	SCALE @ A1 1:100	DATE MAY 2012	REVISION P2