




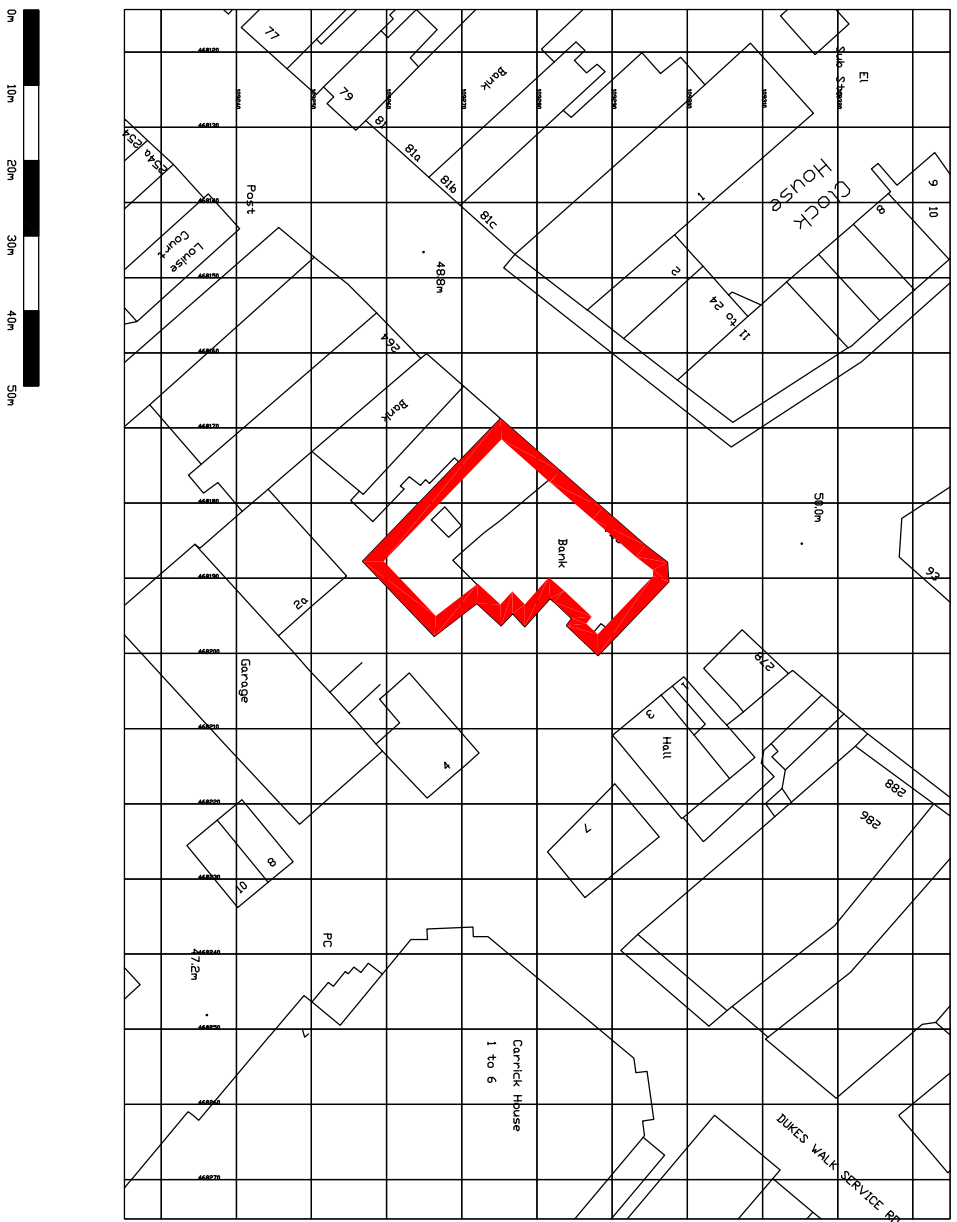

Location Plan - 1:1250 @ A1

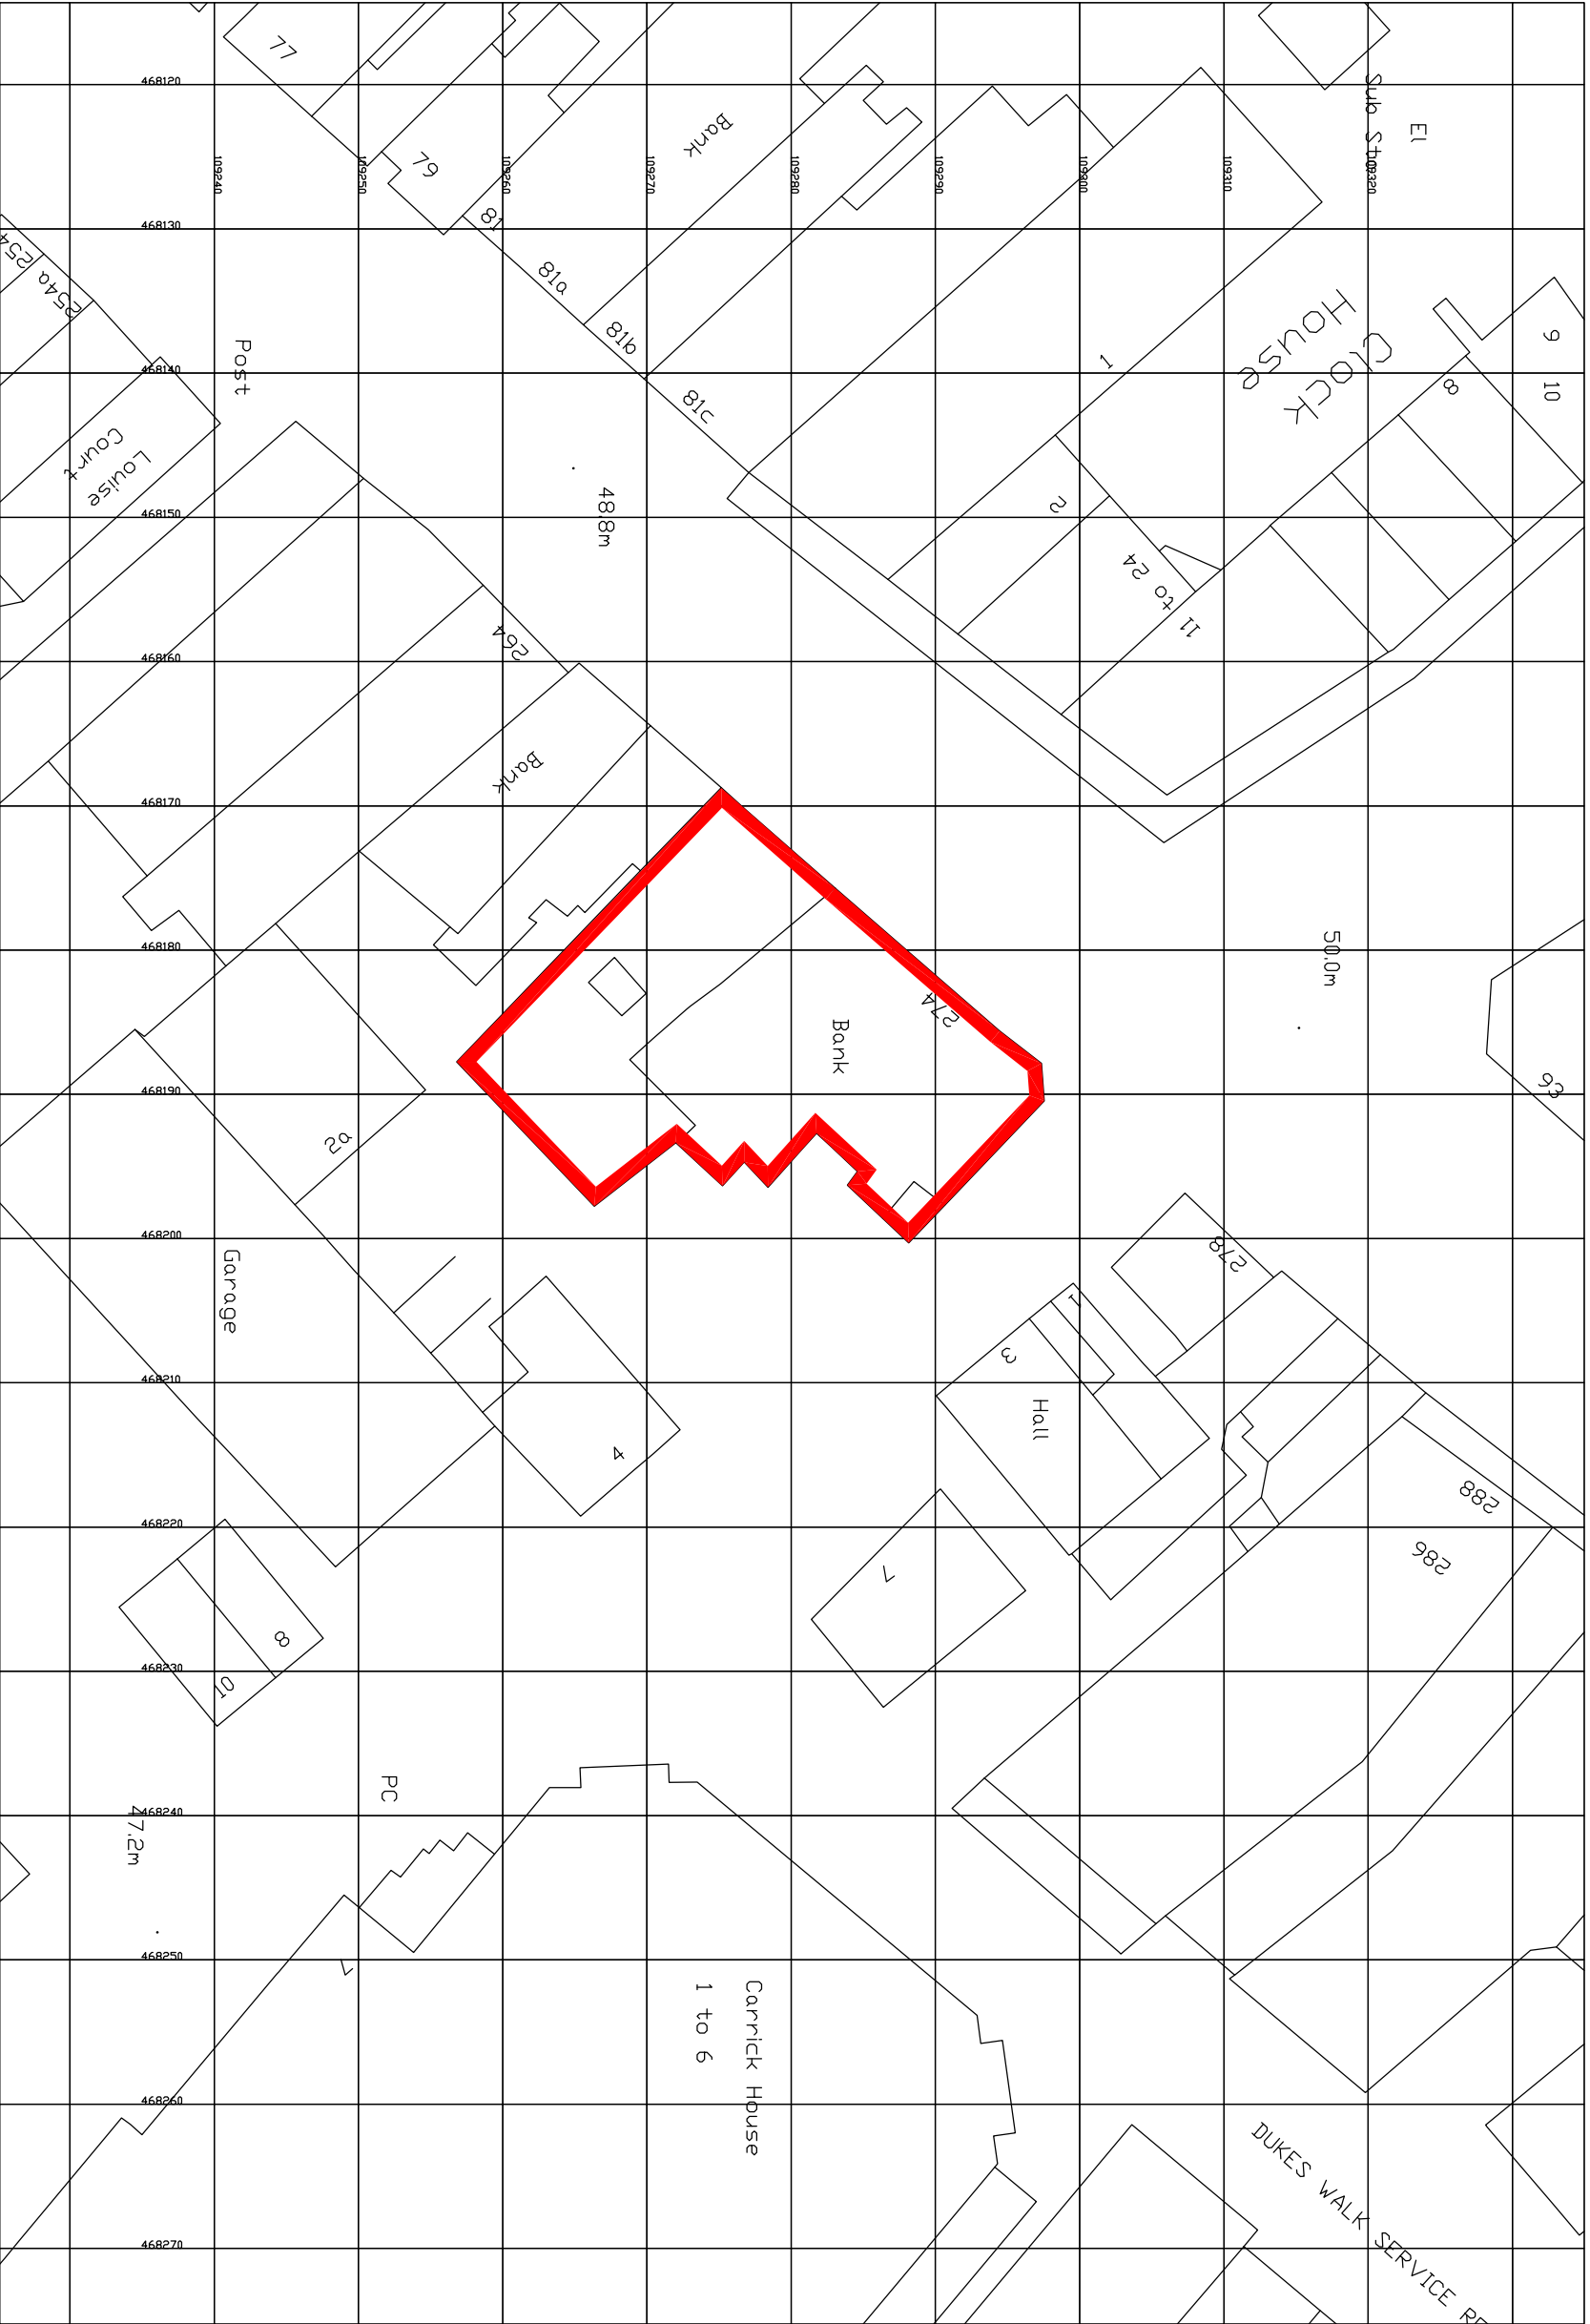

Location Plan - 1:500 @ A1

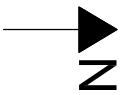

Branch Location

ISG PROJECT LTSB Waterlooville – YSD S MAIN CONTRACTOR ISG Plc. BRANCH ARCHITECT ISG Plc. CLIENT ARCHITECT ISG Plc.		PROJECT NO. 50332800	
SCALE As Shown		PROJECT NO. XXXXXXXX	
SITE ADDRESS LTSB Waterlooville 272 London Road, Waterlooville, Hampshire PO7 7AN			
DATE 00/00/0000		DATE 00/00/0000	
DATE 00/00/0000		DATE 00/00/0000	
EXISTING			