


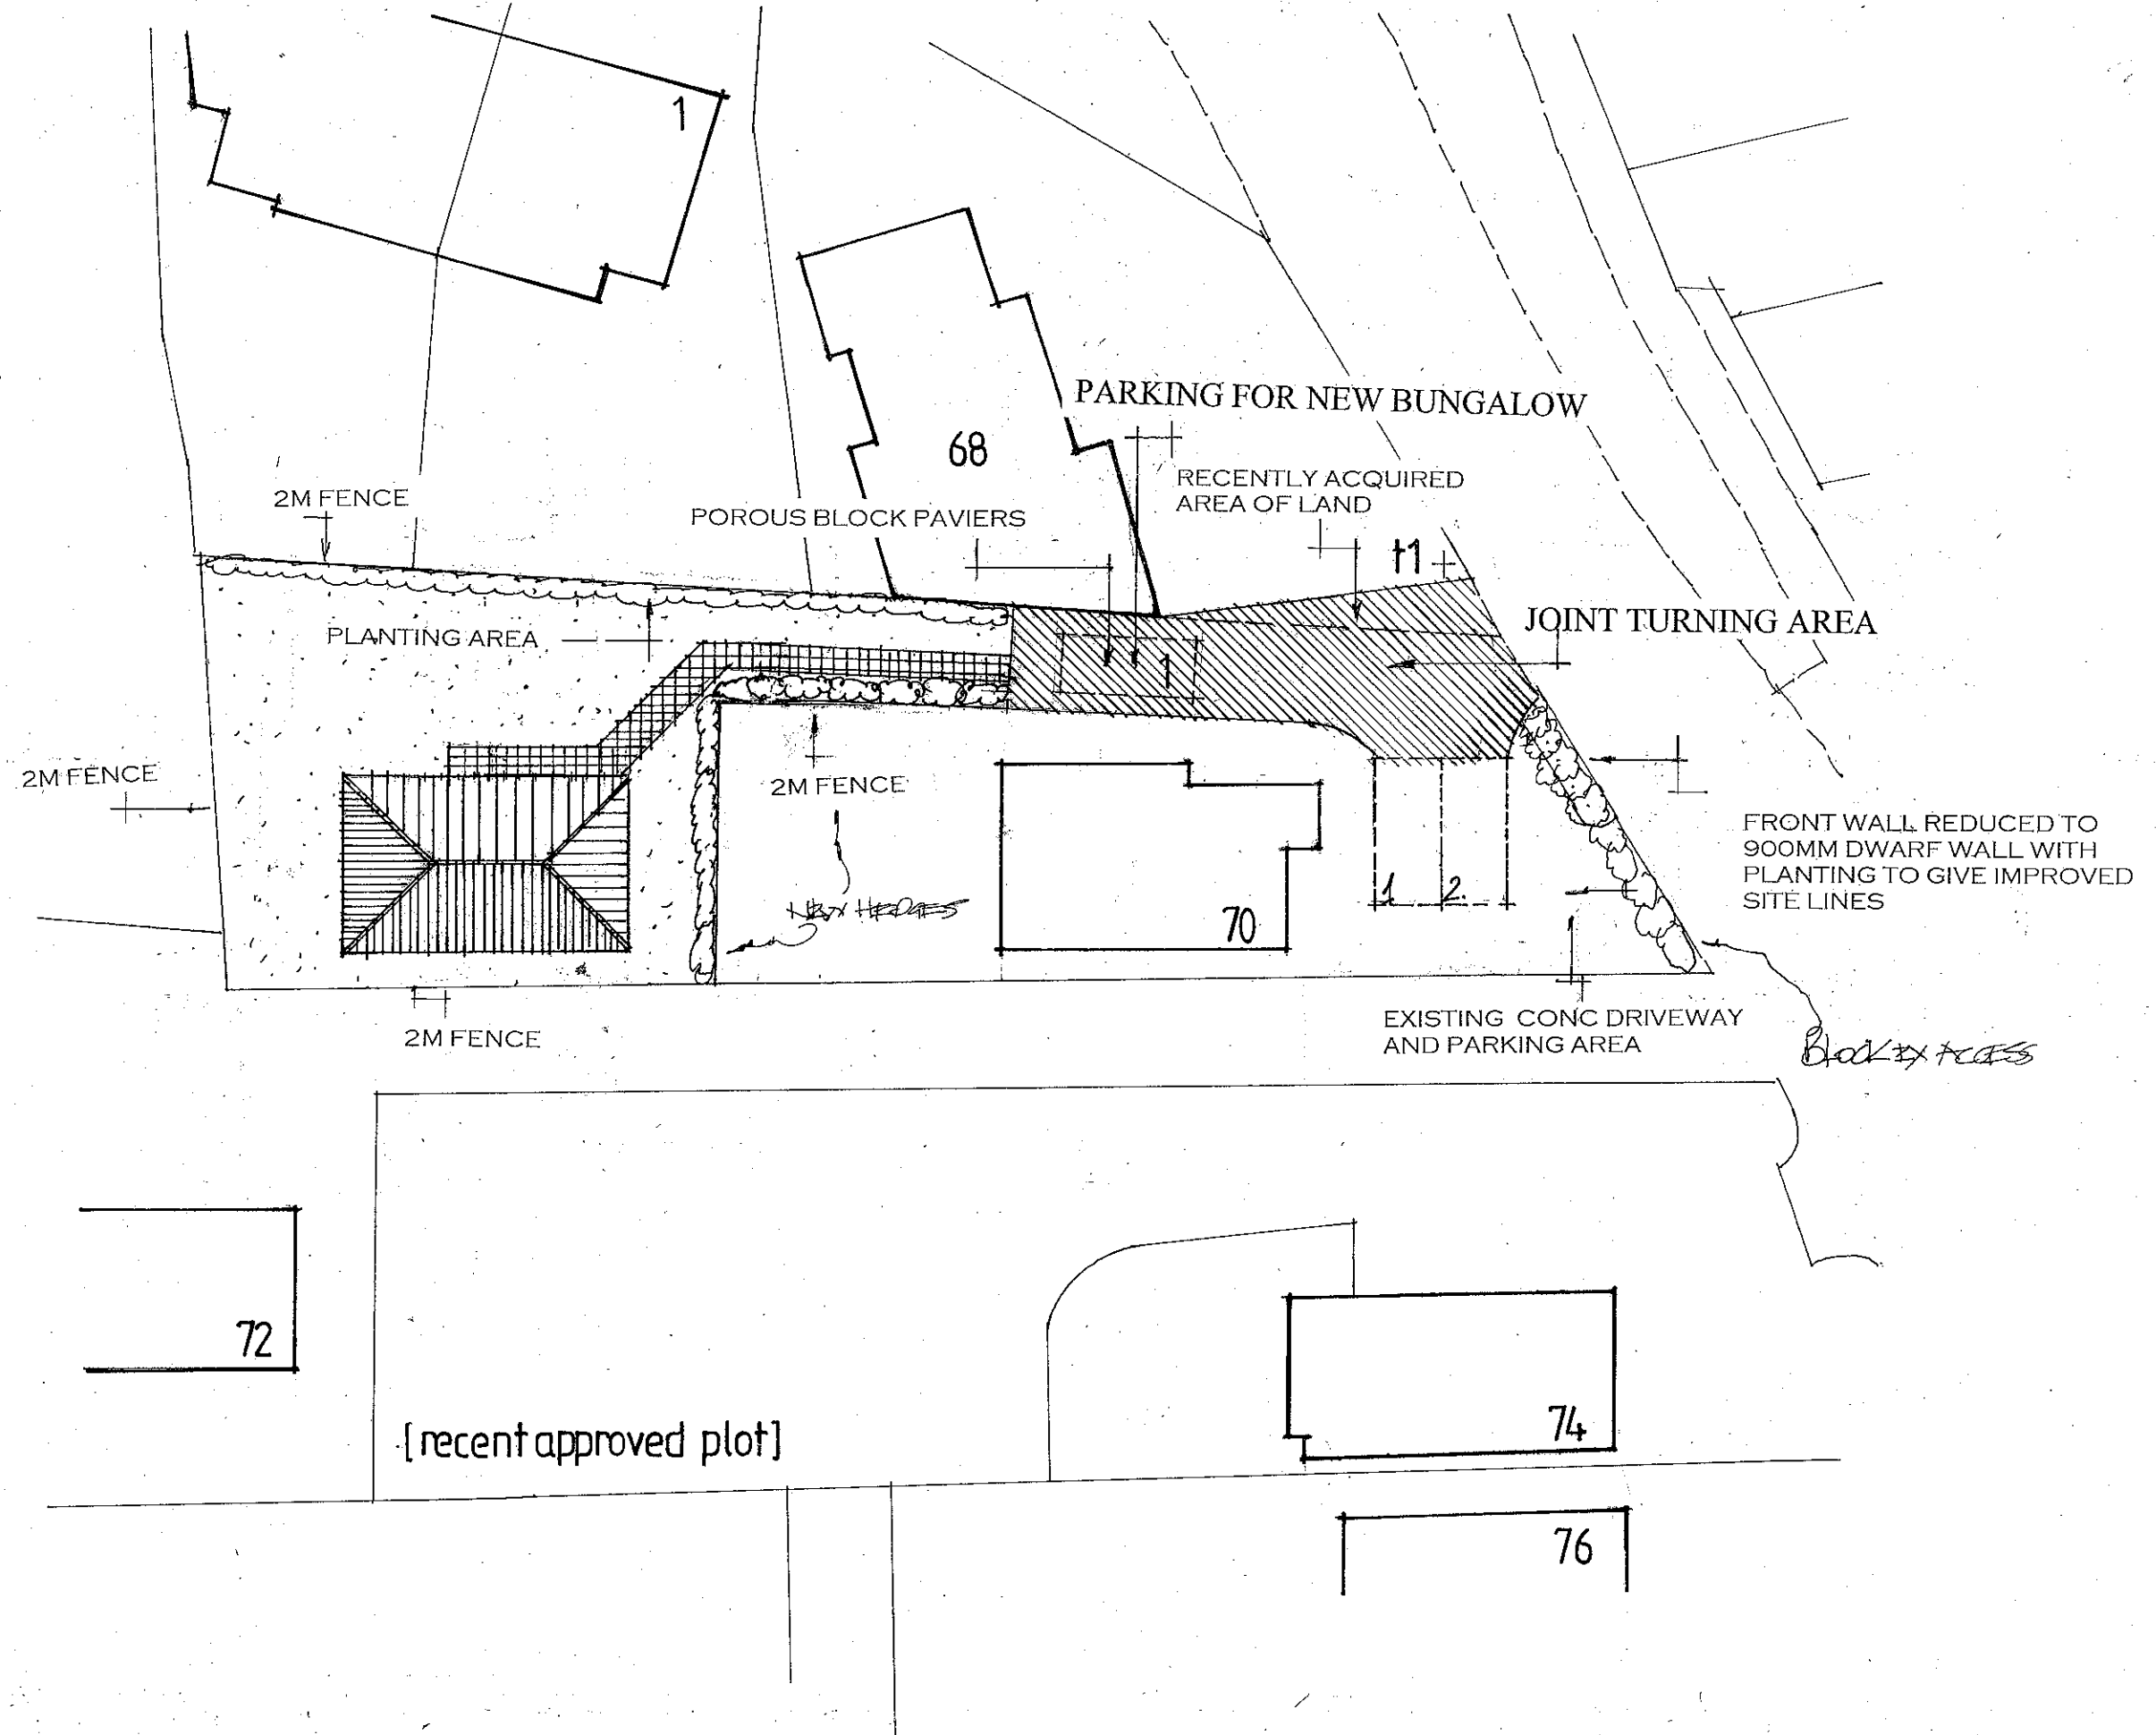

PROPOSED ONE BEDROOM BUNGALOW (AMENDED)
LAND REAR OF 70, RAILS LANE, HAYLING ISLAND, HANTS.
FOR MR & MRS J. BROWN.

Amended July 13
 DATE MAR 2013
 SCALE 1:250

PETER J. WALKER MRICS
 CHARTERED SURVEYOR
 182 SEAFRONT, HAYLING ISLAND, HANTS
 PO11 9 AN
 TEL: 02392 467571