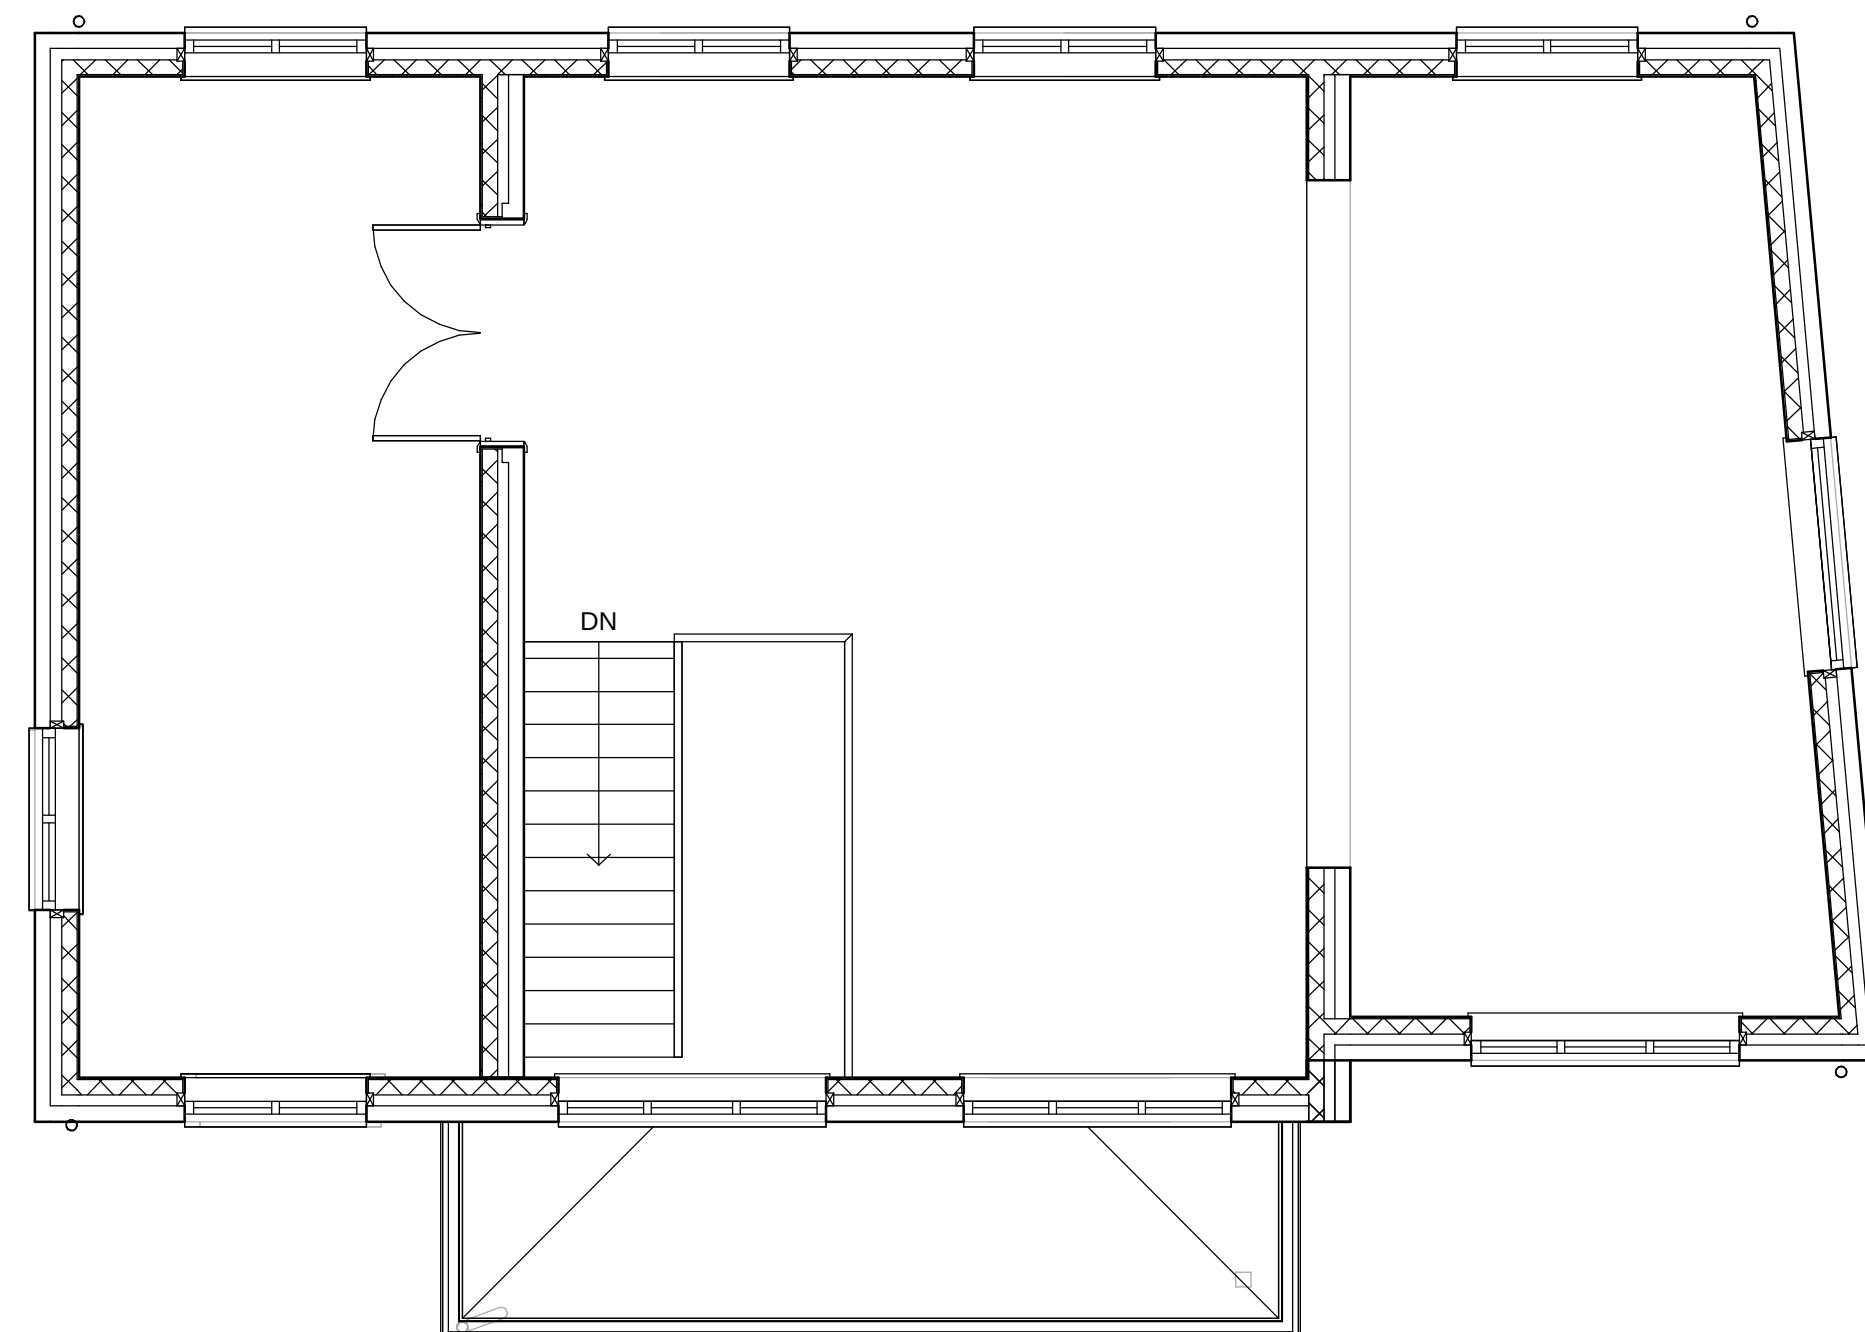
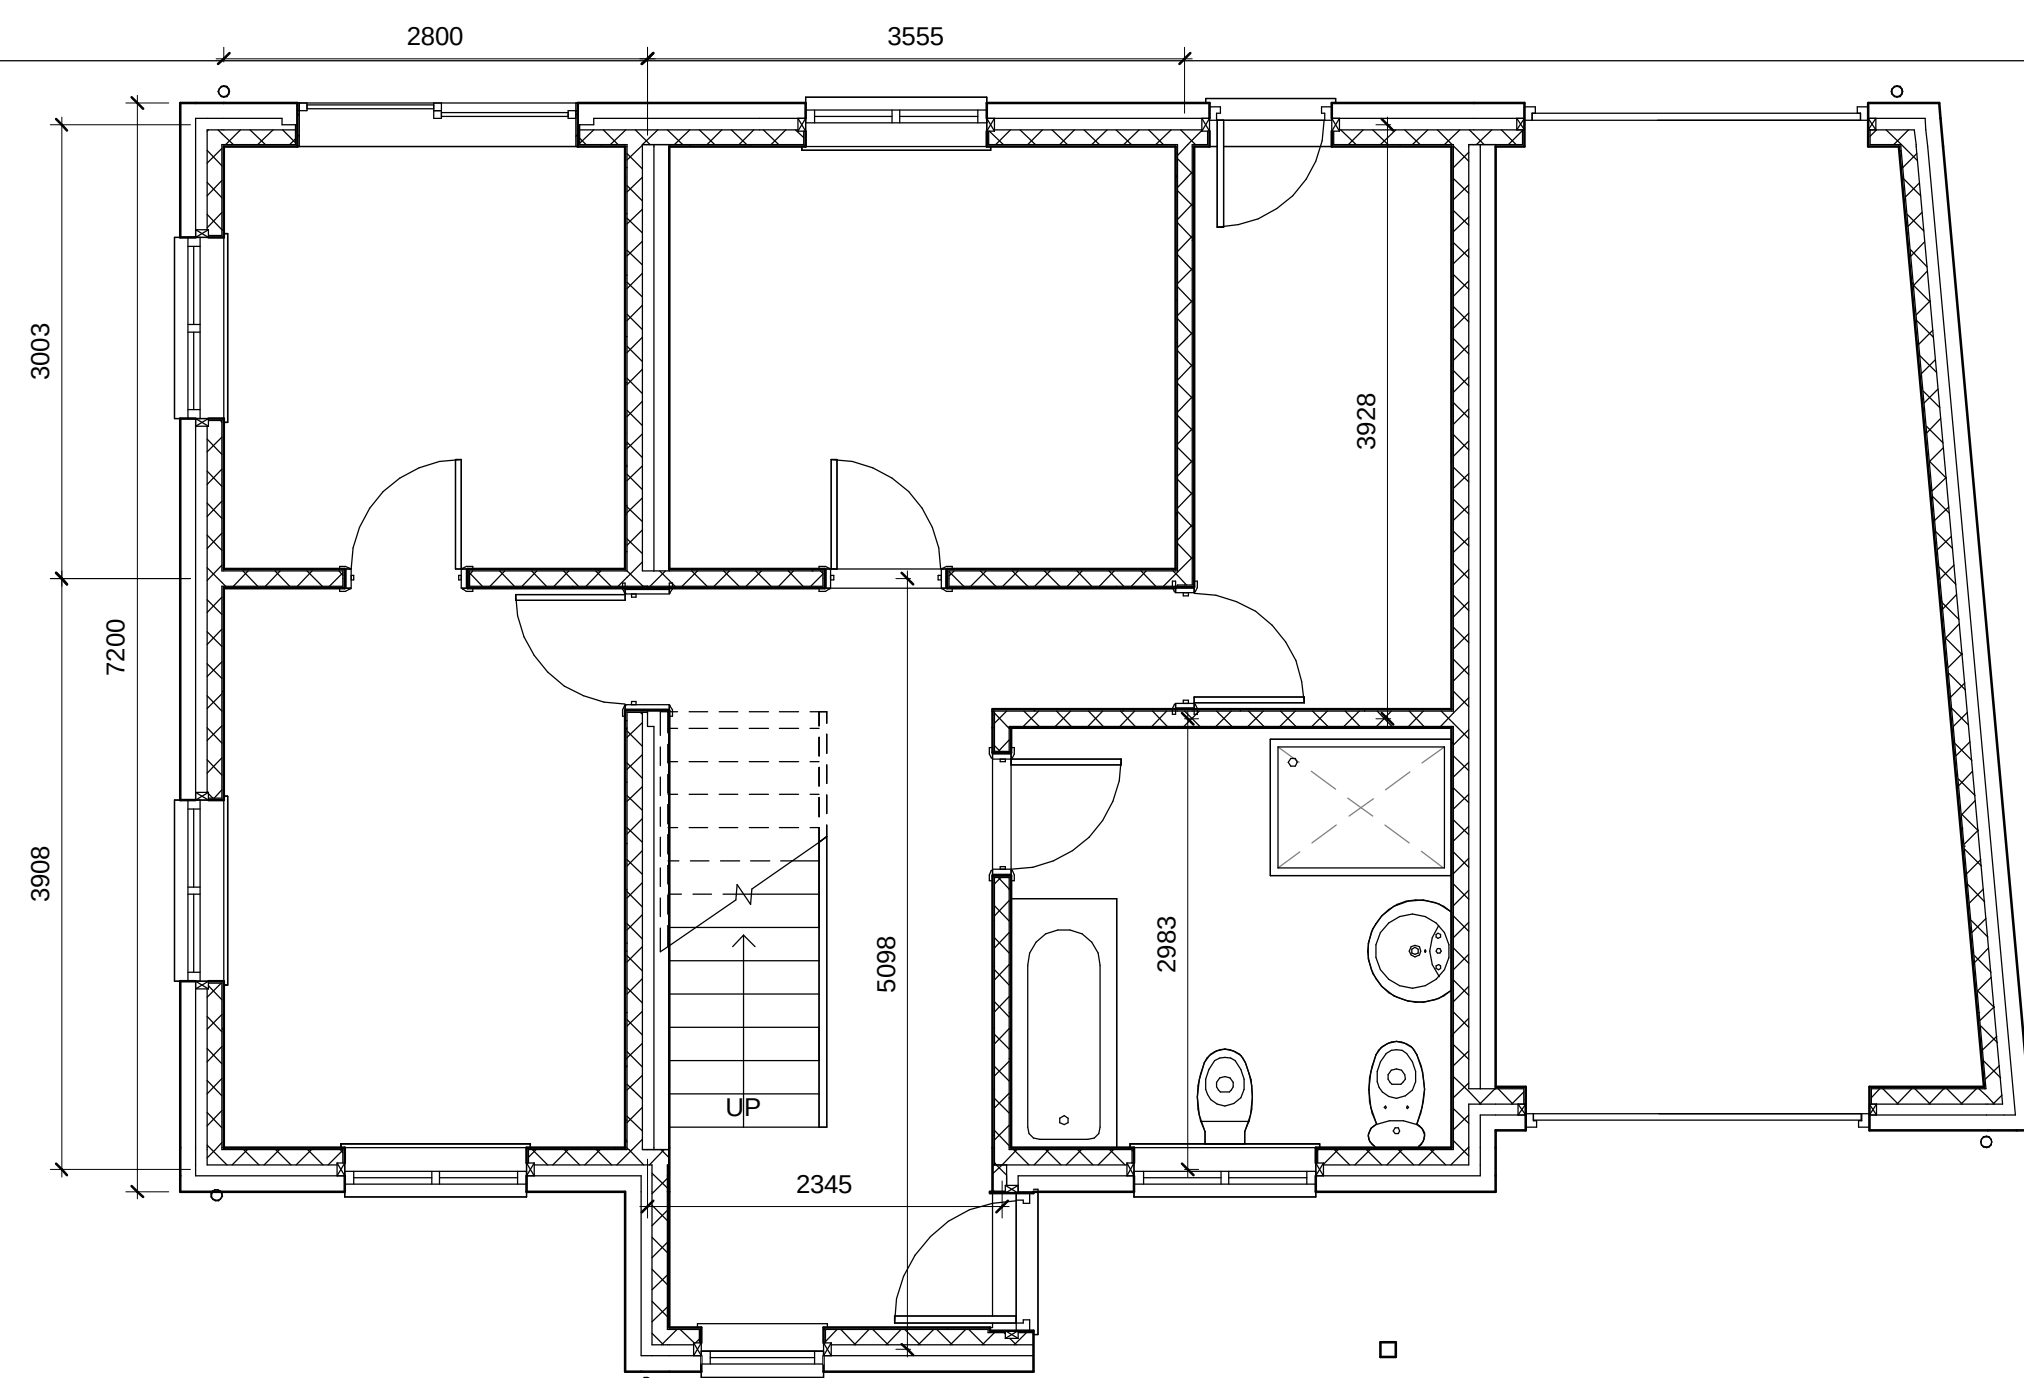




Level Survey

This site is flat hence no level survey has been provided

Flood Risk

This site is in an area which benefits from flood defenses (see env agency maps) hence no detailed flood risk assesment has been provided however it should be noted that no increase in occupancy numbers is proposed by this application and flood boards will be incorporated in the construction to reduce flood risk

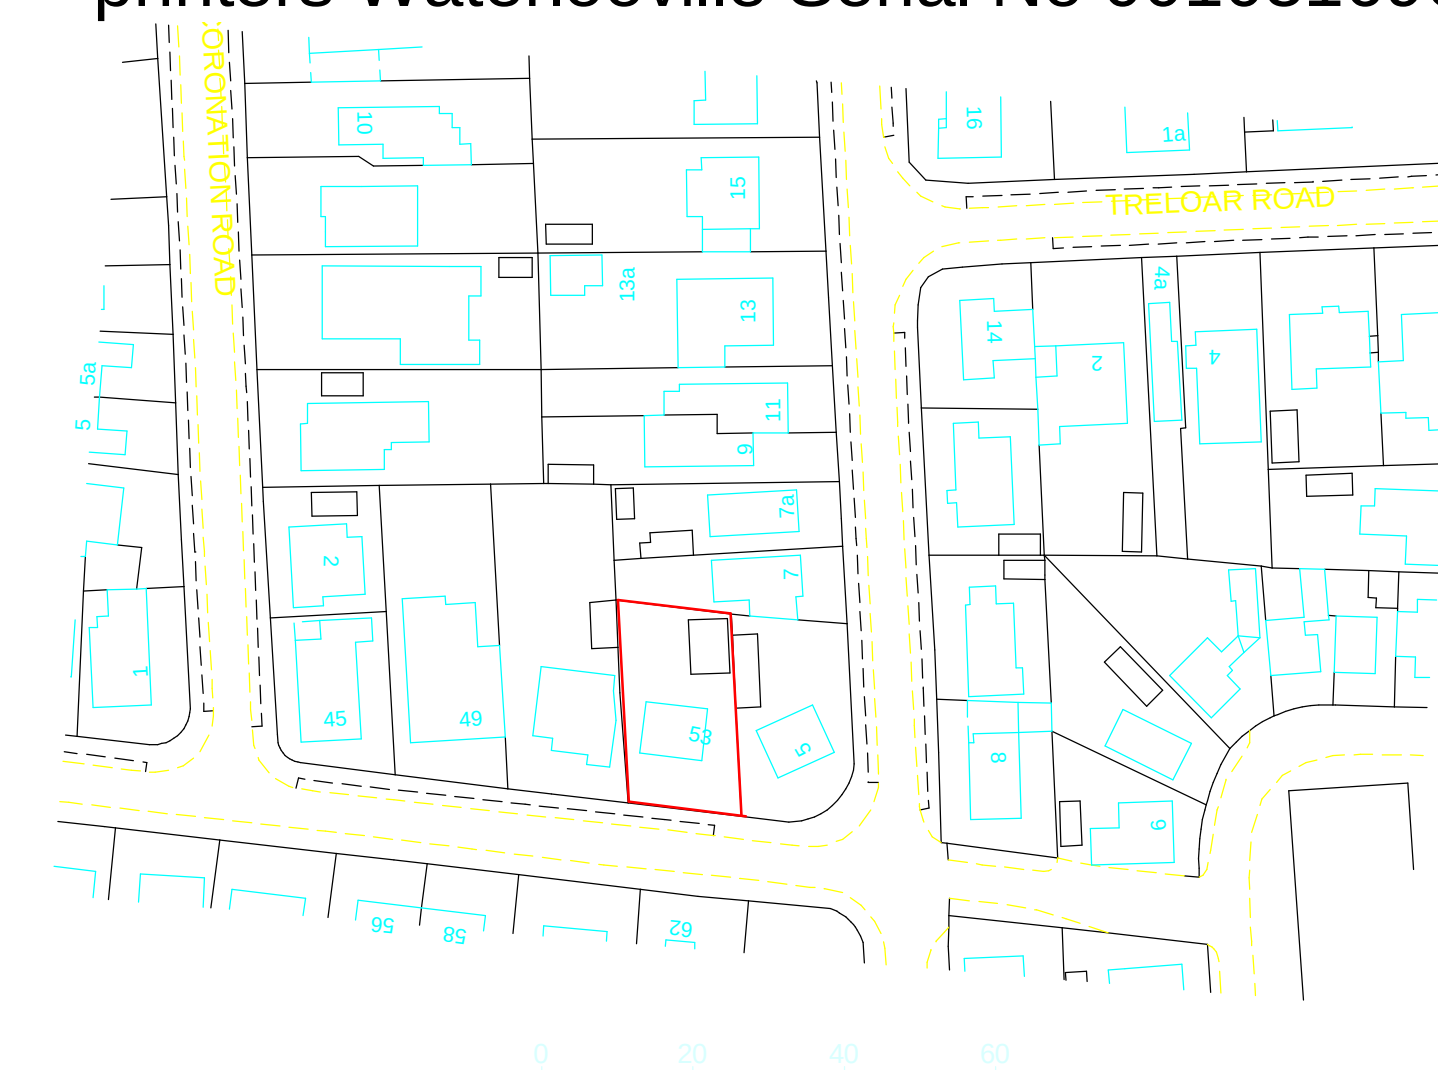
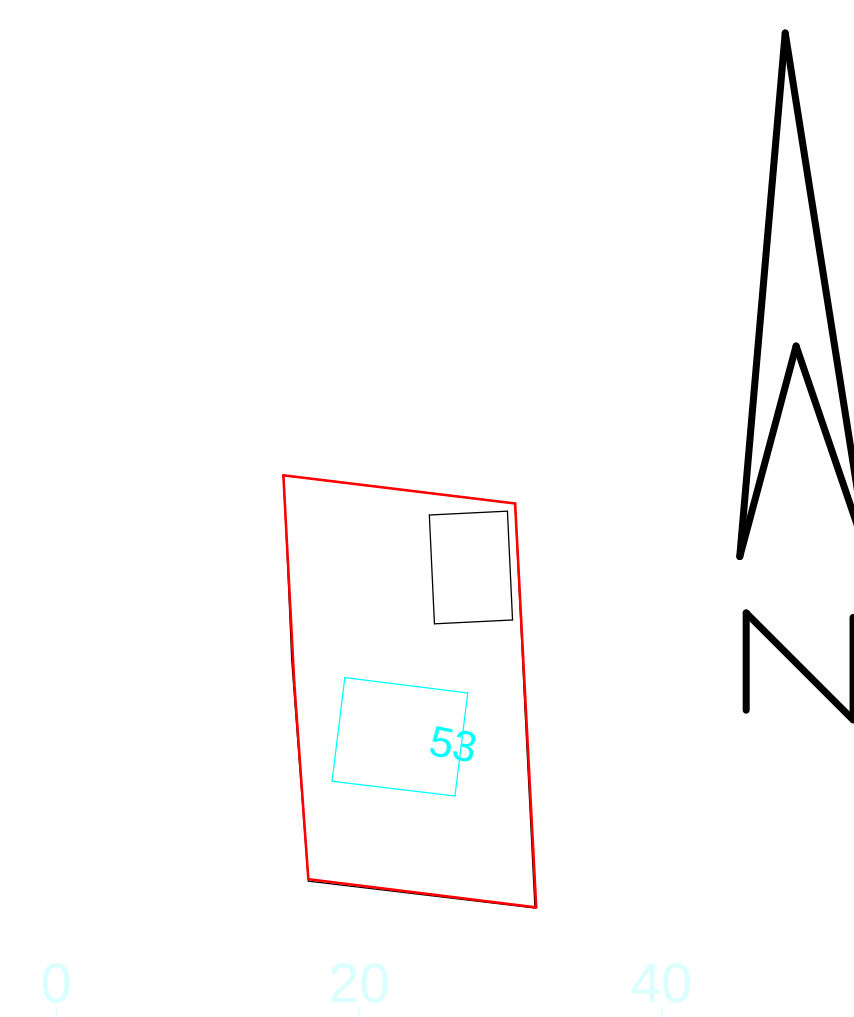
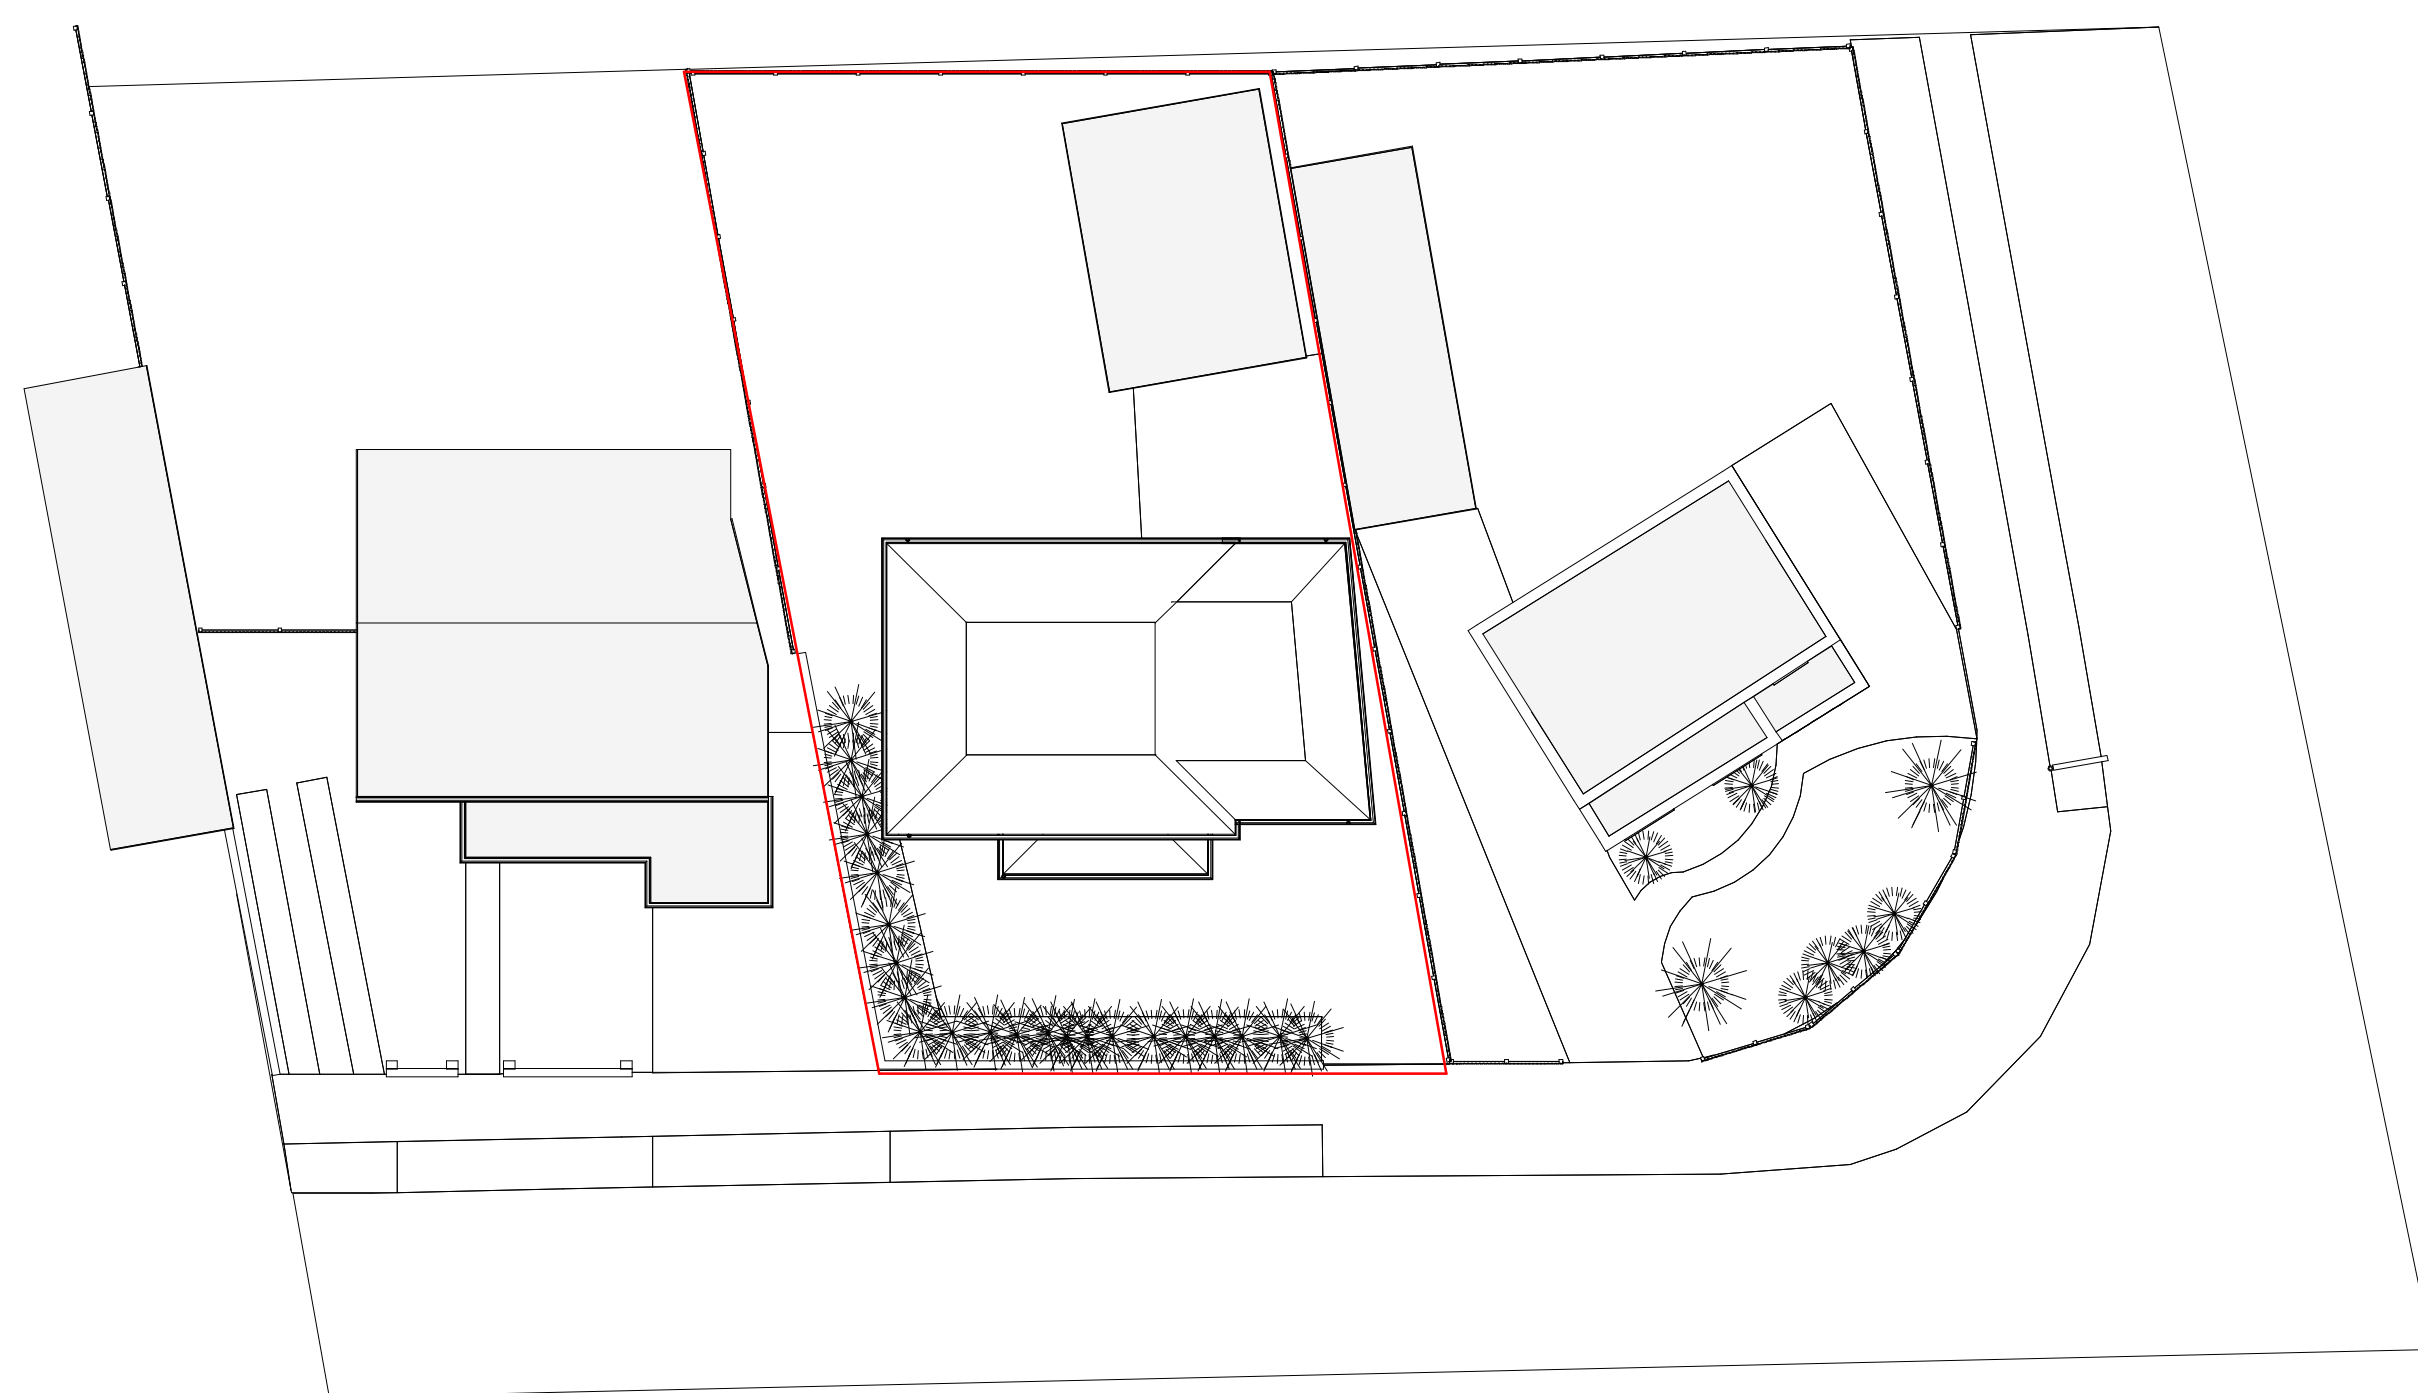
Tree Survey

This site does not have trees at or near the construction, hence a tree survey has not been provided

Parking Provision

This site currently has parking spaces and no increase to the number of occupants will be created by the proposal

Purchased on 11/07/2012 from Rebrooks
printers Waterlooville Serial No 001051696

[illegible]

Mr Lucas-Smith
53 Wheatlands
Ave HI

Proposed Plans and Sections

Project number	Project Number
Date	Issue Date
Drawn by	Author
Checked by	Checker
A101	
Scale	As indicated

