


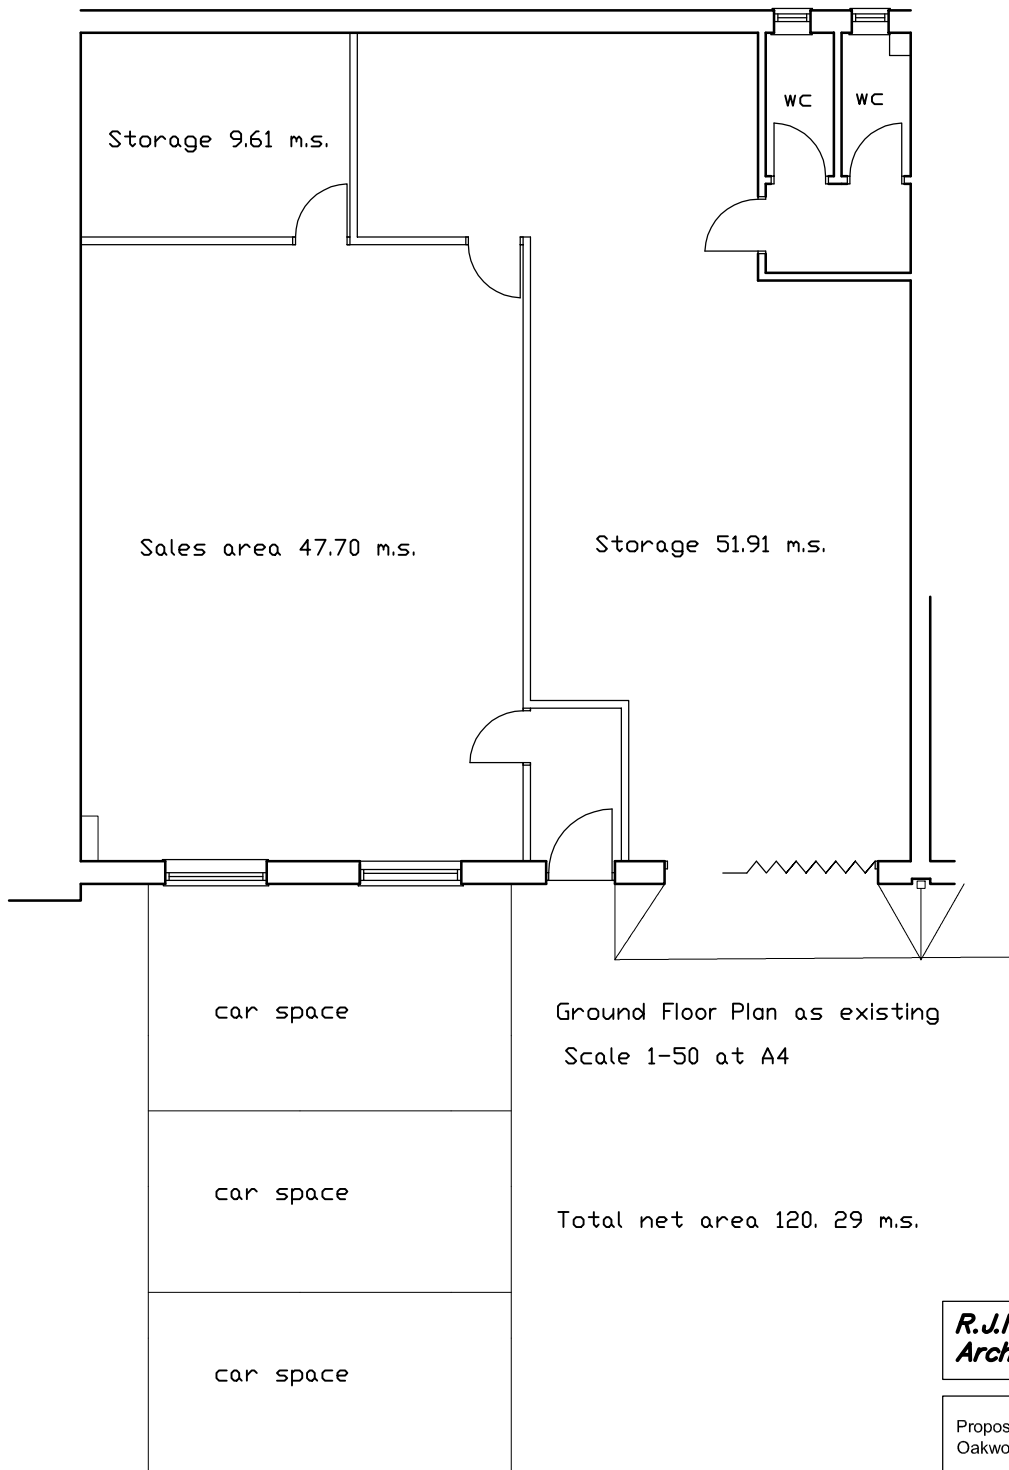

***R.J.N.Day Dip. Arch.
Architect***

Proposed new shopfront to Unit 19 The
Oakwood Centre Downley Road Havant

CLIENT

Westend Ltd

TITLE

Plan as Existing

STATUS

Planning Application

SCALES

1 : 100

DATE

July 2012

DRAWN

RJND

JOB NO.

0212

DRAWING NO.

01

REVISION

-

