


SUPERSEDED

Elevation onto Hambledon Road (proposed)

Side

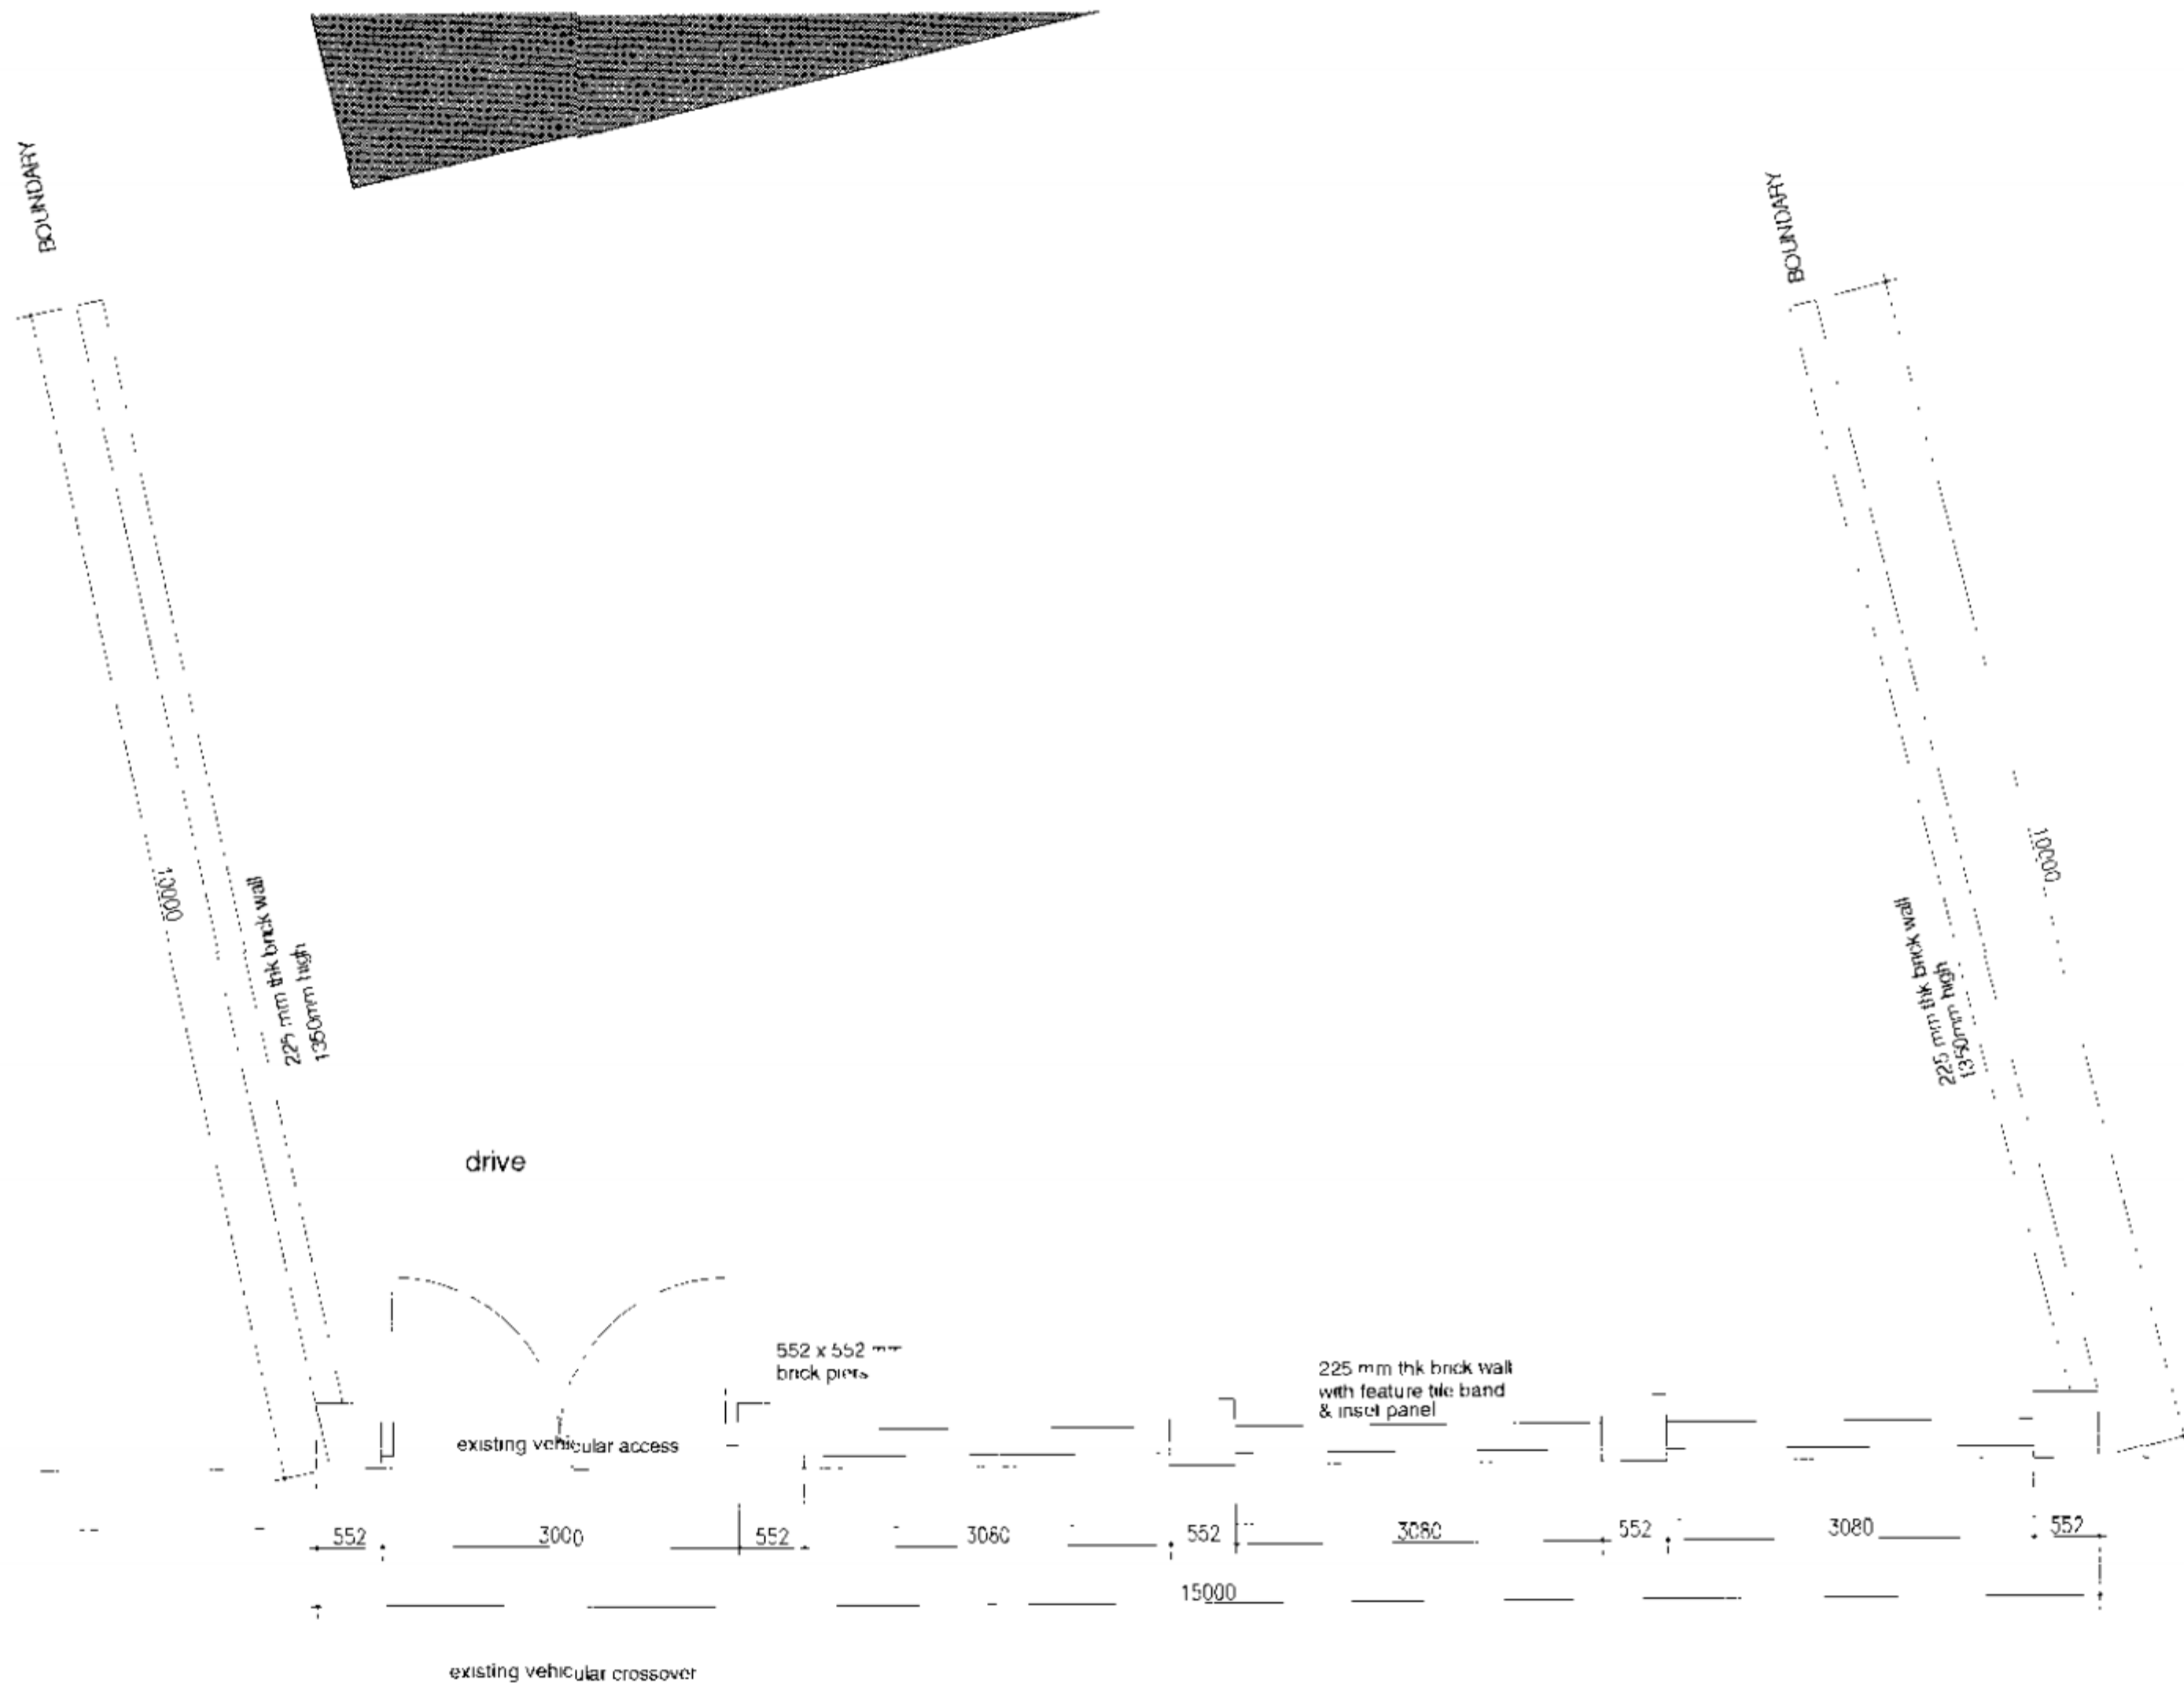

Plan (proposed)

HAMBLEDON ROAD

Rev	Original Issue	Chg	Date	Chg	Date
1	Original Issue				

This drawing is copyright and must not be disclosed to third parties without permission.
Scaled dimensions are not to be used for construction.

PROJECT
Proposed Alterations to Front Boundary
76 Hambledon Road
Waterlooville

CLIENT
Mr G Harris

DRAWING TITLE
Plans, Elevations
Proposed

PROJECT NO.	DRAWING NO.	REV	SCALE
GH	102		1:50