


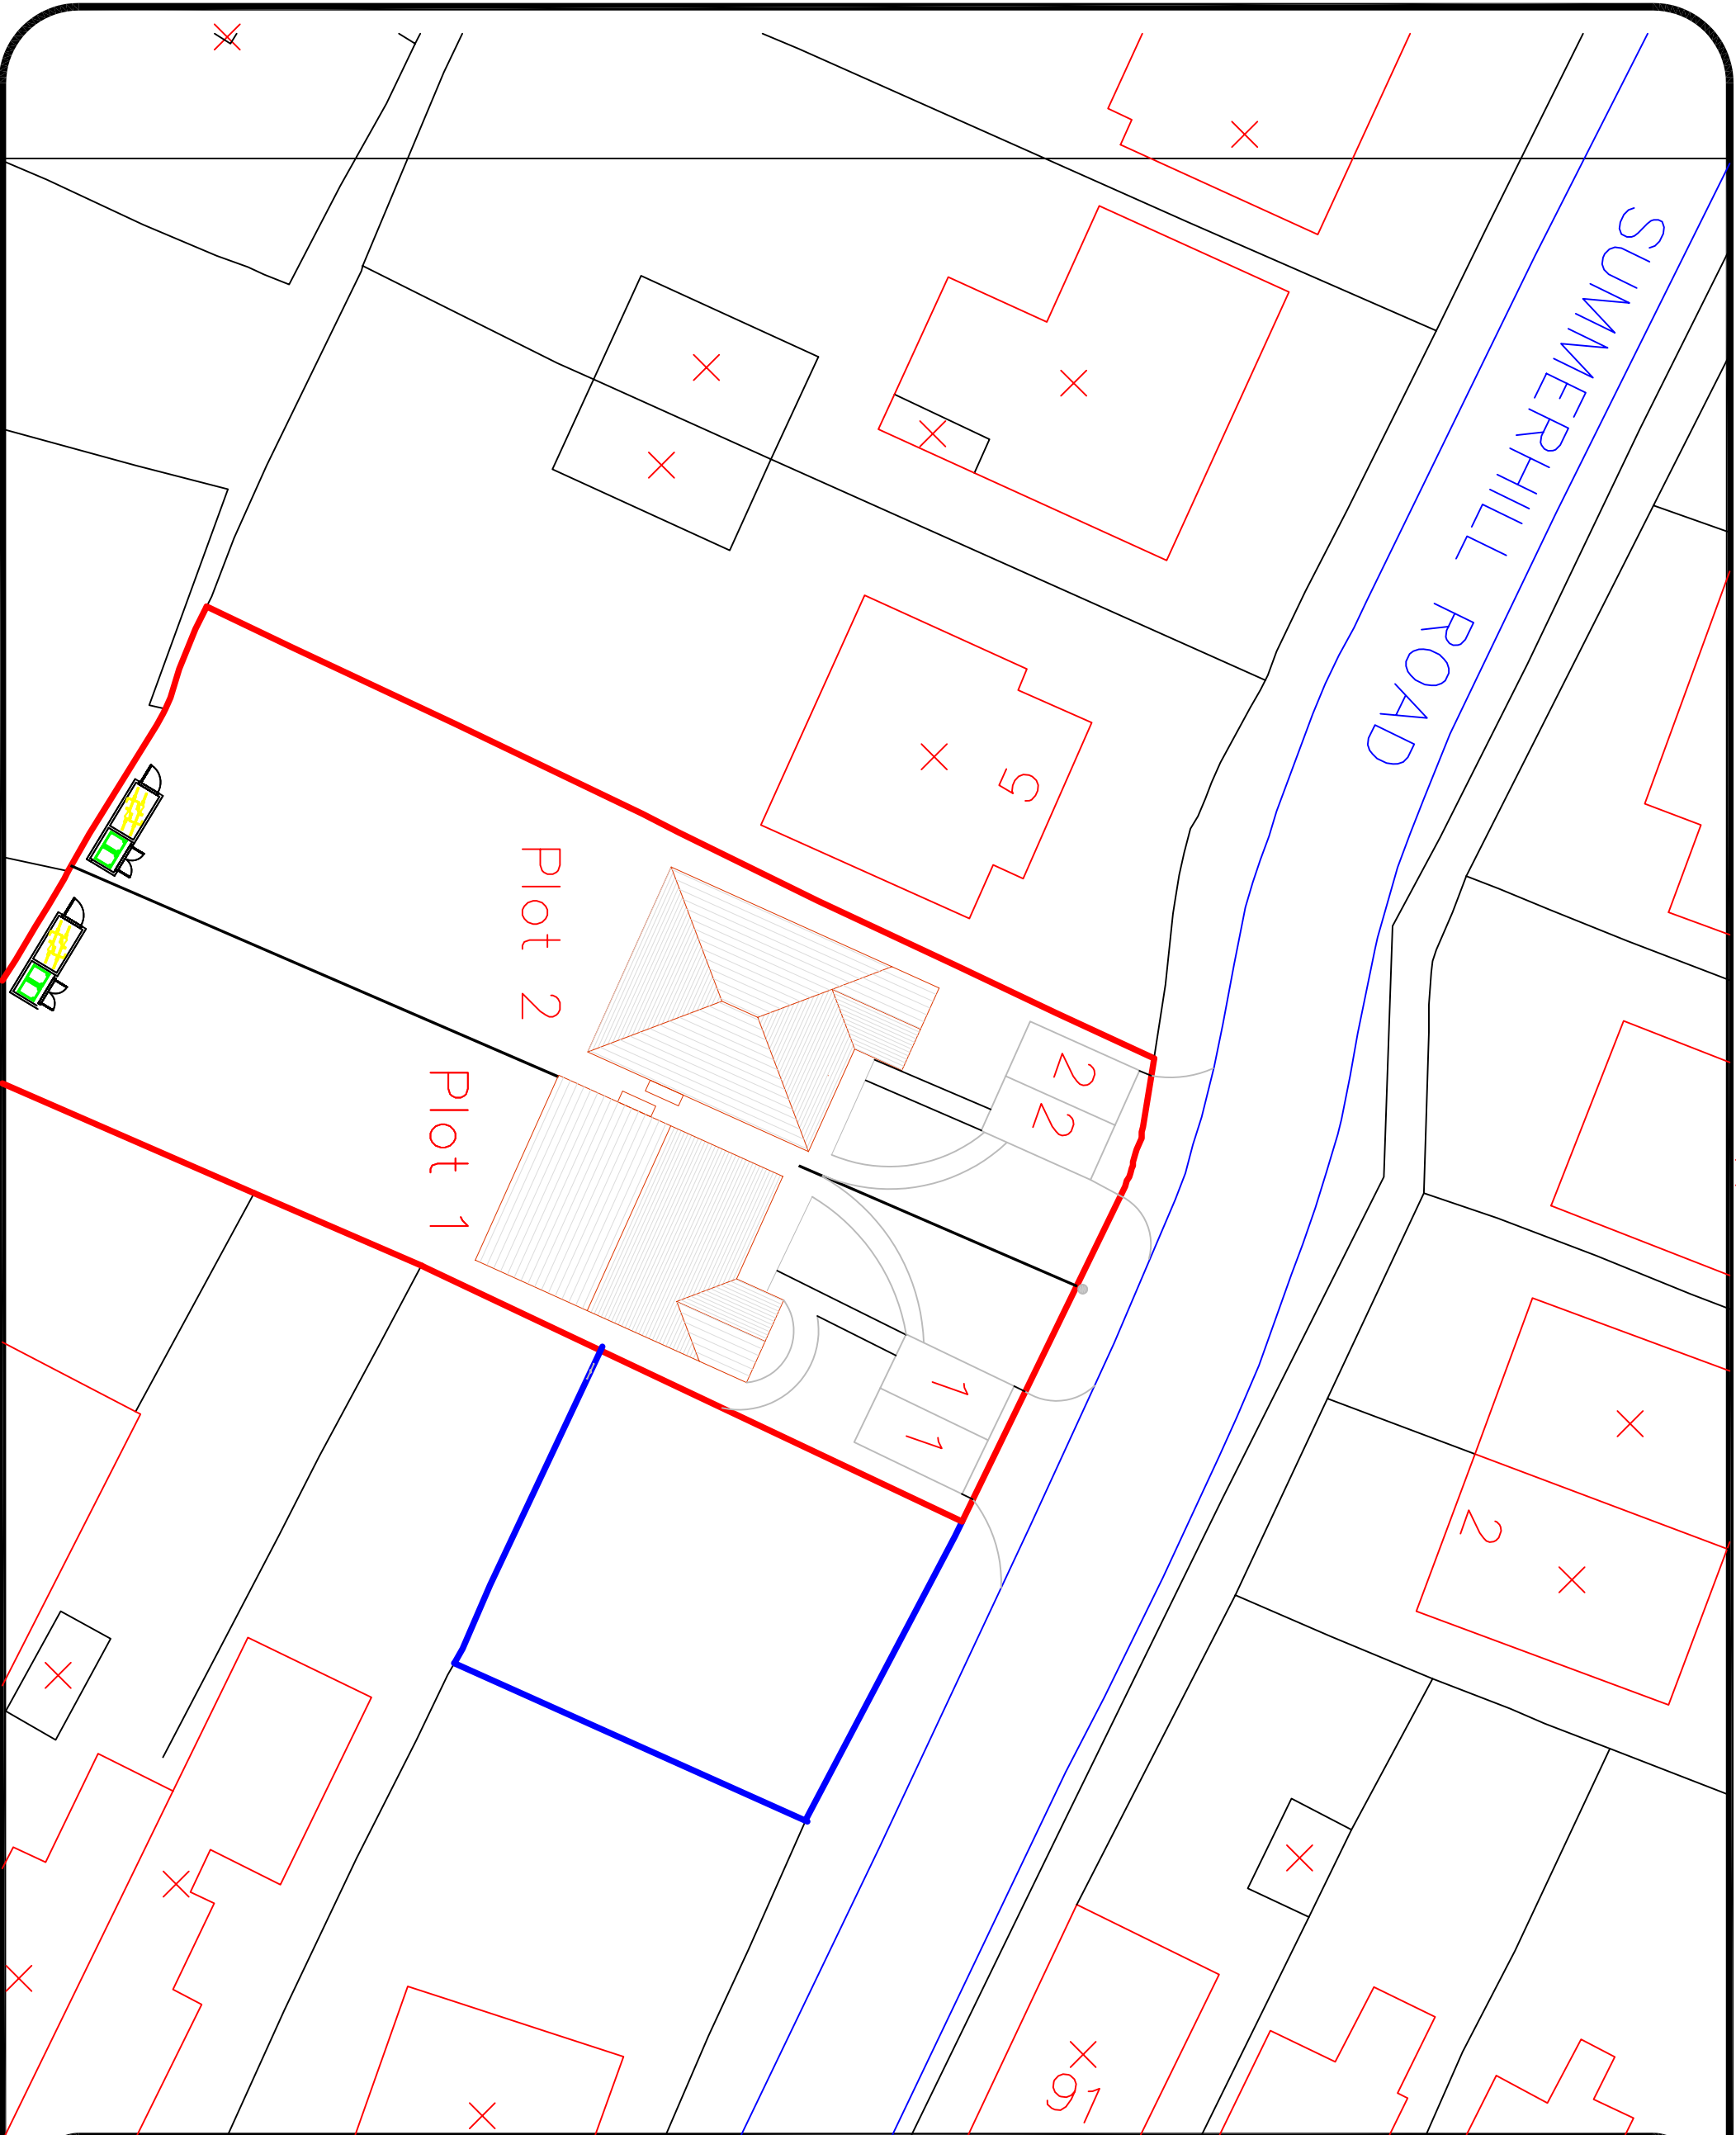

General Notes

No.	Revision/Issue	Date	

From Name and Address
STEPHEN JUPP MRTPI
CHARTERED TOWN PLANNER
348 CHICHESTER ROAD
BOGNOR REGIS
PO21 5BX
T: 01243 823113
E: steve@juppa-planning-solutions.co.uk

Project Name and Address
Block Plan
Amended Access/Parking
Adj 5 Summerhill Rd
Cowplain

Project	01H/21/07	Sheet
Date	05.09.2012	2H
Scale	1:250 @ A3	