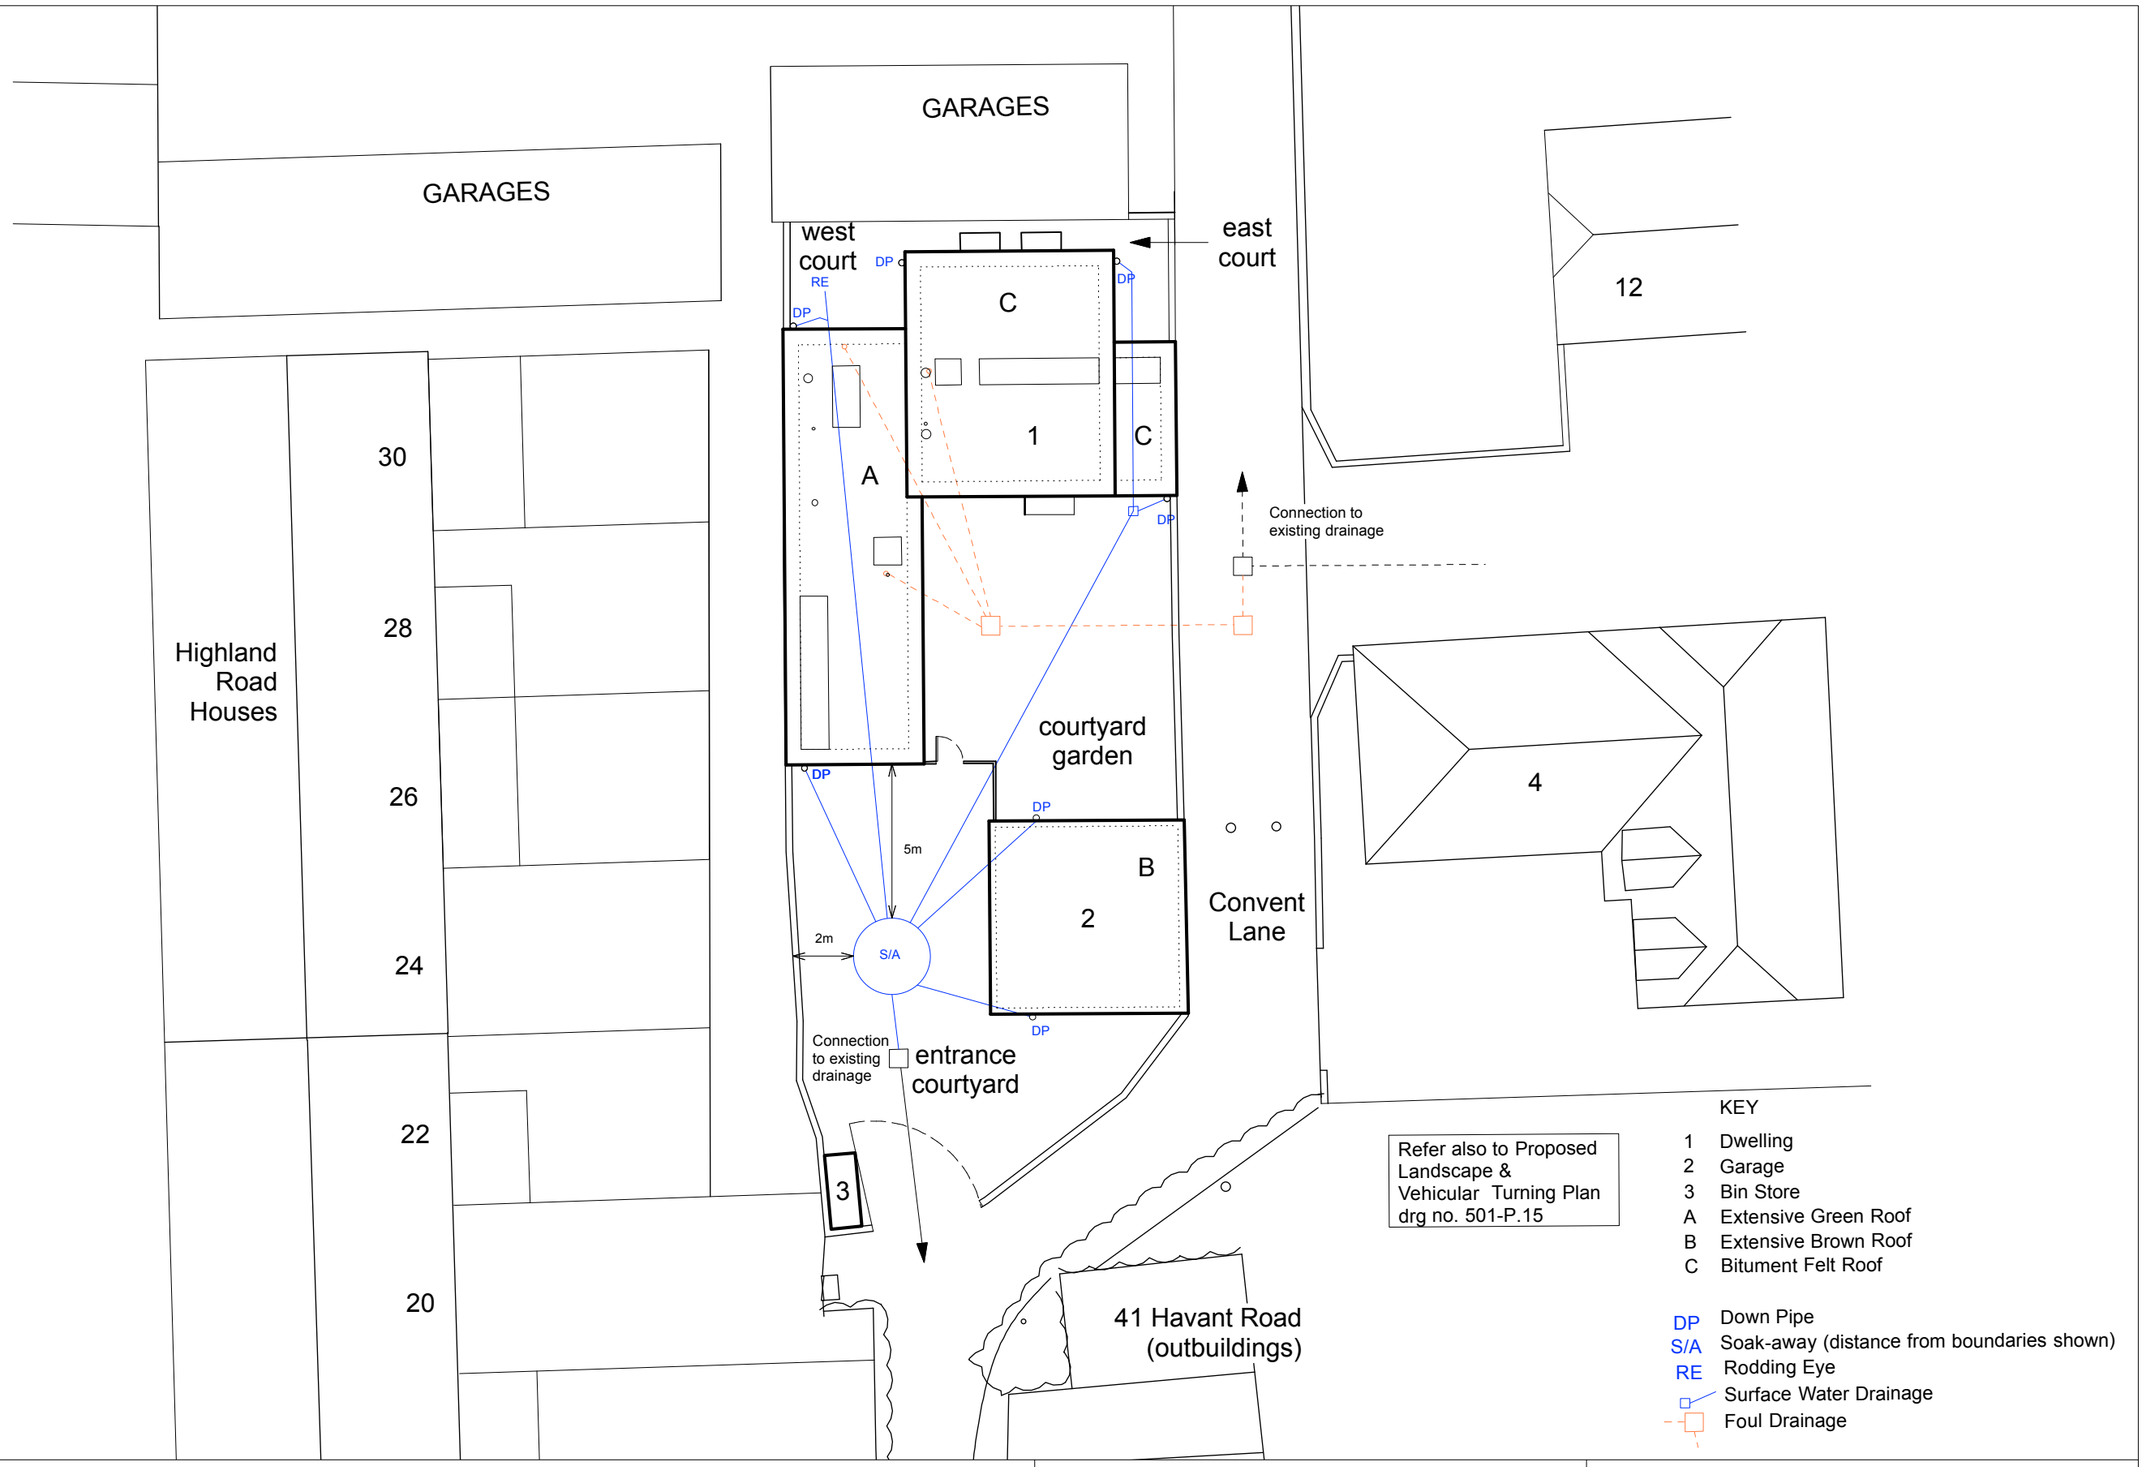


Refer also to Proposed Landscape & Vehicular Turning Plan drg no. 501-P.15

north

0 5M

To be read in conjunction with all relevant information

project	Former St John Ambulance Site, Convent Lane, Emsworth
for	Mr & Mrs Sutherland
title	PROPOSED BLOCK PLAN
status	FOR APPROVAL

scale	size	drawing number	rev.
1:200	A3	P.05	00

ruth butler architects

7 The Green
Rowlands Castle, Hants PO9 6BW

tele/fax 023 92413562

e-mail butlersutherland@me.com

web