


PROPOSED TWO STOREY SIDE ADDITION. 22, ST HELENS ROAD, HAYLING ISLAND, HANTS. FOR MR & MRS T.R. POINTER.

NOTE CHECK ALL MEASUREMENTS ON SITE PRIOR TO THE COMMENCEMENT OF WORK.

PROPOSED GROUND FLOOR

PLUMBING SINGLE STACK PLUMBING TO BS 5572 USE 75MM DEEP SEAL TRAPS SVP TO TERMINATE MIN 900MM ABOVE THE NEAREST OPENING WINDOW PROVIDE RODDING ACCESS AT BASE OF STACK.

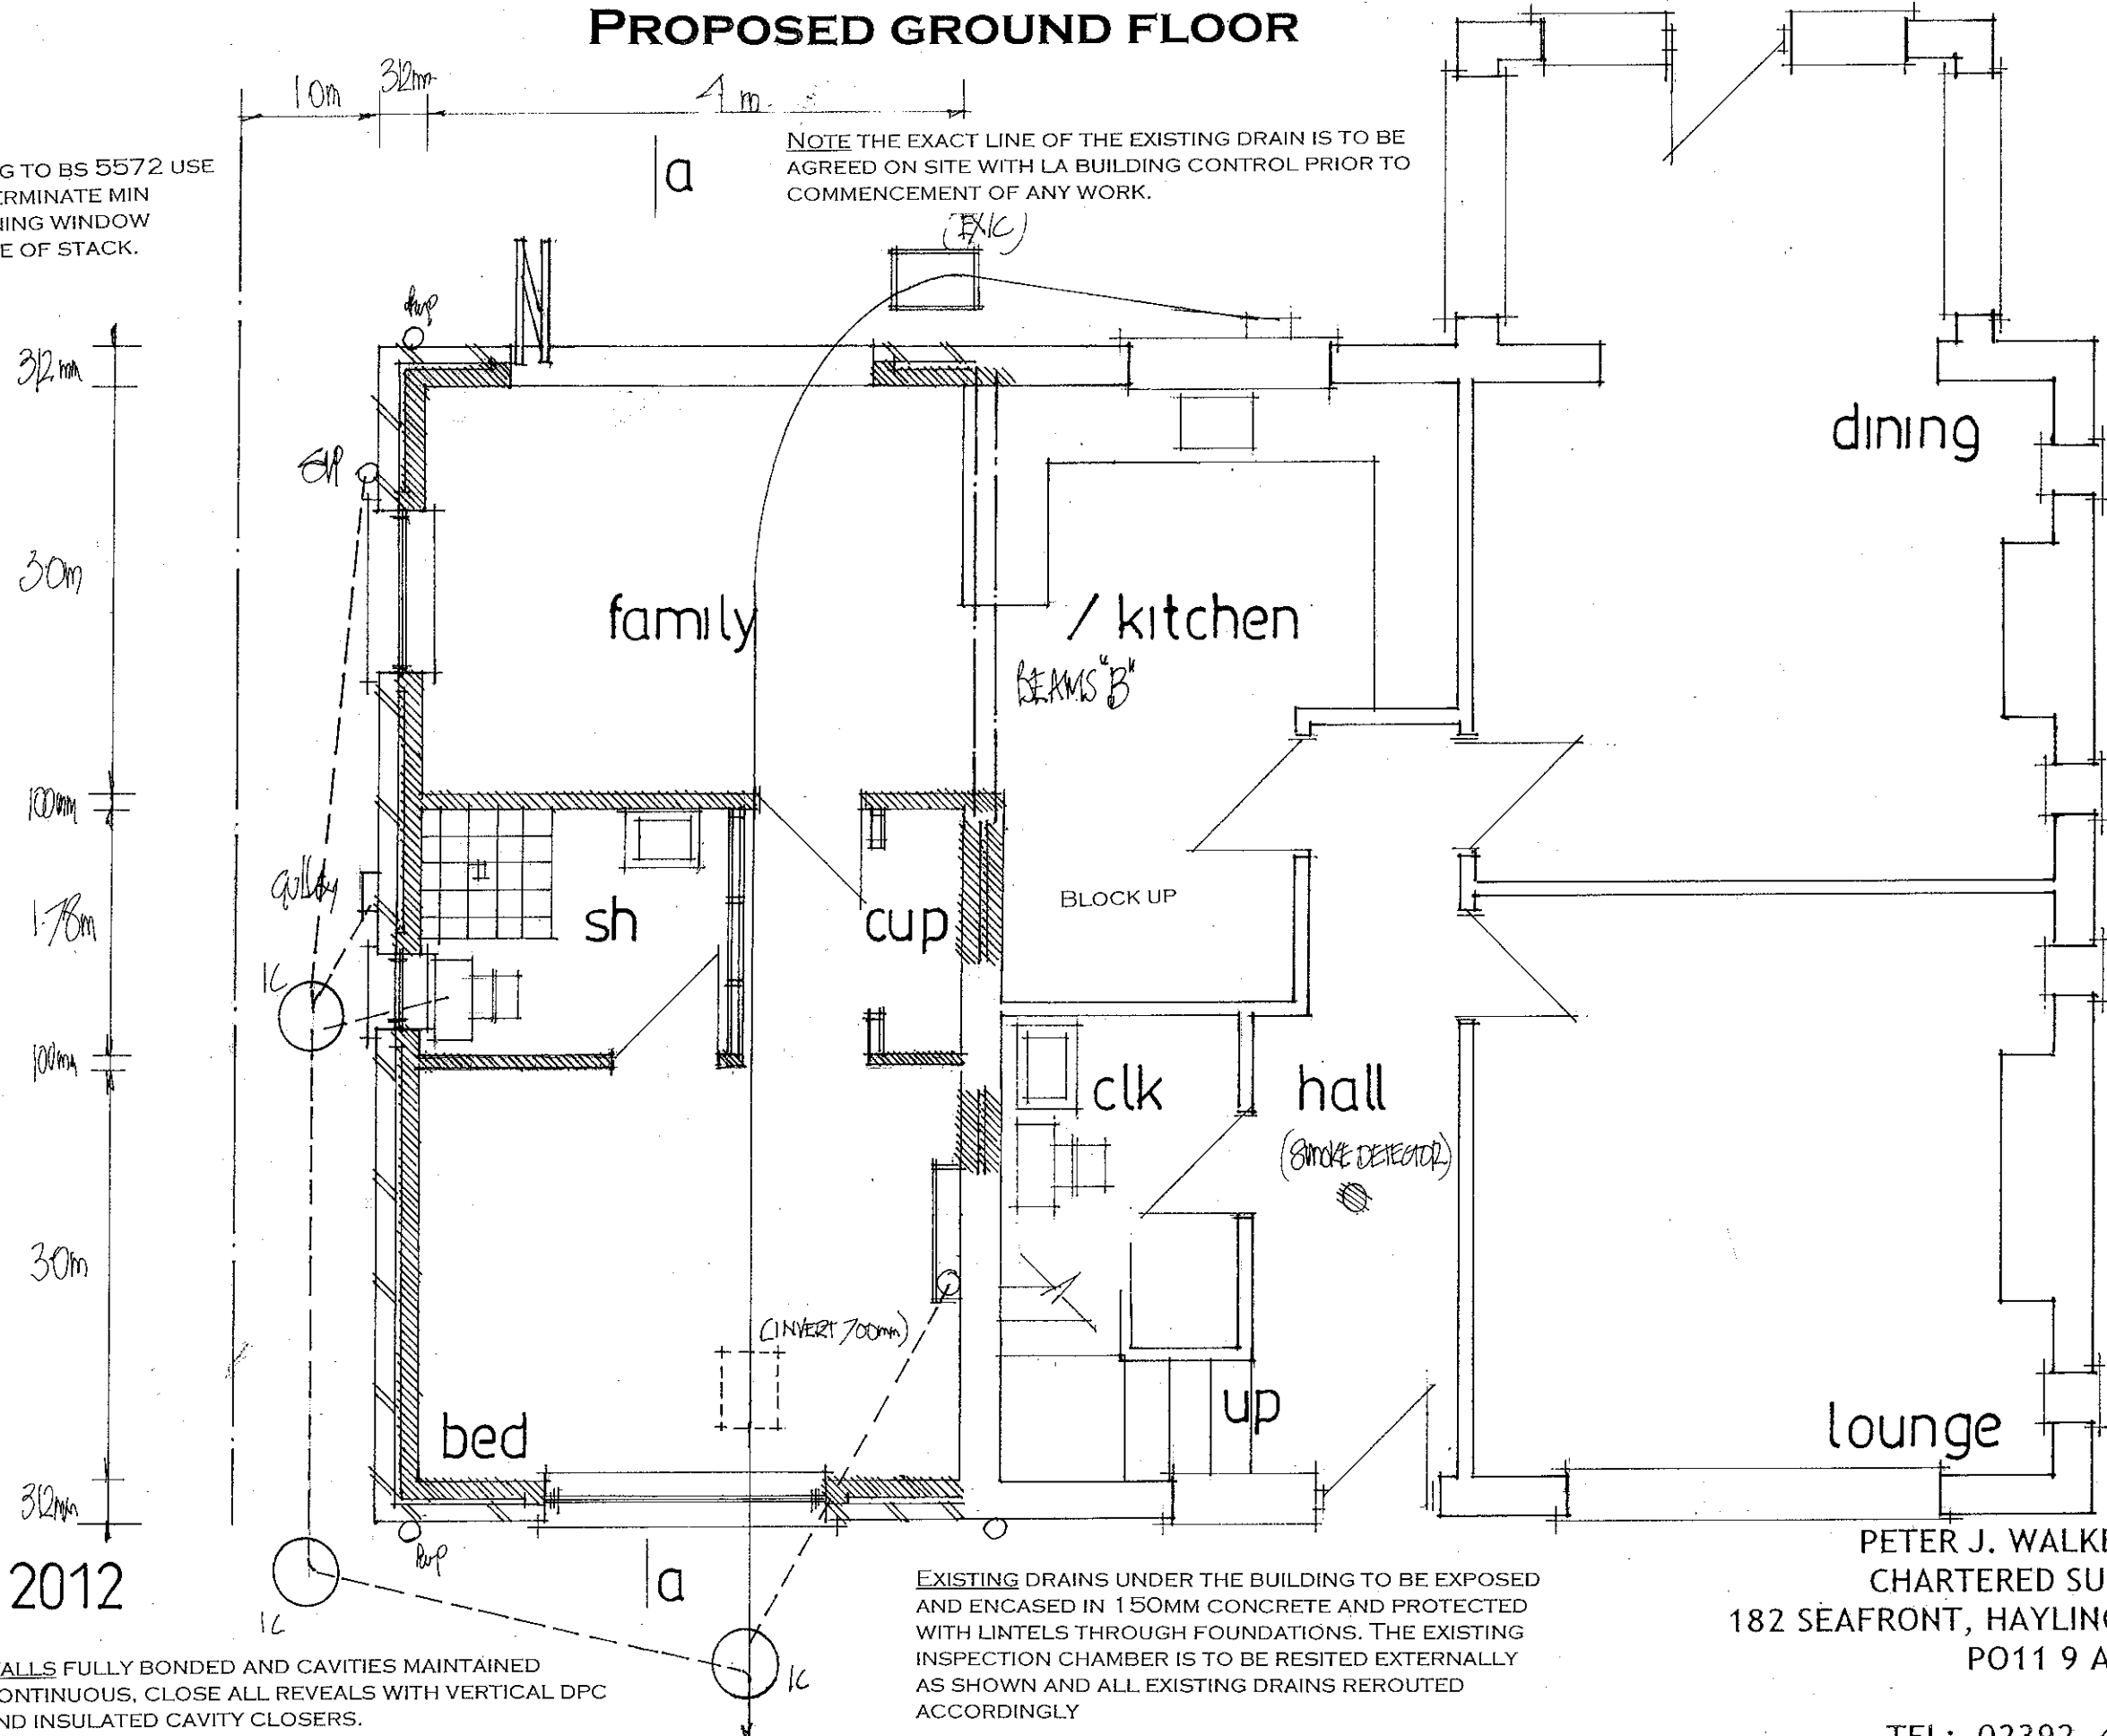

date april 2012
scale 1:50

WALLS FULLY BONDED AND CAVITIES MAINTAINED CONTINUOUS, CLOSE ALL REVEALS WITH VERTICAL DPC AND INSULATED CAVITY CLOSERS.

PETER J. WALKER MRICS
CHARTERED SURVEYOR
182 SEAFRONT, HAYLING ISLAND, HANTS
PO11 9 AN

TEL: 02302 467571