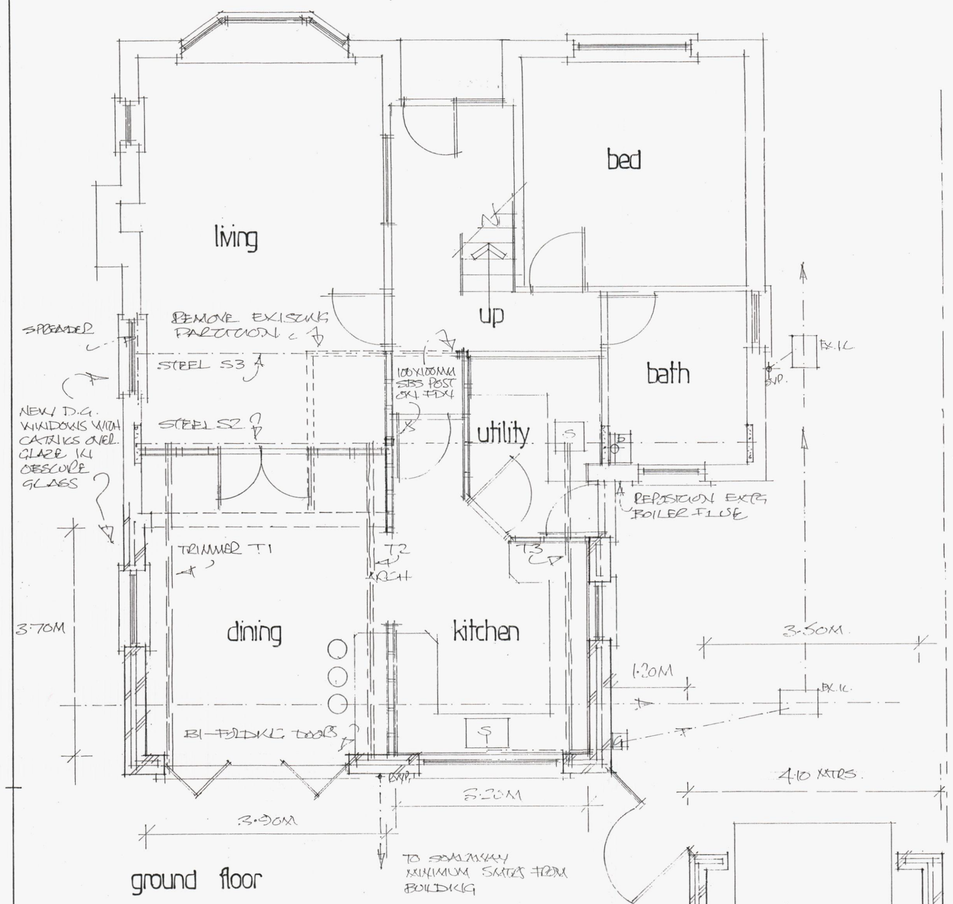

ground floor

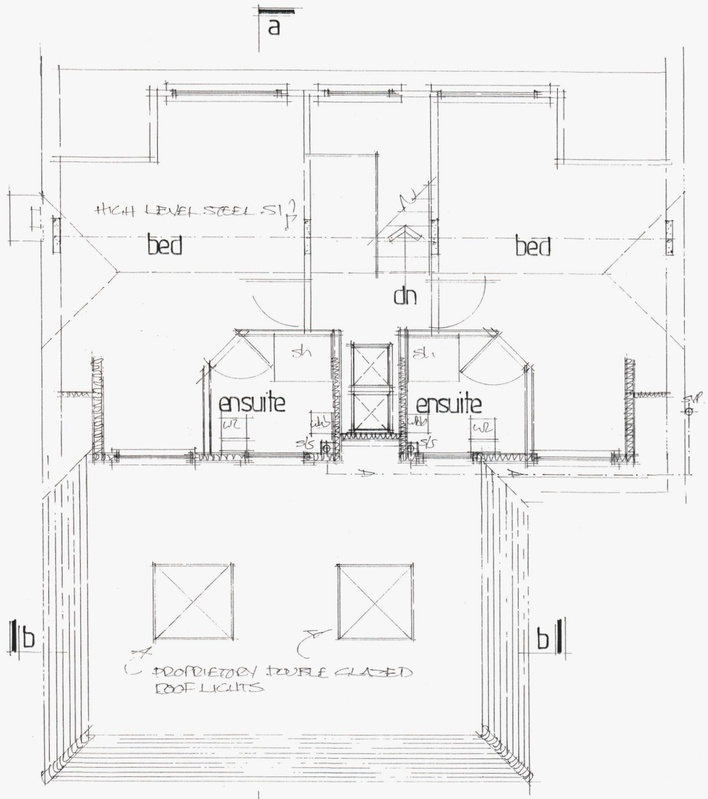

first floor a

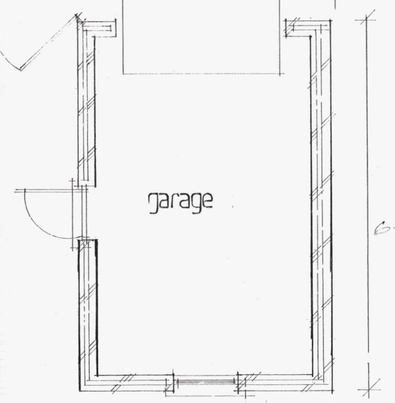

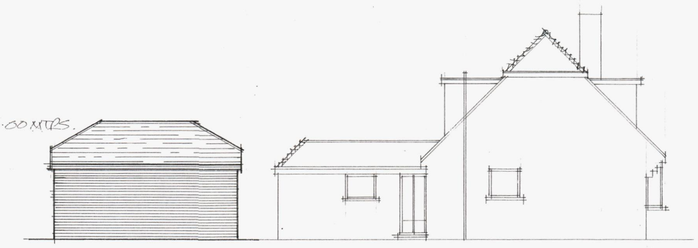

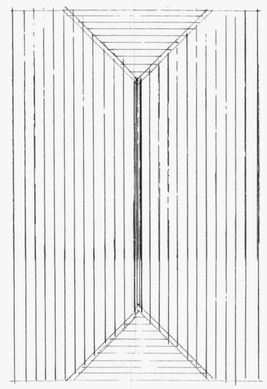



rear

side

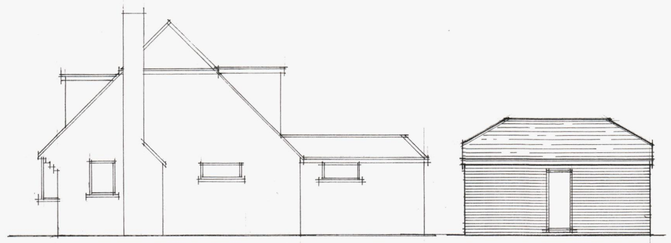

side

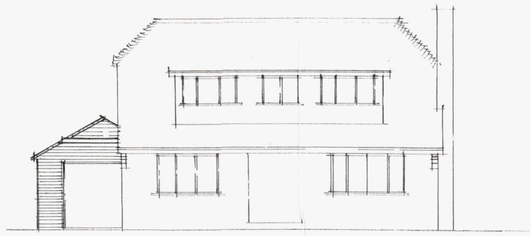

front

Note:
All dimensions must be checked on site and not scaled from this drawing.
EXCEPT FOR LEGAL ASSURANCE PLANNING PURPOSES.

A		
	Date	Revision

© copyright

THORNS-YOUNG
ARCHITECTURAL

THORNS-YOUNG LTD.
232 London Road, North End, Portsmouth PO2 9HD
Tel: (023) 9267 2883 Fax: (0233) 9266 3357

Client
MR RICHARDS & MISS

Job Title
51 FERNDALE ROAD WATERLOOVILLE

Drawing Title
PROPOSED PLANS AND ELEVATIONS
GARAGE

Scale 1:50 & 1:100

Date DEC 2011 | Drawn by

Drg. No. 4178:11:2a | Rev.

HAVANT BOROUGH COUNCIL
23 JAN 2012
RECEIVED

MERCURY GRAPHICS 537451

ARCHITECTURAL 594 x 841mm A1