

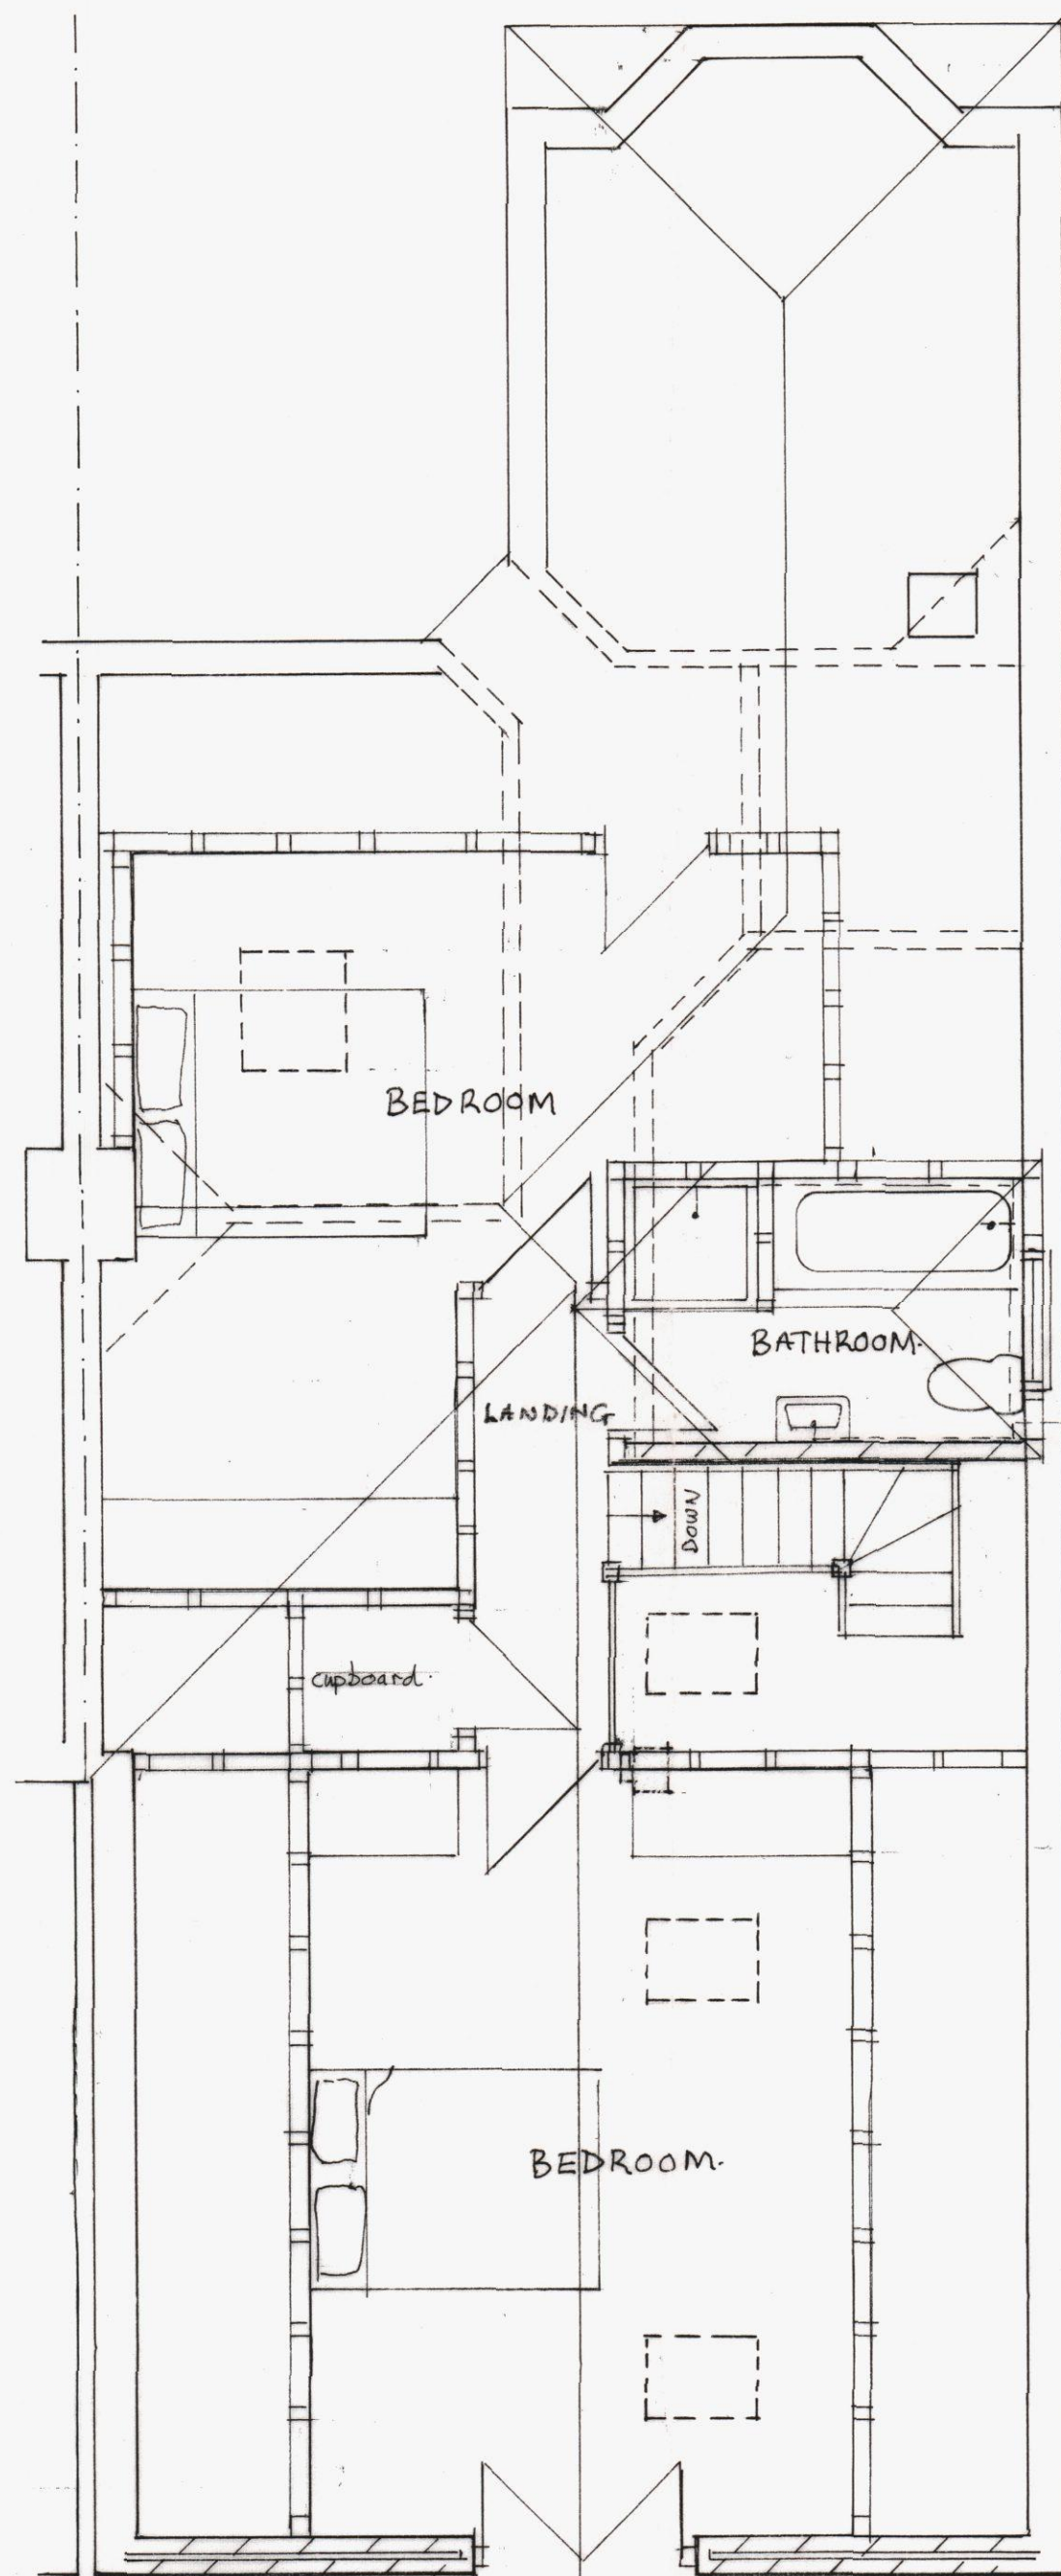


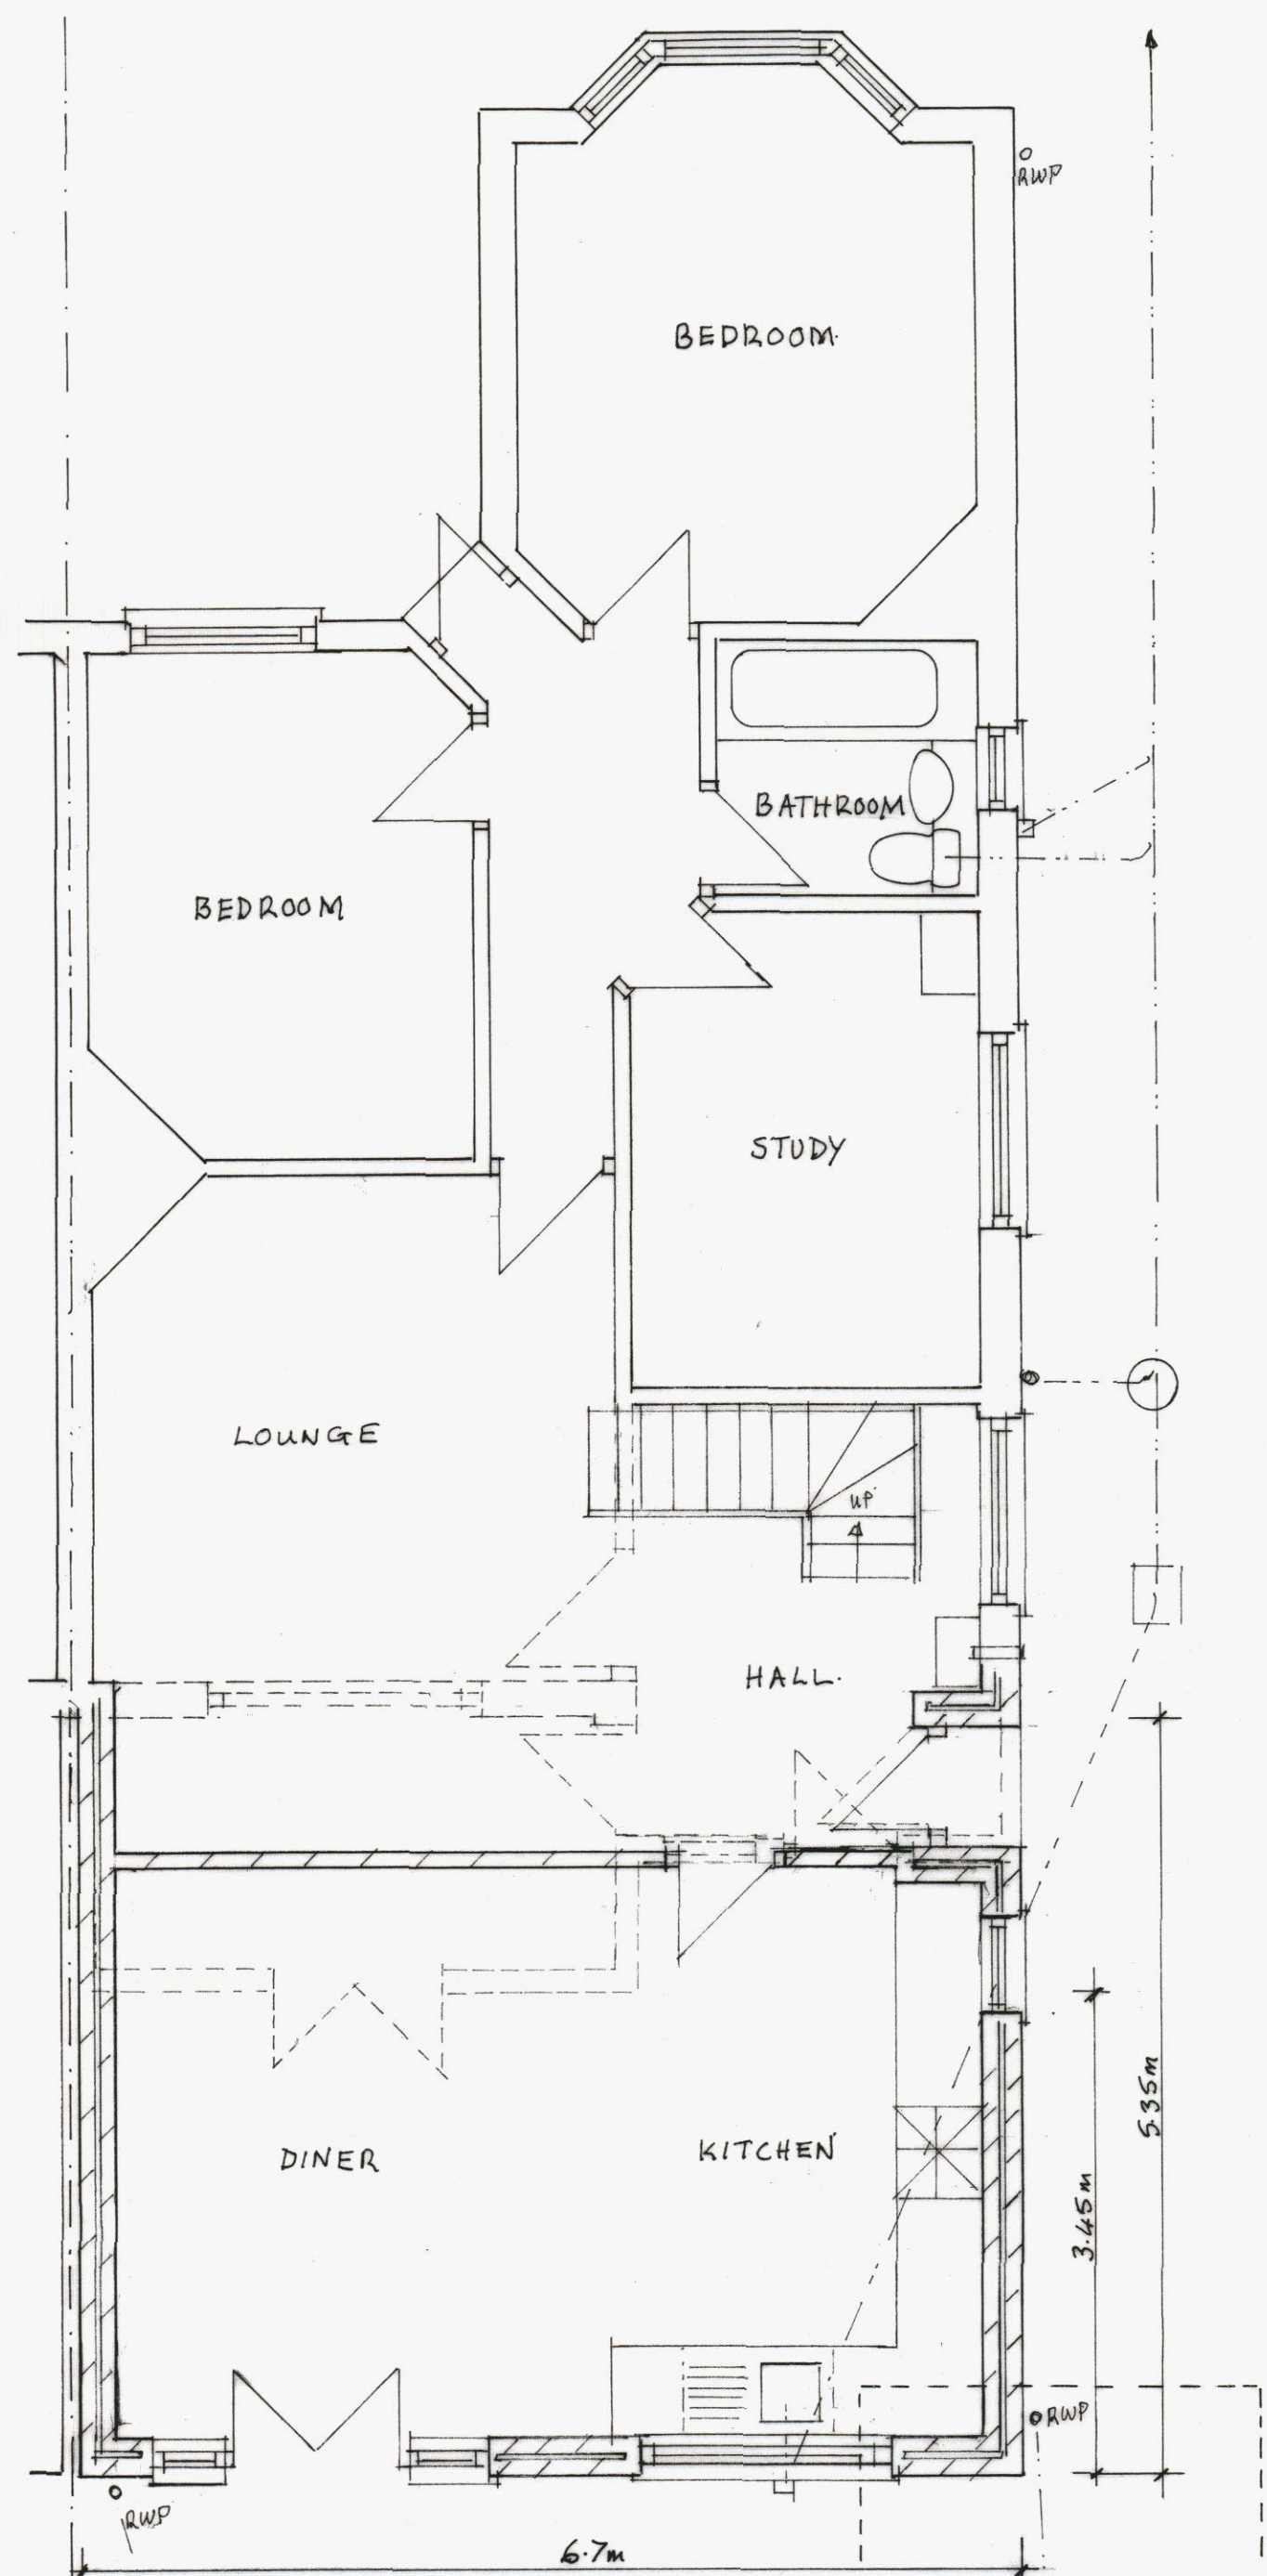

PROPOSED ELEVATIONS

SCALE 1:100 @ A2

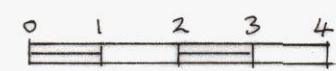

Title: PROPOSED REAR EXTENSION
& LOFT CONVERSION
(Proposed Plans & Elevations)

Address: 8 BEECHWOOD AVENUE
WATERLOOVILLE
HANTS PO7 7LR

Client: MR J MARDON
Tele: 023 92 474507

Scale: 1:50 & 1:100 Date: 11 May 2013